

mark lovell
DESIGN ENGINEERS

6 HIGH STREET, DEVIZES,
WILTSHIRE, SN10 1AT.
TEL: 01380 724 213
FAX: 01380 721 753
WEB: www.milde.co.uk

client:

WILTS & BERKS CANAL TRUST

project:

PETERBOROUGH ARMS

drg. title:

LOCATION PLAN

job no./drg. no.:

4648-001

scale:

drawn by:

1:1250

TB

checked:


approved:

ML

ML


notes:

FOR LISTED BUILDING
CONSENT PURPOSES

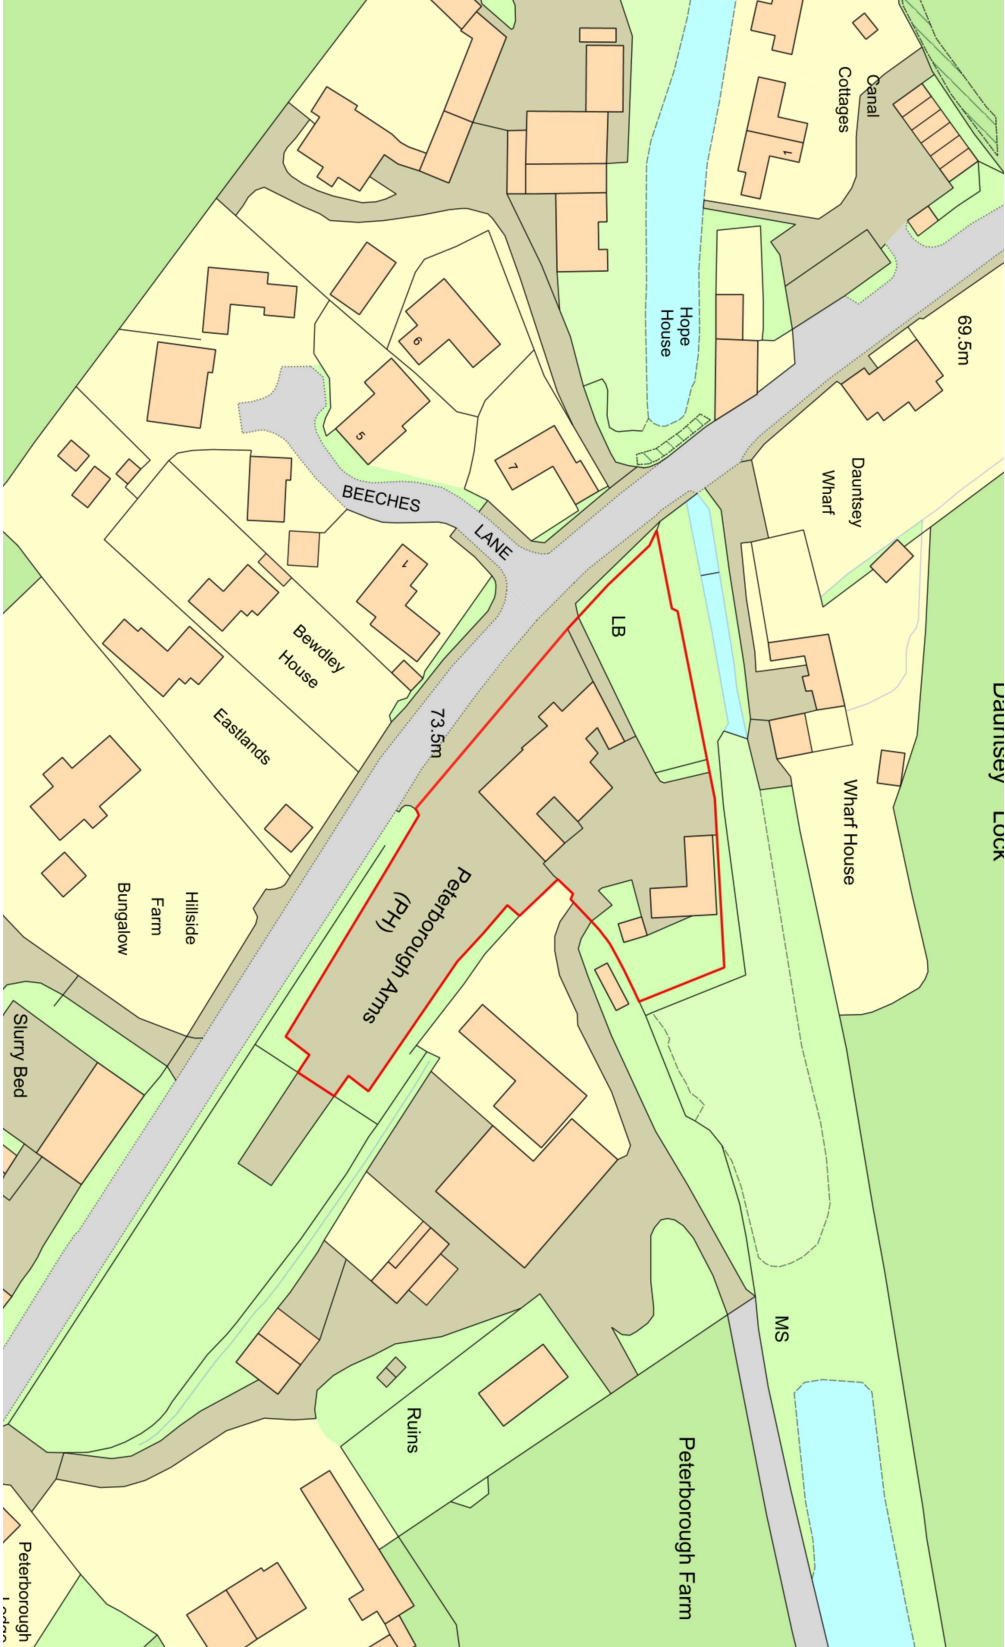

LOCATION PLAN

1:1250

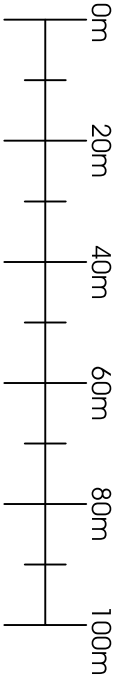

SCALE BAR