




Proposed Side and Rear Extension with widened
access @ 46 The Street, All Cannings SN10 3PA
Mr R Baker

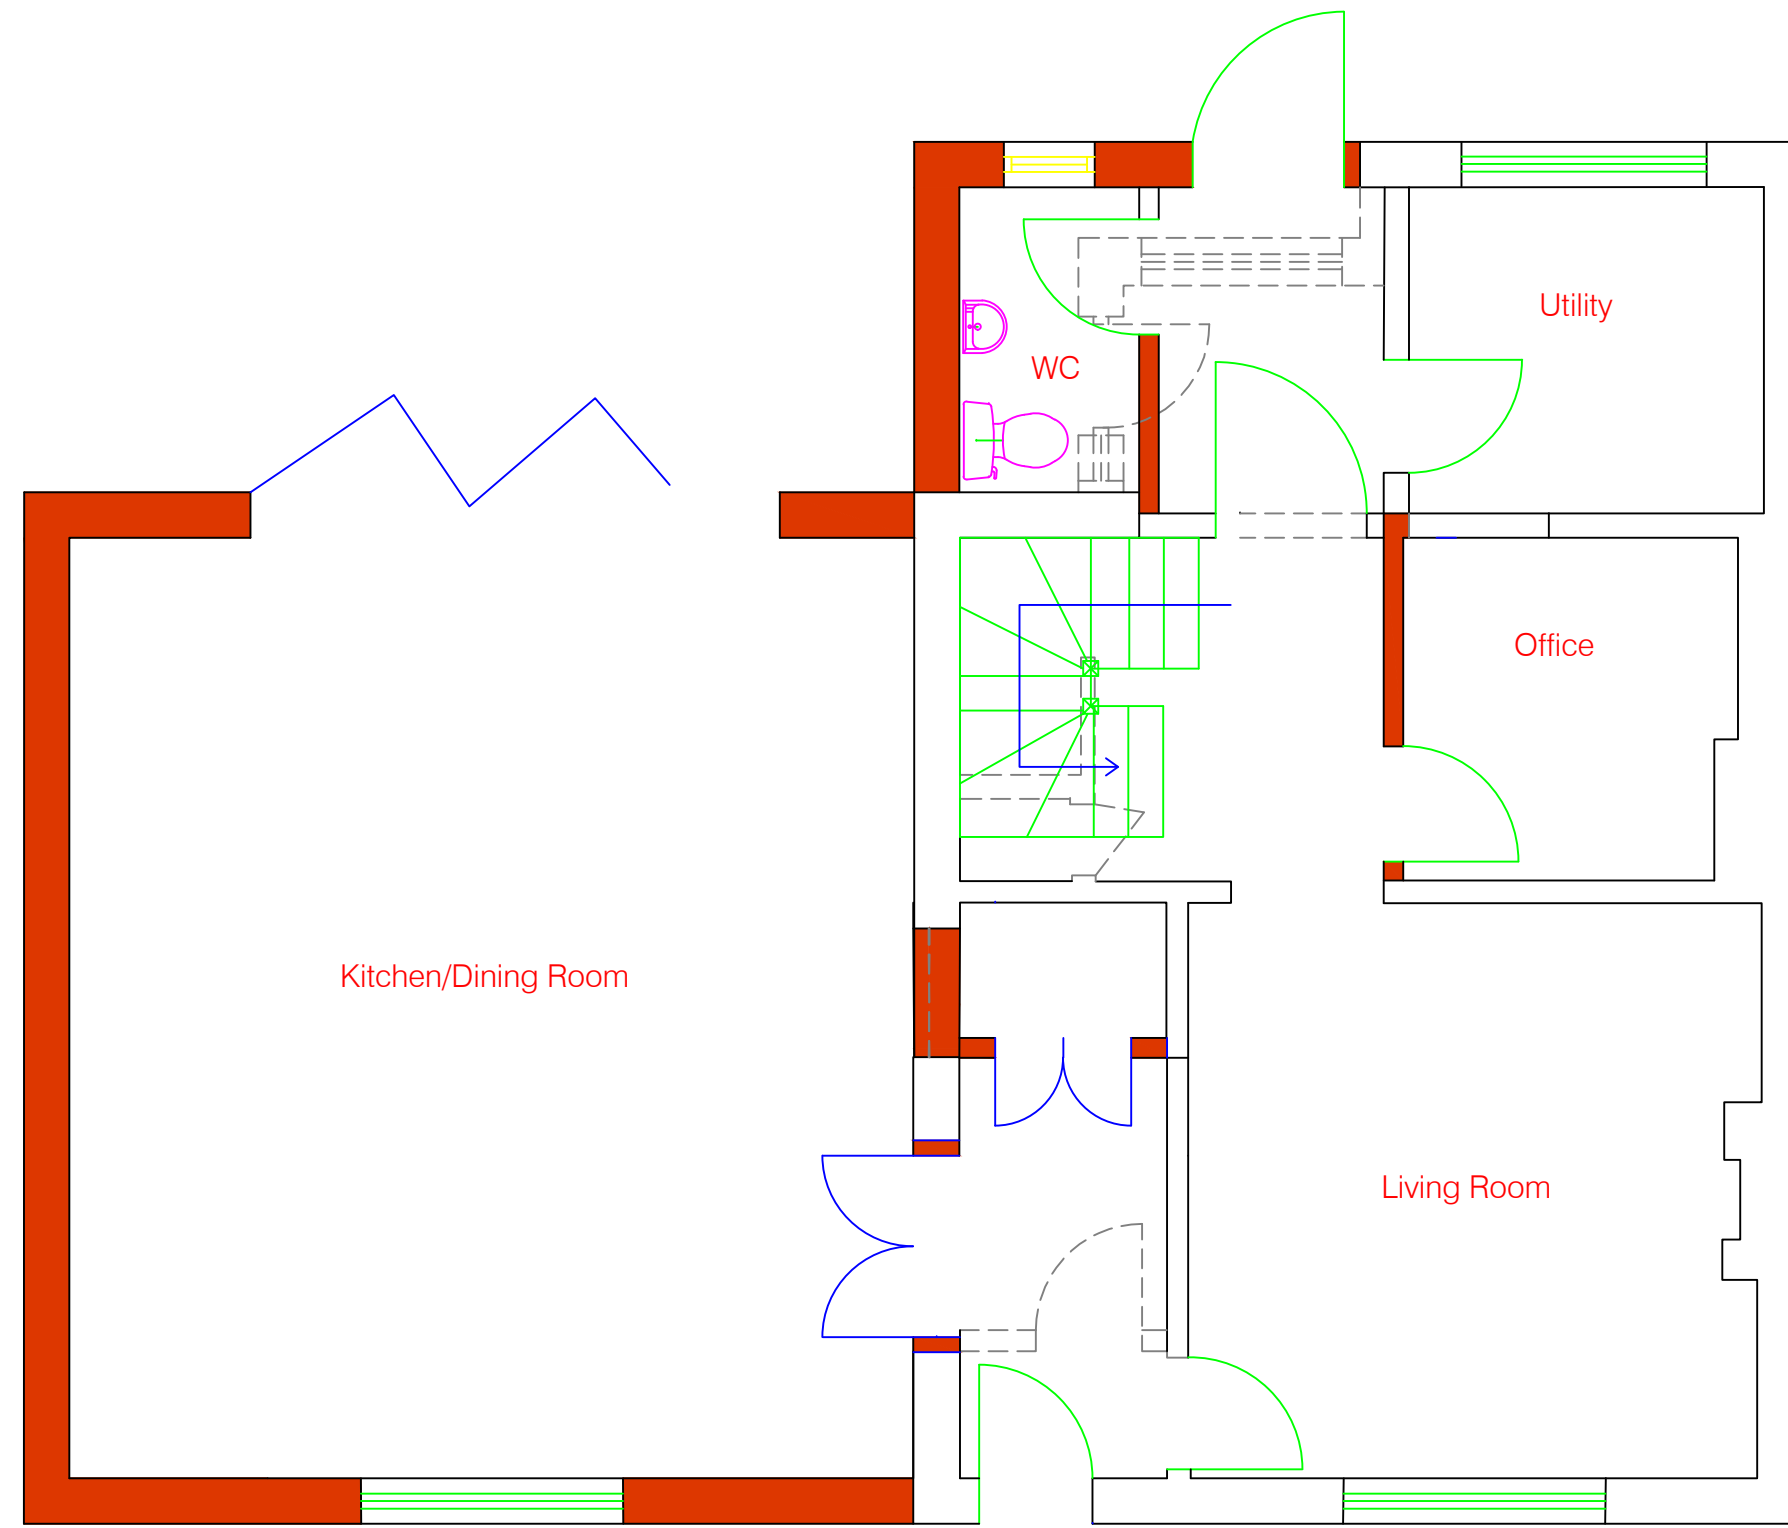


Proposed Ground Floor Plans

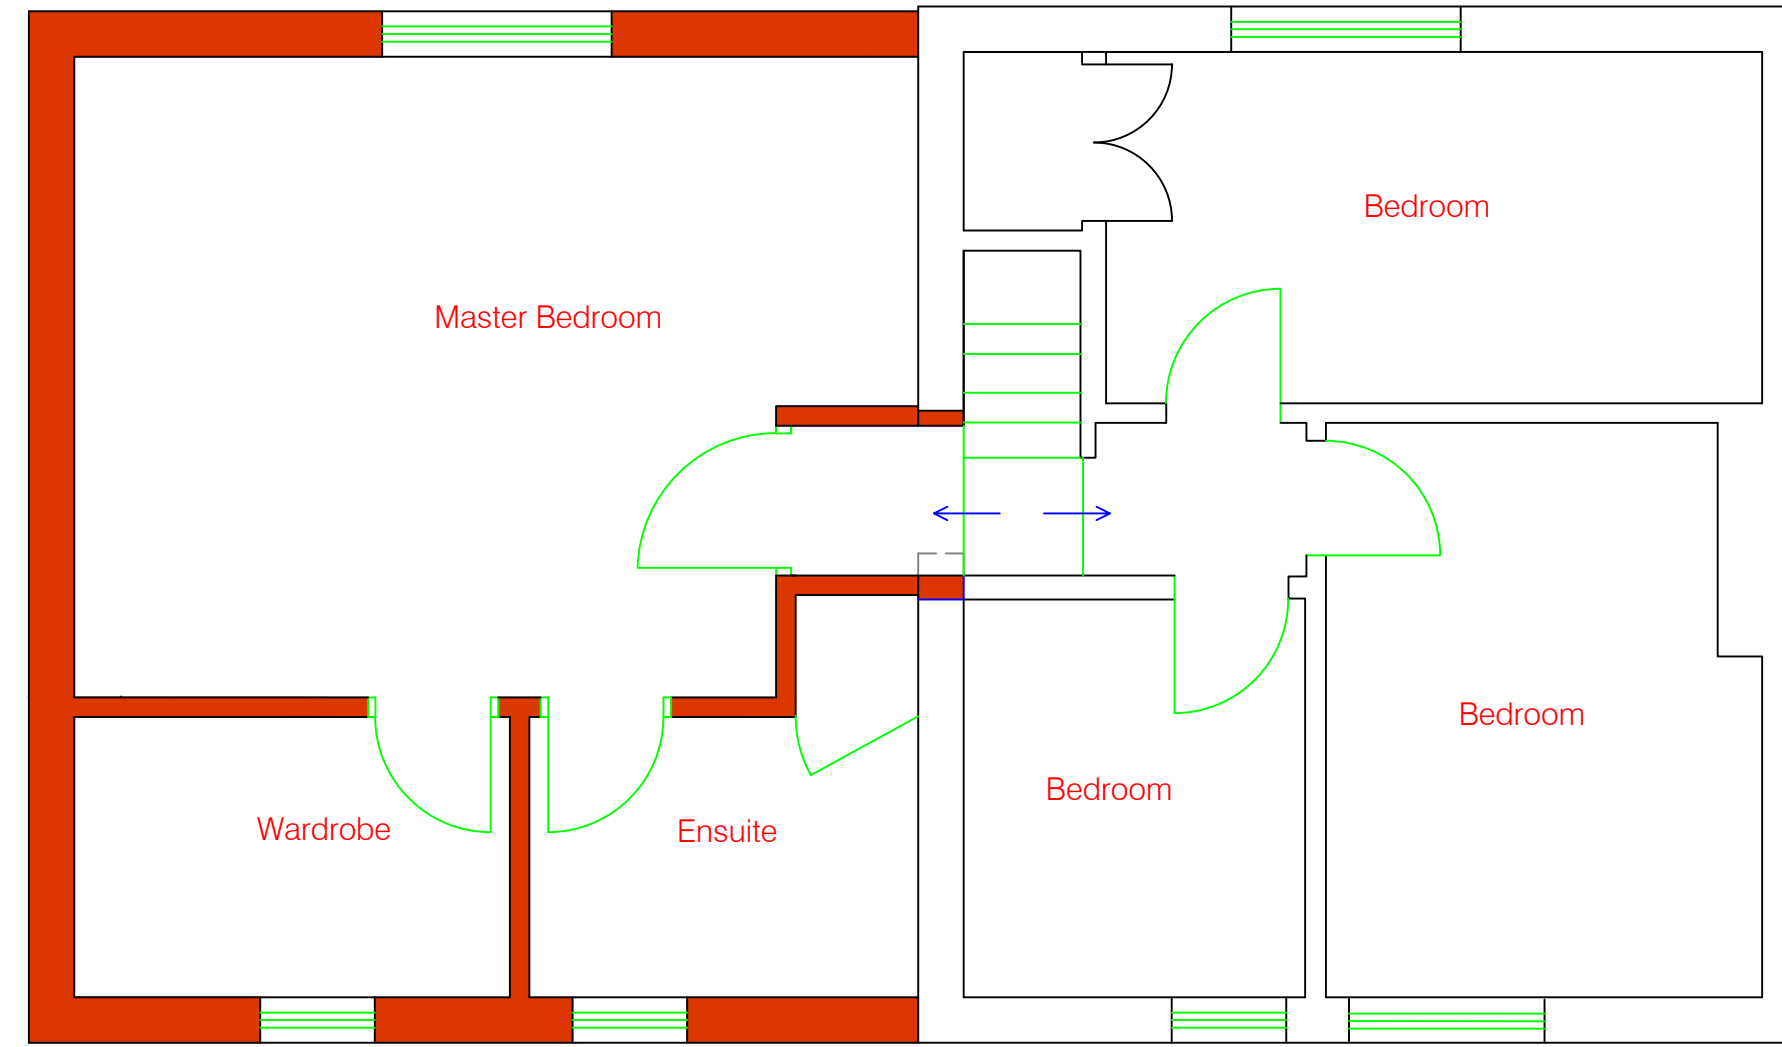


Proposed First Floor Plans
1:50

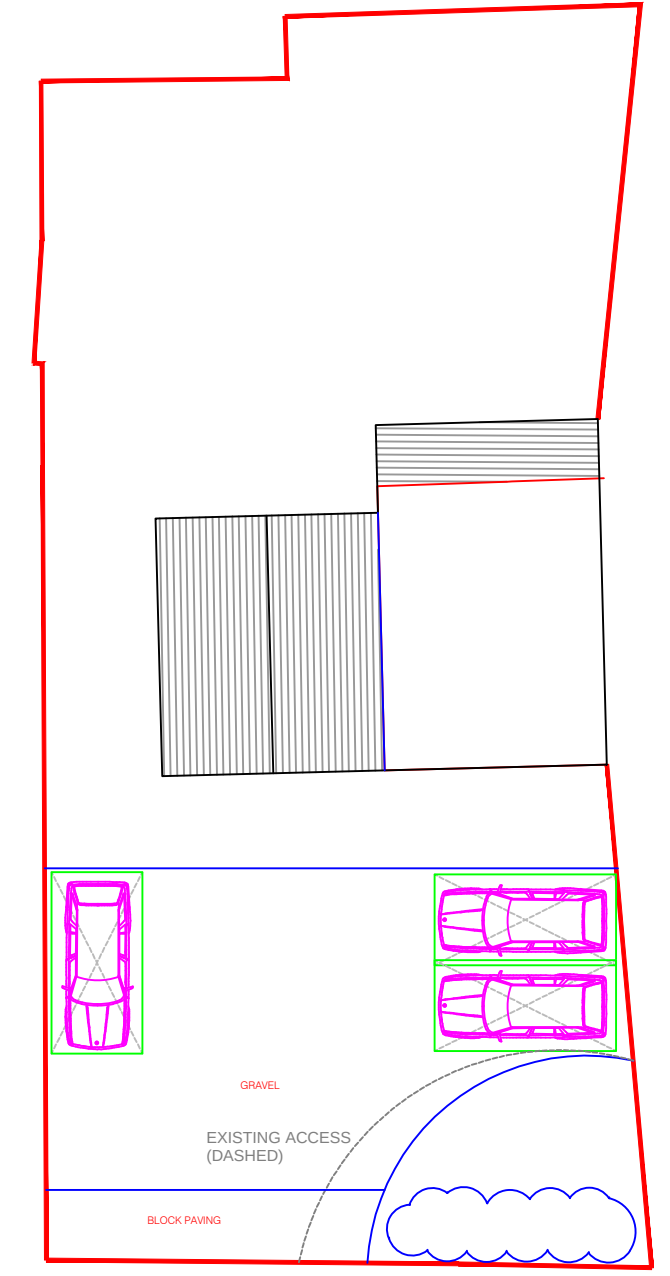



Proposed Parking Area
1:200

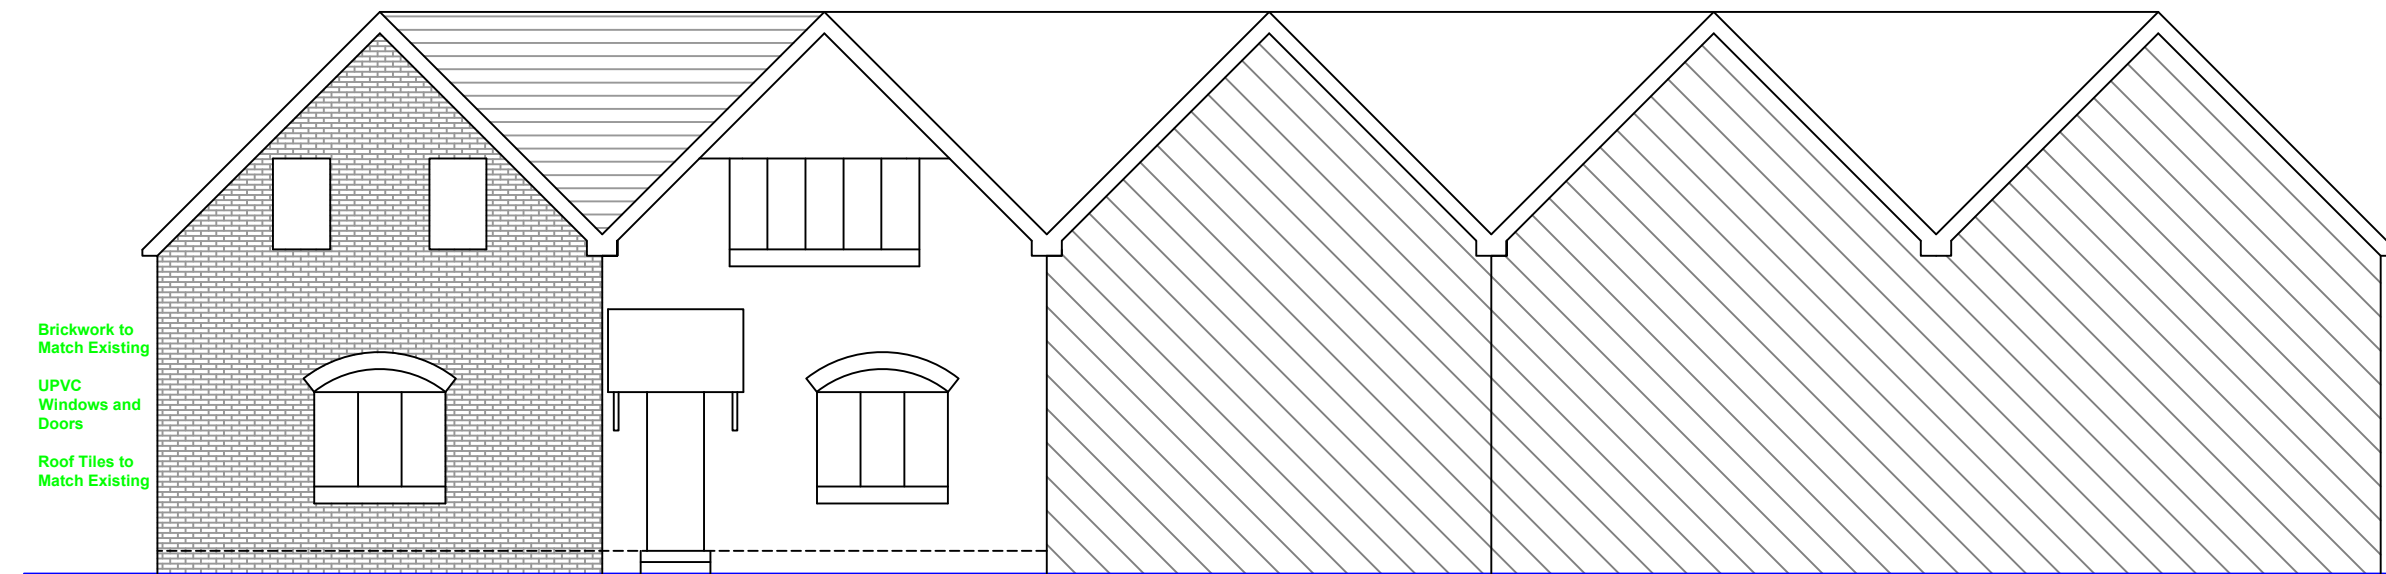


Proposed Front Elevation
1:100

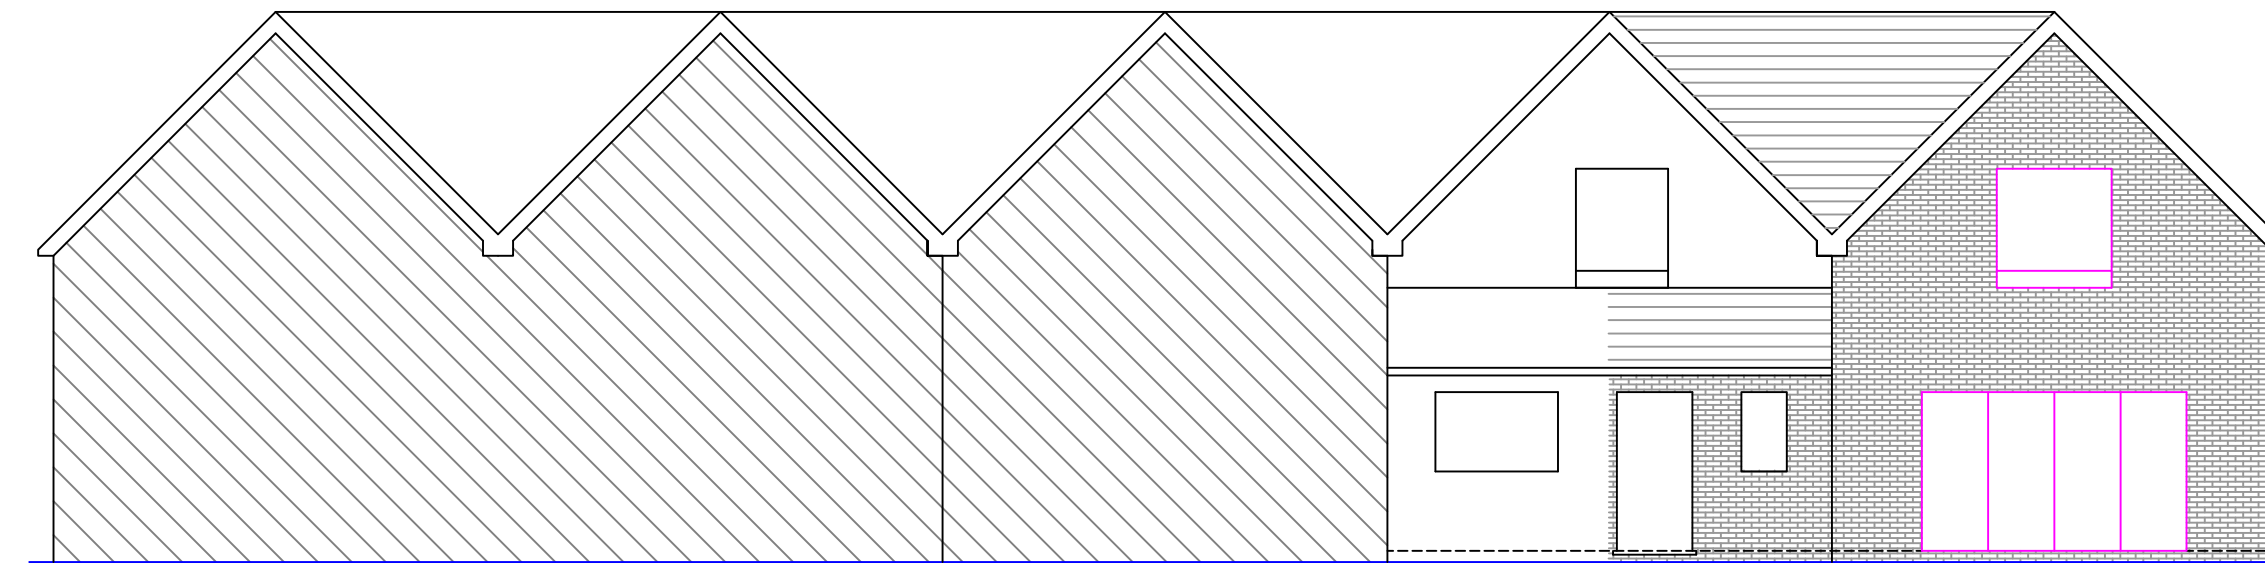


Proposed Rear Elevation
1:100

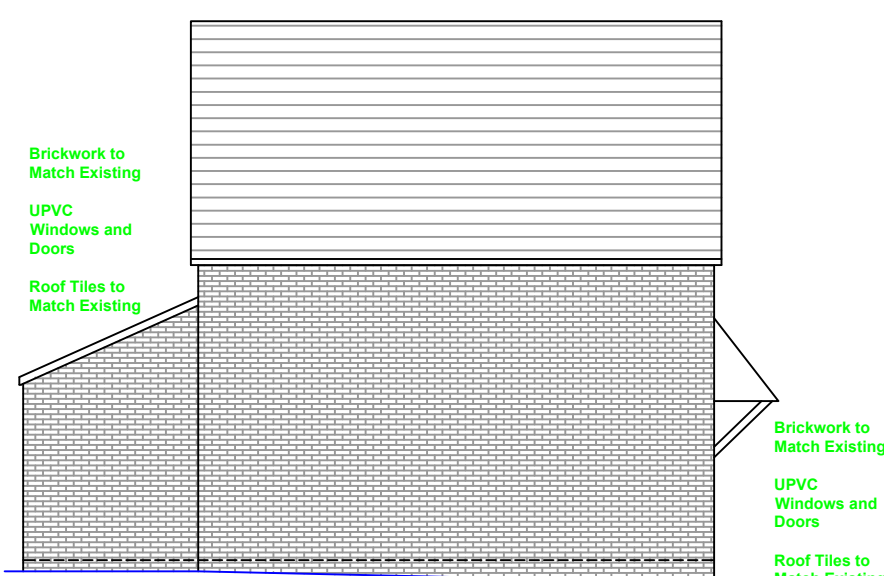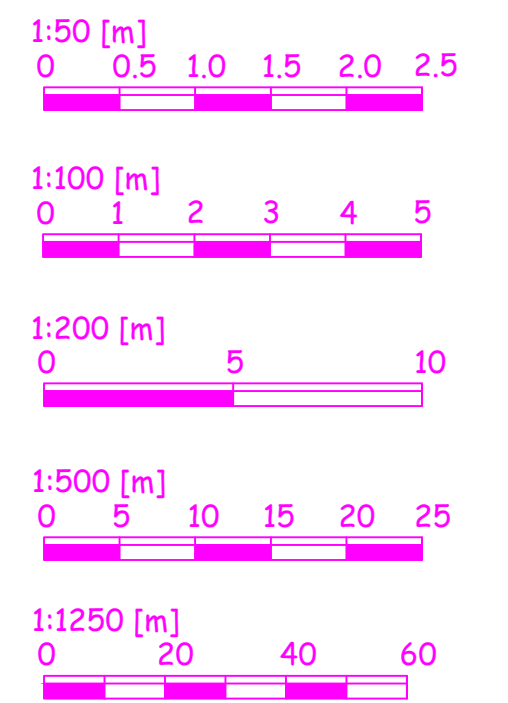


Proposed Side Elevation
1:100

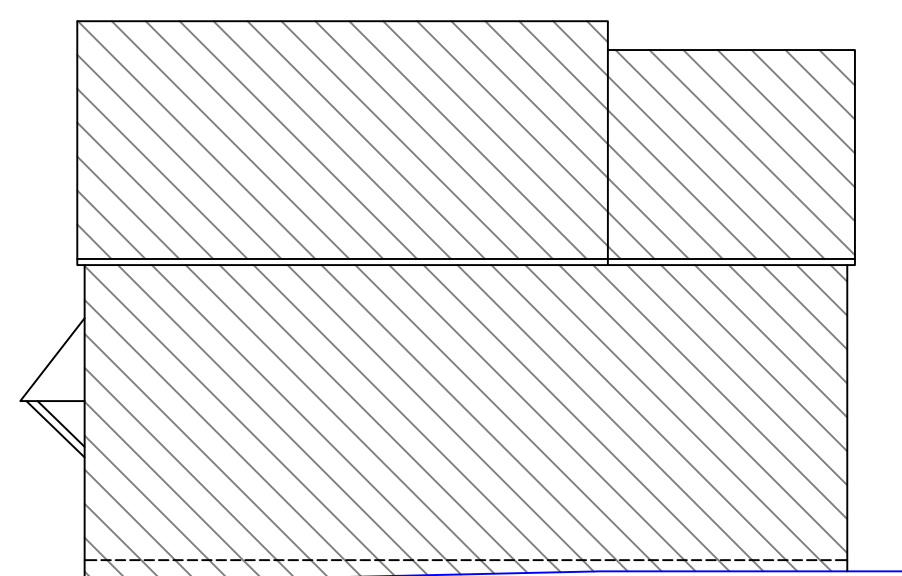

Proposed Side Elevation
1:100

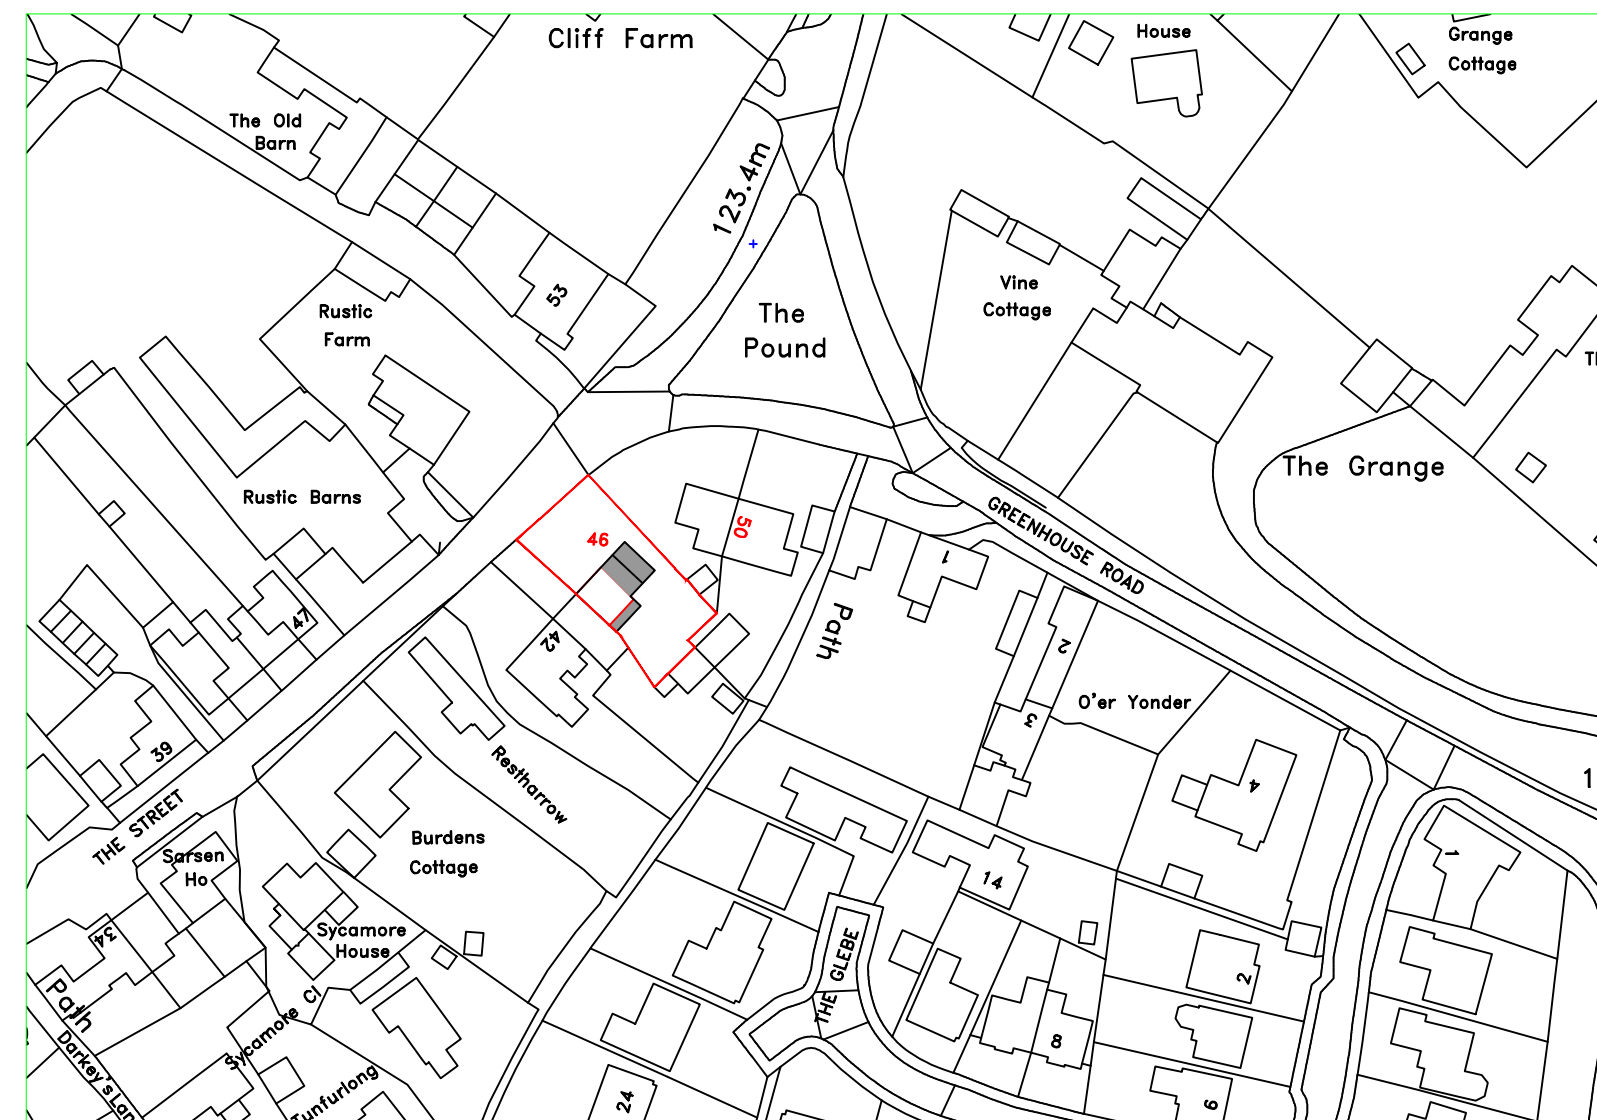

Proposed Location Plan
1:1250

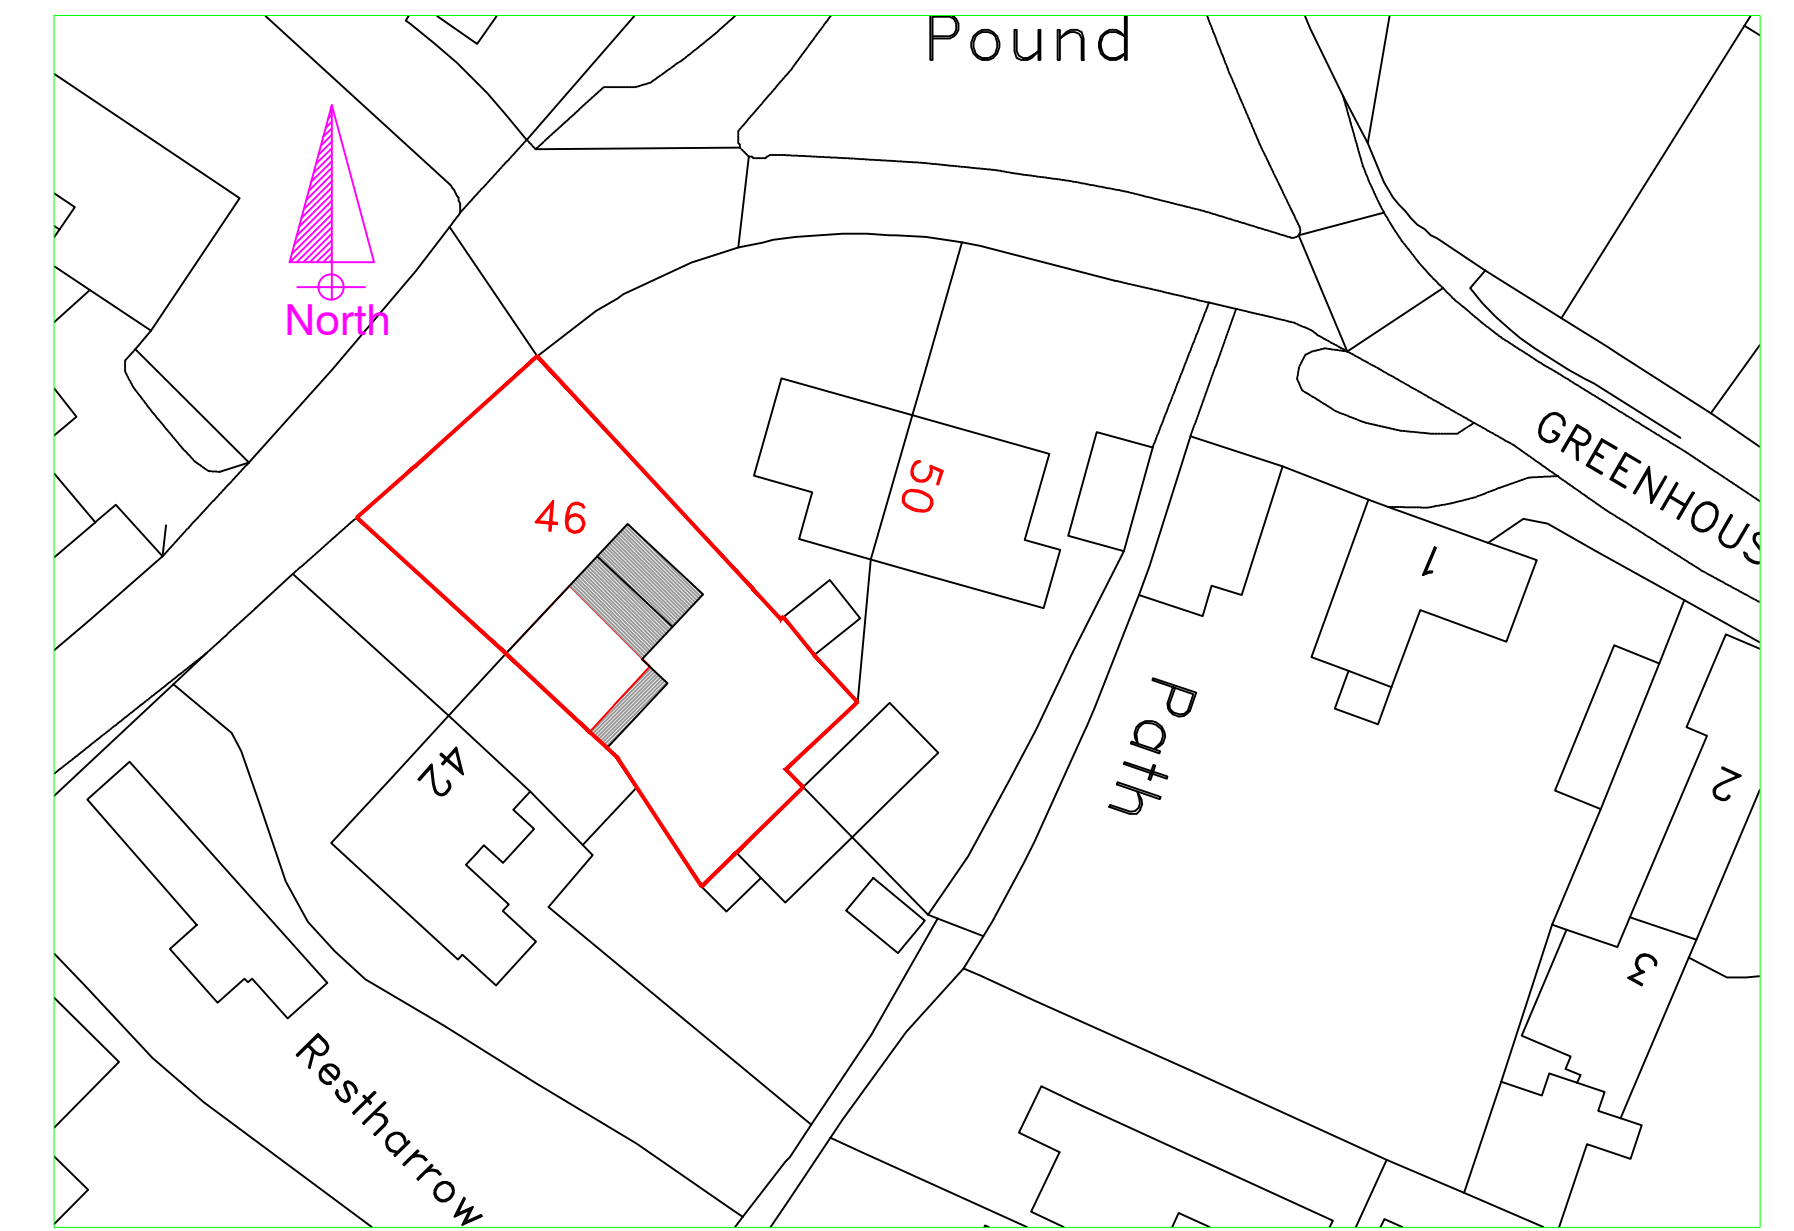

Proposed Block Plan
1:500