


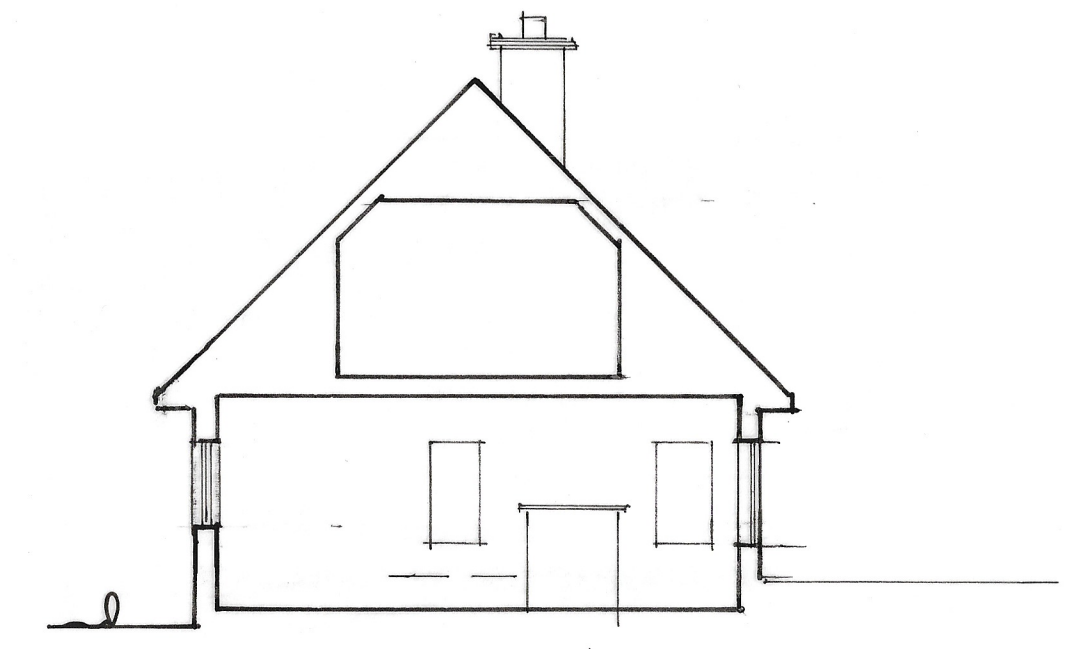

SOUTH EAST ELEVATION



SOUTH WEST ELEVATION




SECTION C-C




NORTH EAST ELEVATION




NORTH WEST ELEVATION

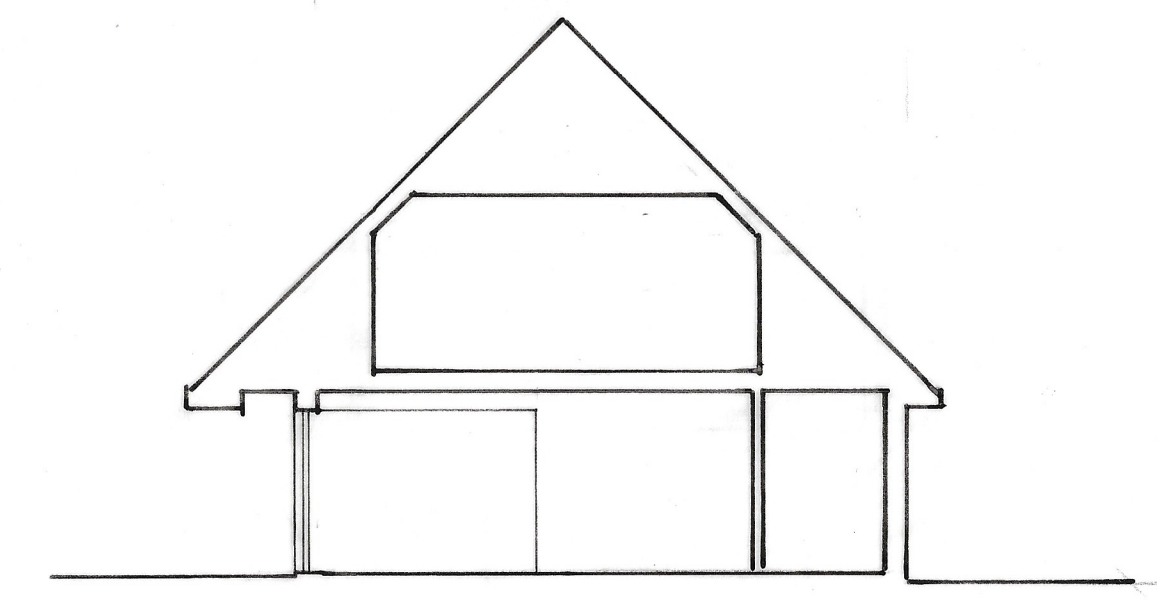


SECTION B-B

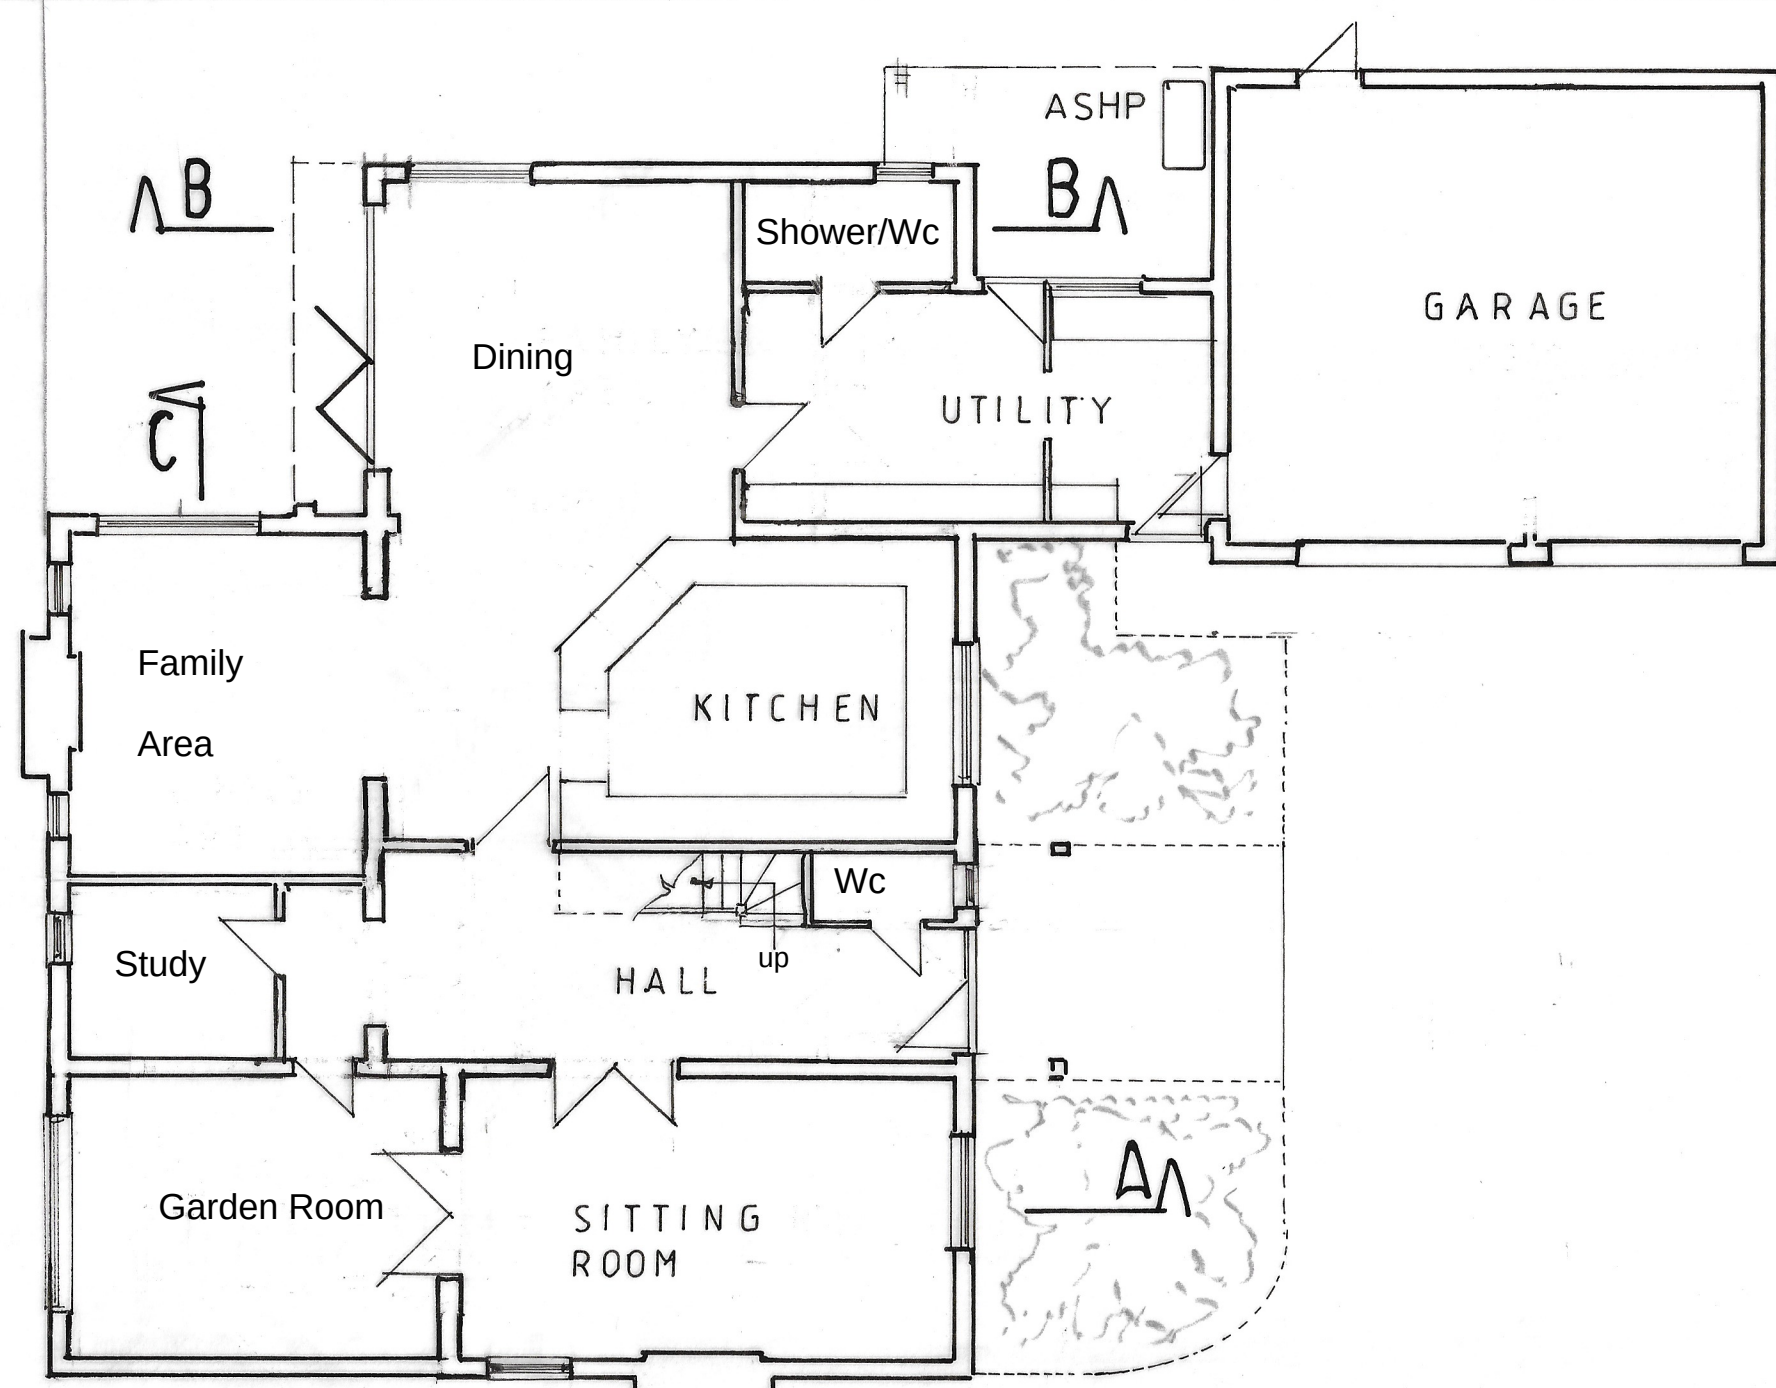

GROUND FLOOR PLAN

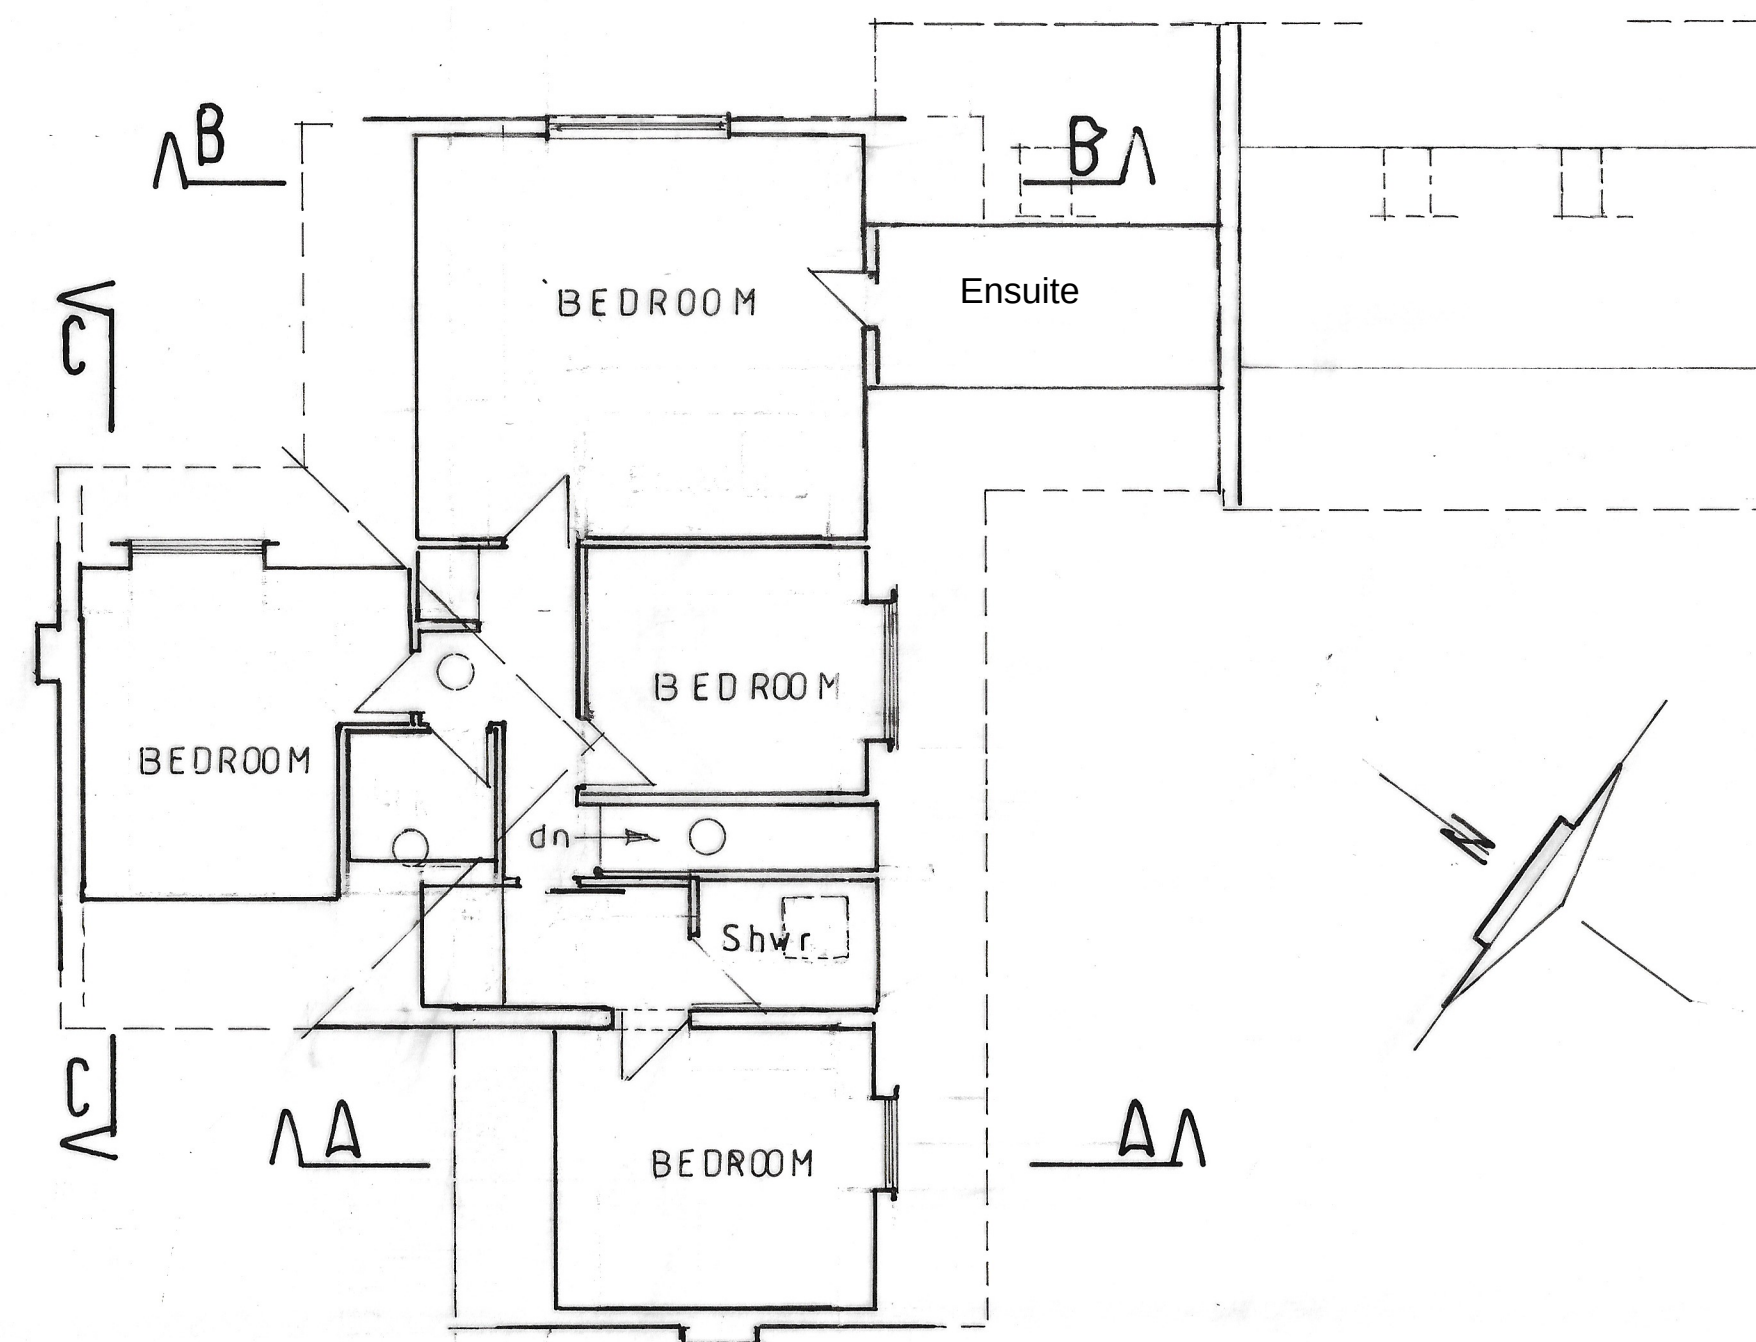

FIRST FLOOR PLAN

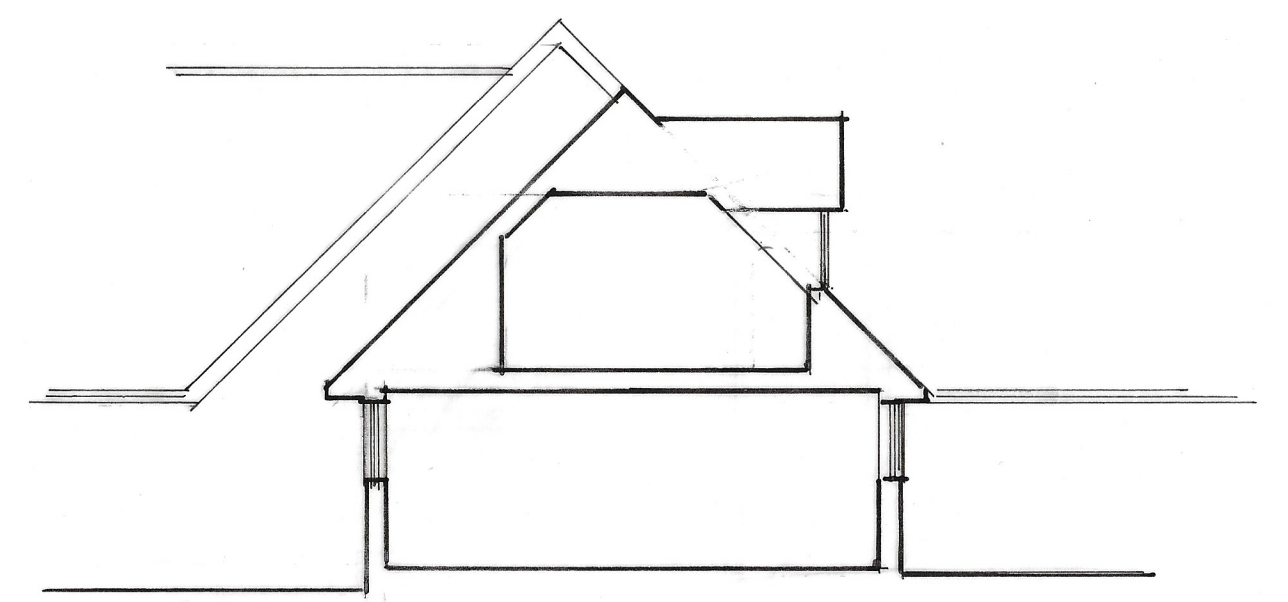

SECTION A-A

 Damen Associates Ltd Architectural Services		Kingsdown Studio Back Drove West Winterslow Salisbury, Wiltshire SP5 1SX Tel: 01950 863191 E-mail: burrows.damen@btconnect.com	
Mr & Mrs G RAWLINS Replacement Dwelling 13 Brimmerston Durrington Salisbury SP4 8JB			
Proposed Dwelling		Scale 1 - 100 Date February 2025	
Drwg. no. 01725	1	Rev.	This plan is the Surveyors COPYRIGHT
		PN	