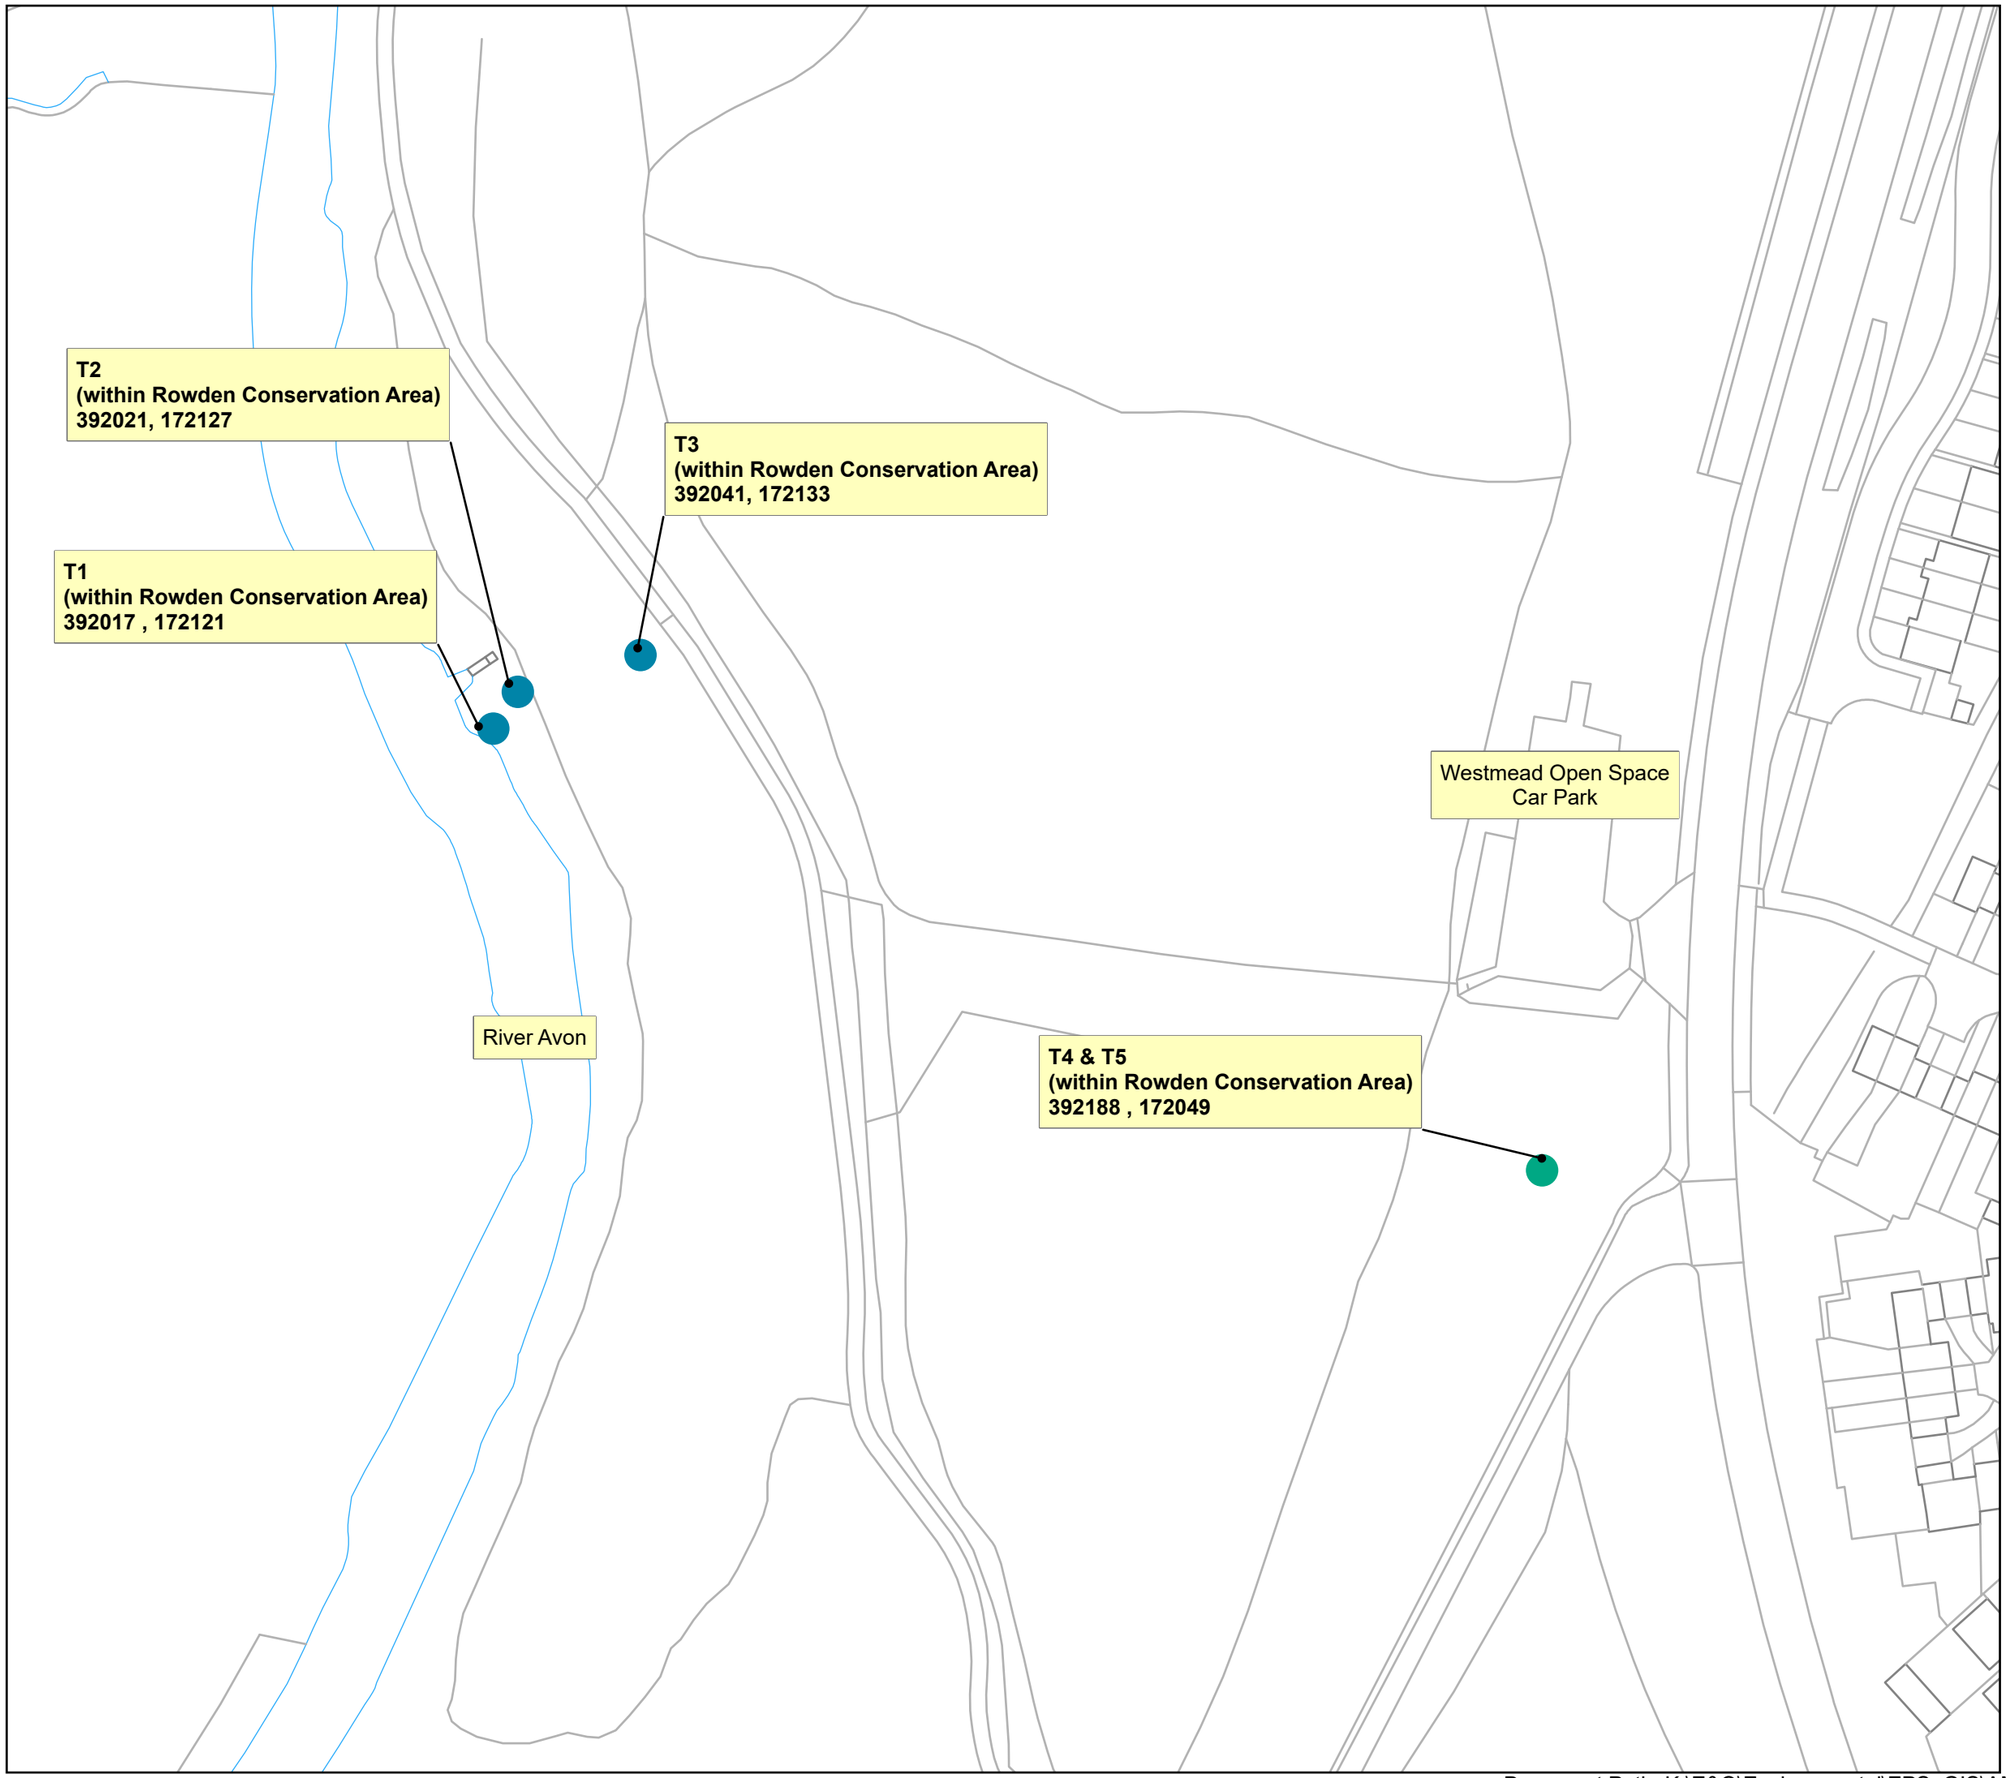


Legend

- Tree_Removal
- Tree_Pruning

SAST010775
Pewsham, Chippenham Sewer Cleaning
Tree Works Plan (A3)

Grid Reference: 392083, 172228	Date: 12/02/2026
Drawing Number: SAST010775/ENV/600/A	N

This map may be used for Wessex Water Projects only.

© Crown copyright and database rights (2025) OS AC0000848304

Local Wildlife Sites: Local Wildlife Site records are provided by Environmental Record Centres (ERCs) in the Wessex Water region. Further information on these sites is available from the relevant ERC.

Information in this plan is provided for identification purposes only. No warranty as to accuracy or completeness of environmental features or Wessex Water assets is given or implied. The precise route of pipe work may not exactly match that shown. Wessex Water does not accept liability for inaccuracies. Sewers and lateral drains adopted by Wessex Water under the Water Industry (Schemes for Adoption of Private Sewers) Regulations 2011 are to be plotted over time and may not yet be shown. In carrying out any works, you accept liability for the cost of any repairs to Wessex Water apparatus damaged as a result of your works. You are advised to commence excavations using hand tools only. Mechanical digging equipment should not be used until pipe work has been precisely located. If you are considering any form of building works and pipe work is shown within the boundary of your property or a property to be purchased (or very close by) a surveyor should plot its exact position prior to commencing works or purchase. Building over or near Wessex Water's apparatus is not normally permitted.

Wessex Water YTL GROUP

Environment and Planning Services

Document Path: K:\E&Q\Environmental\EPS_GIS\AMP8_Project_Folders\SAST010775\SAST010775.aprx