




Copyright of this drawing is the property of Urban Edge Architecture Limited. It must not be reproduced or amended nor used in the execution of any works whether in conjunction with the proposed works for which it is prepared or otherwise without the express consent in writing of Urban Edge Architecture Limited.

Urban Edge Architecture Limited  
One Scotgate Mews, Scotgate,  
Stamford, Lincolnshire, PE9 2FX.  
Tel. ++44 (0)1780 755 665  
Fax. ++44 (0)1780 755 360

THIS DRAWING IS FOR PLANNING ONLY AND IS NOT TO BE USED FOR  
TENDER OR CONSTRUCTION

**DRAWING TO BE READ IN COLOUR**

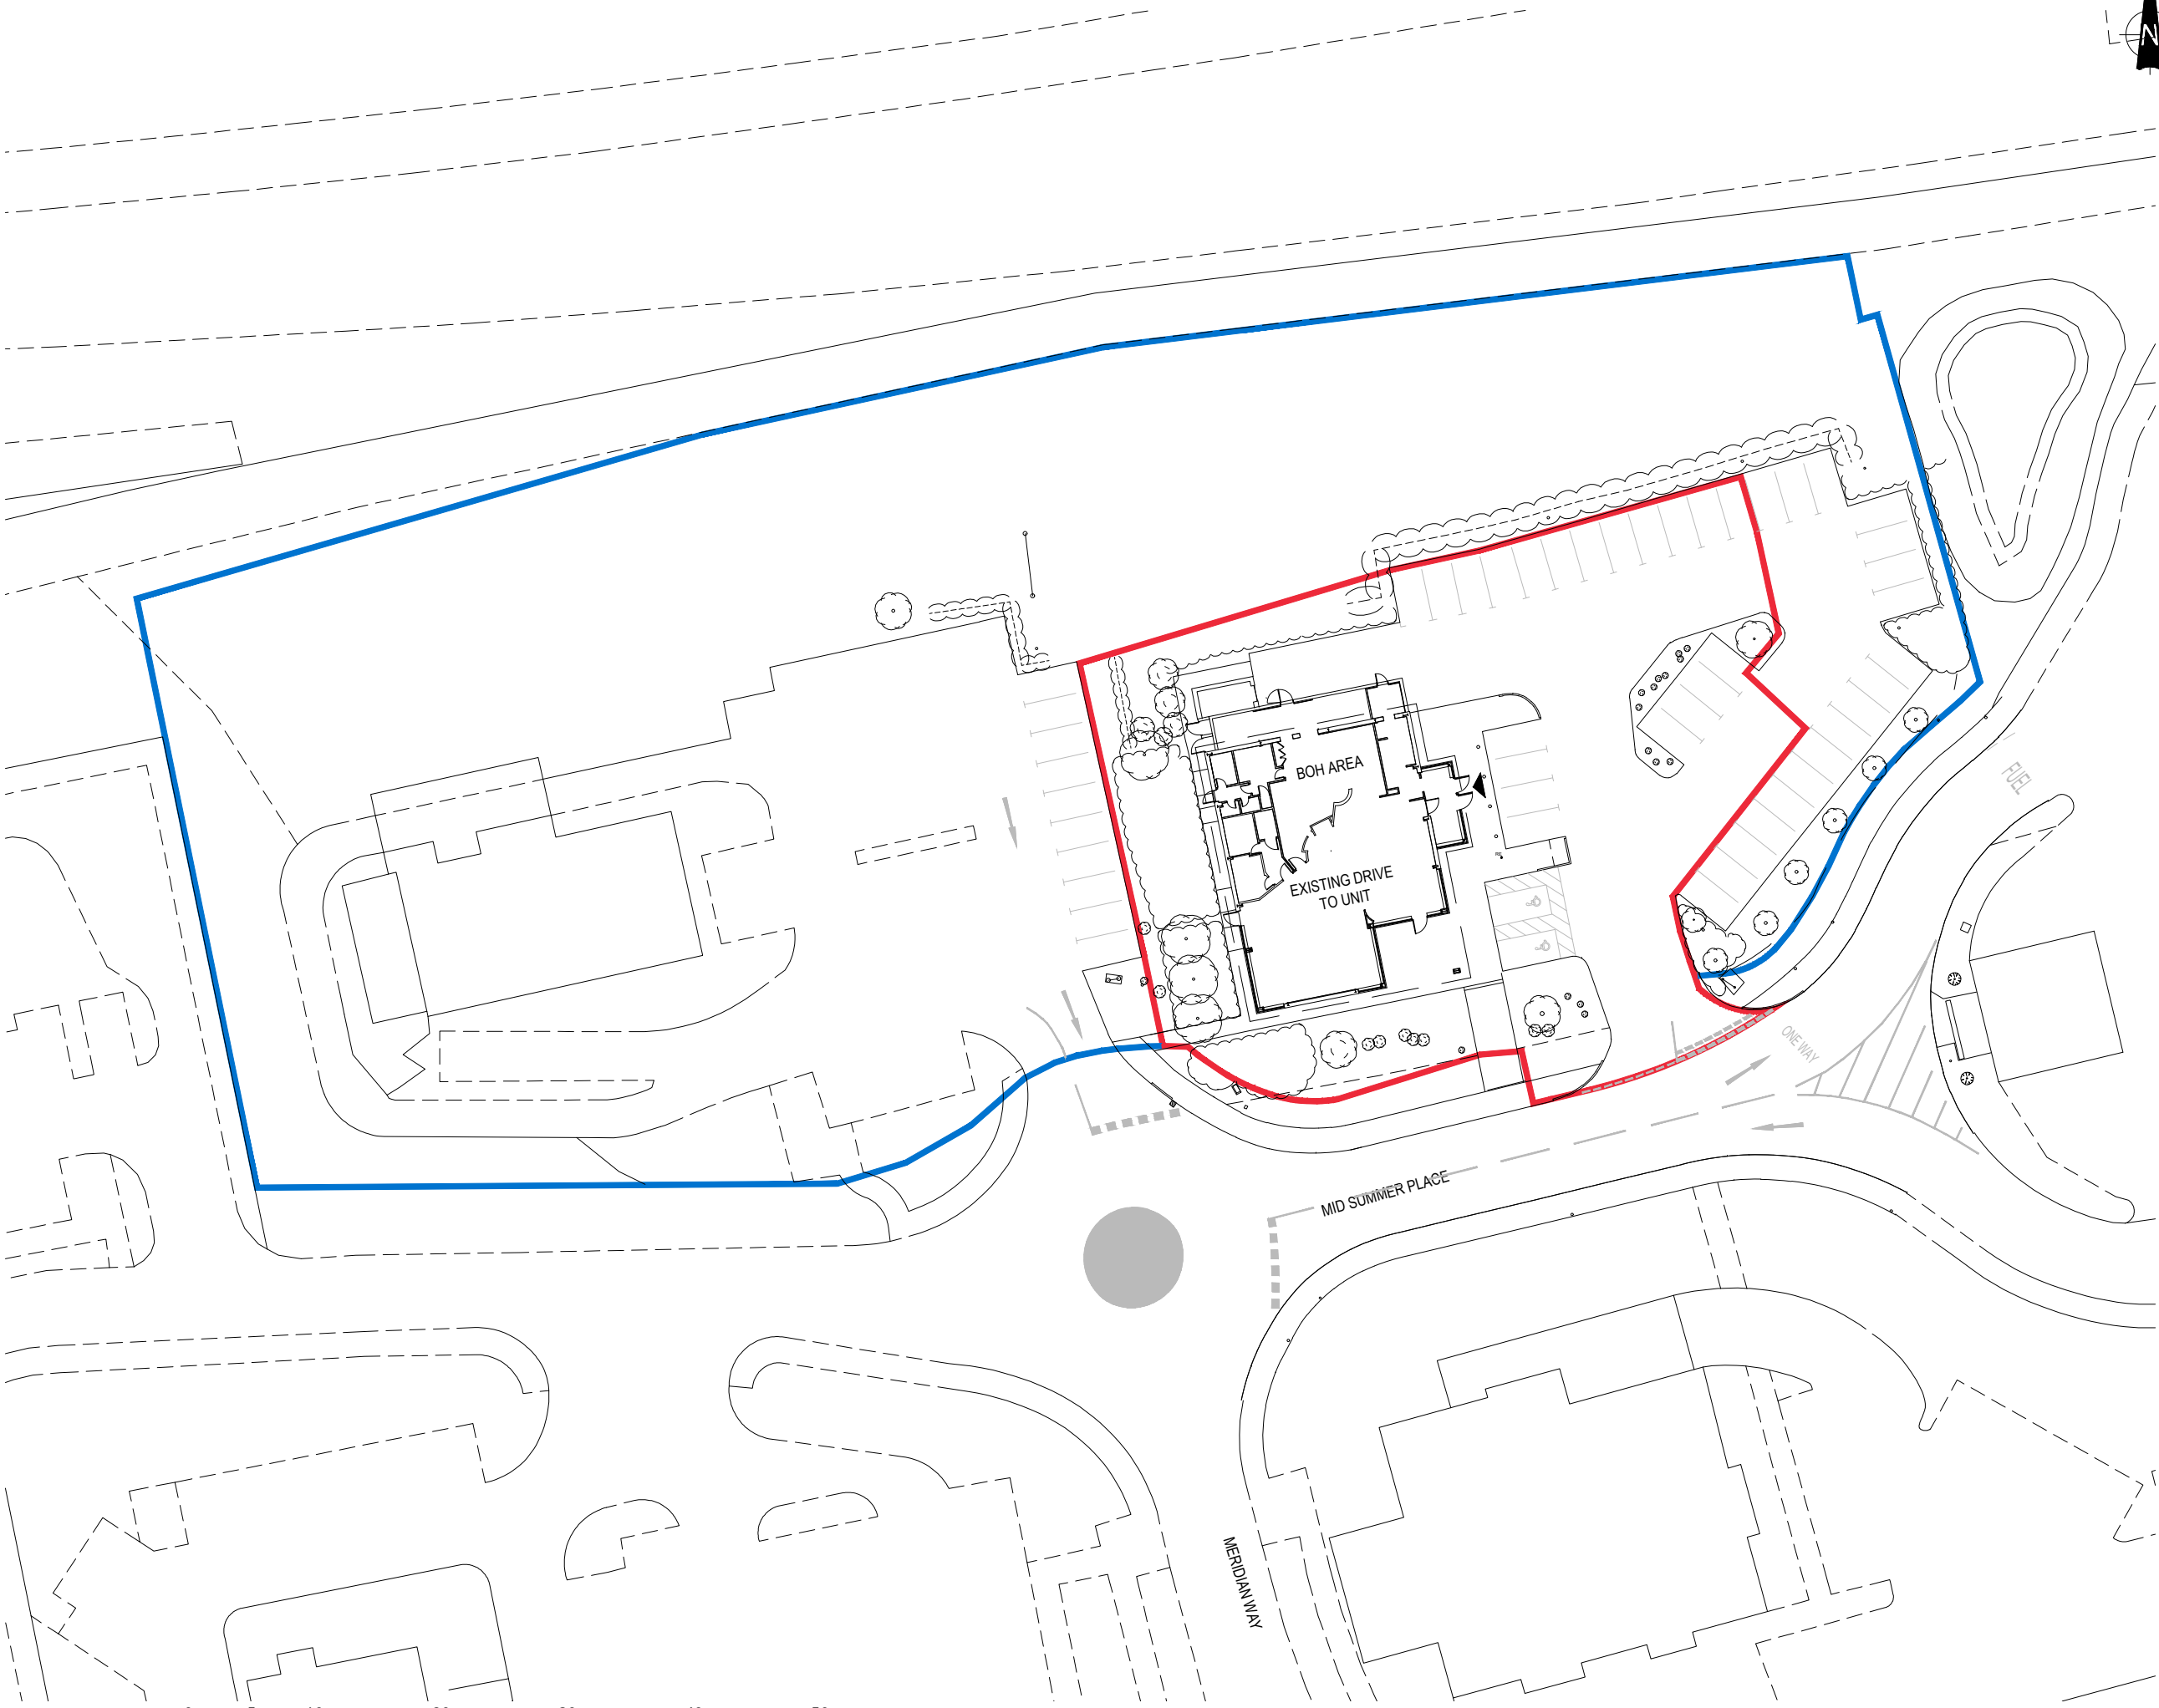

|        |                      |          |          |
|--------|----------------------|----------|----------|
| P01    | REVISED FOR PLANNING | AS       | 12/01/26 |
| P00    | FOR PLANNING         | SS       | 09/01/25 |
| Rev No | Description          | Drawn By | Date     |



Client  
**LONDON INVESTMENT HOLDINGS LTD**

Project  
**SOLSTICE PARK, AMESBURY  
DRIVE THRU LANE**

Drawing  
**SITE BLOCK PLAN  
AS EXISTING**

Issue Purpose  
**PLANNING**

|             |           |        |       |        |            |
|-------------|-----------|--------|-------|--------|------------|
| UE Proj No  | Scale     | Date   | Drawn | Status | Revision   |
| <b>2879</b> | 1:500 @A3 | NOV 24 | SS    | -      | <b>P01</b> |

Project - Organisation - Volume/System - Level - Type - Role - Number  
**2879-URB-ZZ-00-DR-A-208101**

