
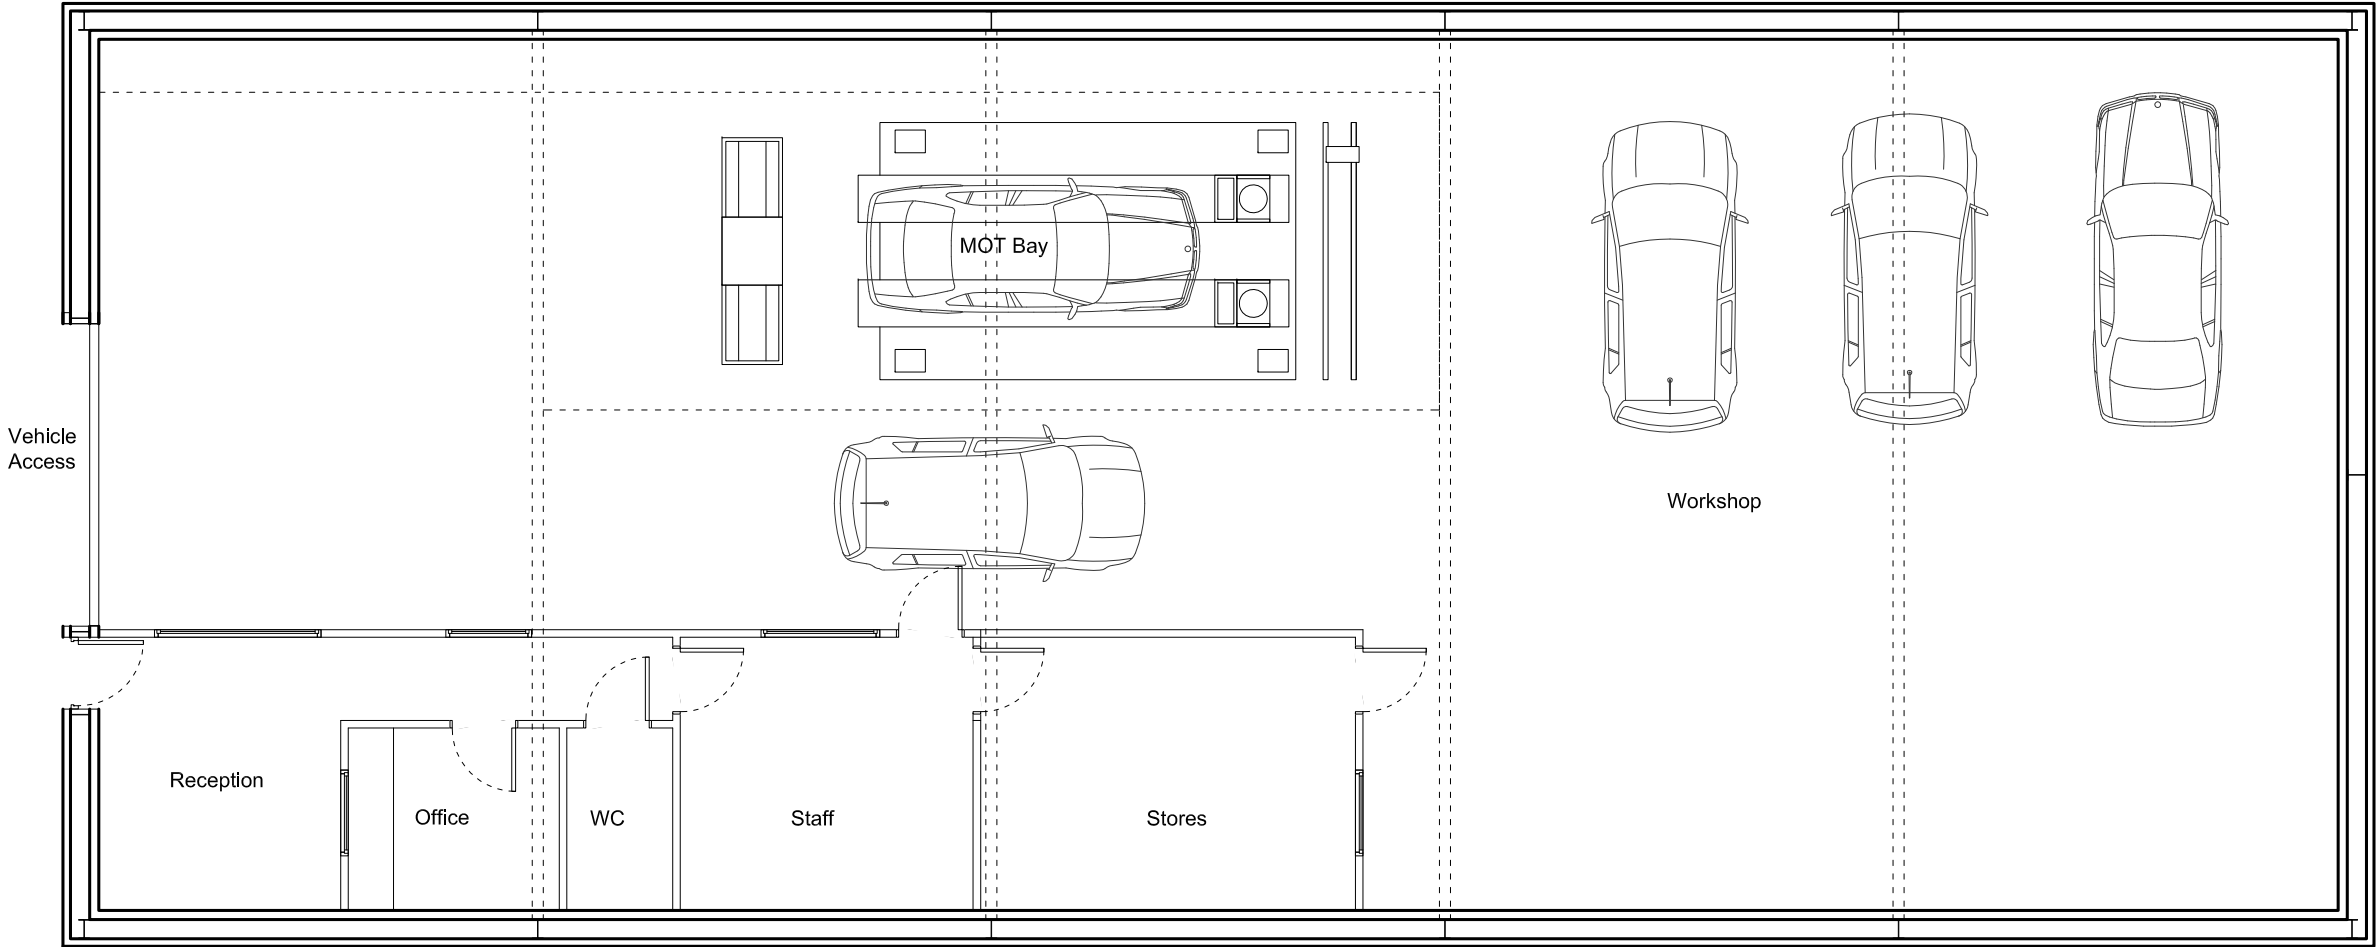


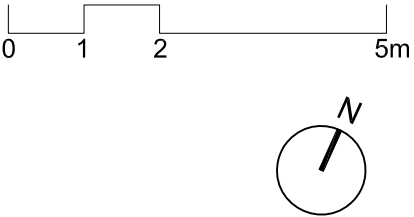

Contractors must check all dimensions on site.  
Only figured dimensions are to be worked from.  
Discrepancies must be reported to the Architect before proceeding.  
THIS DRAWING IS COPYRIGHT©

Client -  
**Mr G Potter**

Project -  
**Proposed Change of Use of Barn at  
Crookwood Lane, Urchfont, SN10 5QS**

Drawing -  
**Proposed internal layout  
within existing building**

| Date -     | By -   | Scale -      | REV - |
|------------|--------|--------------|-------|
| 29.01.2026 | NK     | 1:100 @A3    | --    |
| Job No -   | CHKD - | Drawing No - |       |
| 2601       | CL     | PL-101       |       |

The Studio  
105 Southbroom Road  
Devizes  
Wiltshire  
SN10 1LY  
tel: 01380 722 204  
mob:07733 885 770  
www.dra-architects.co.uk

