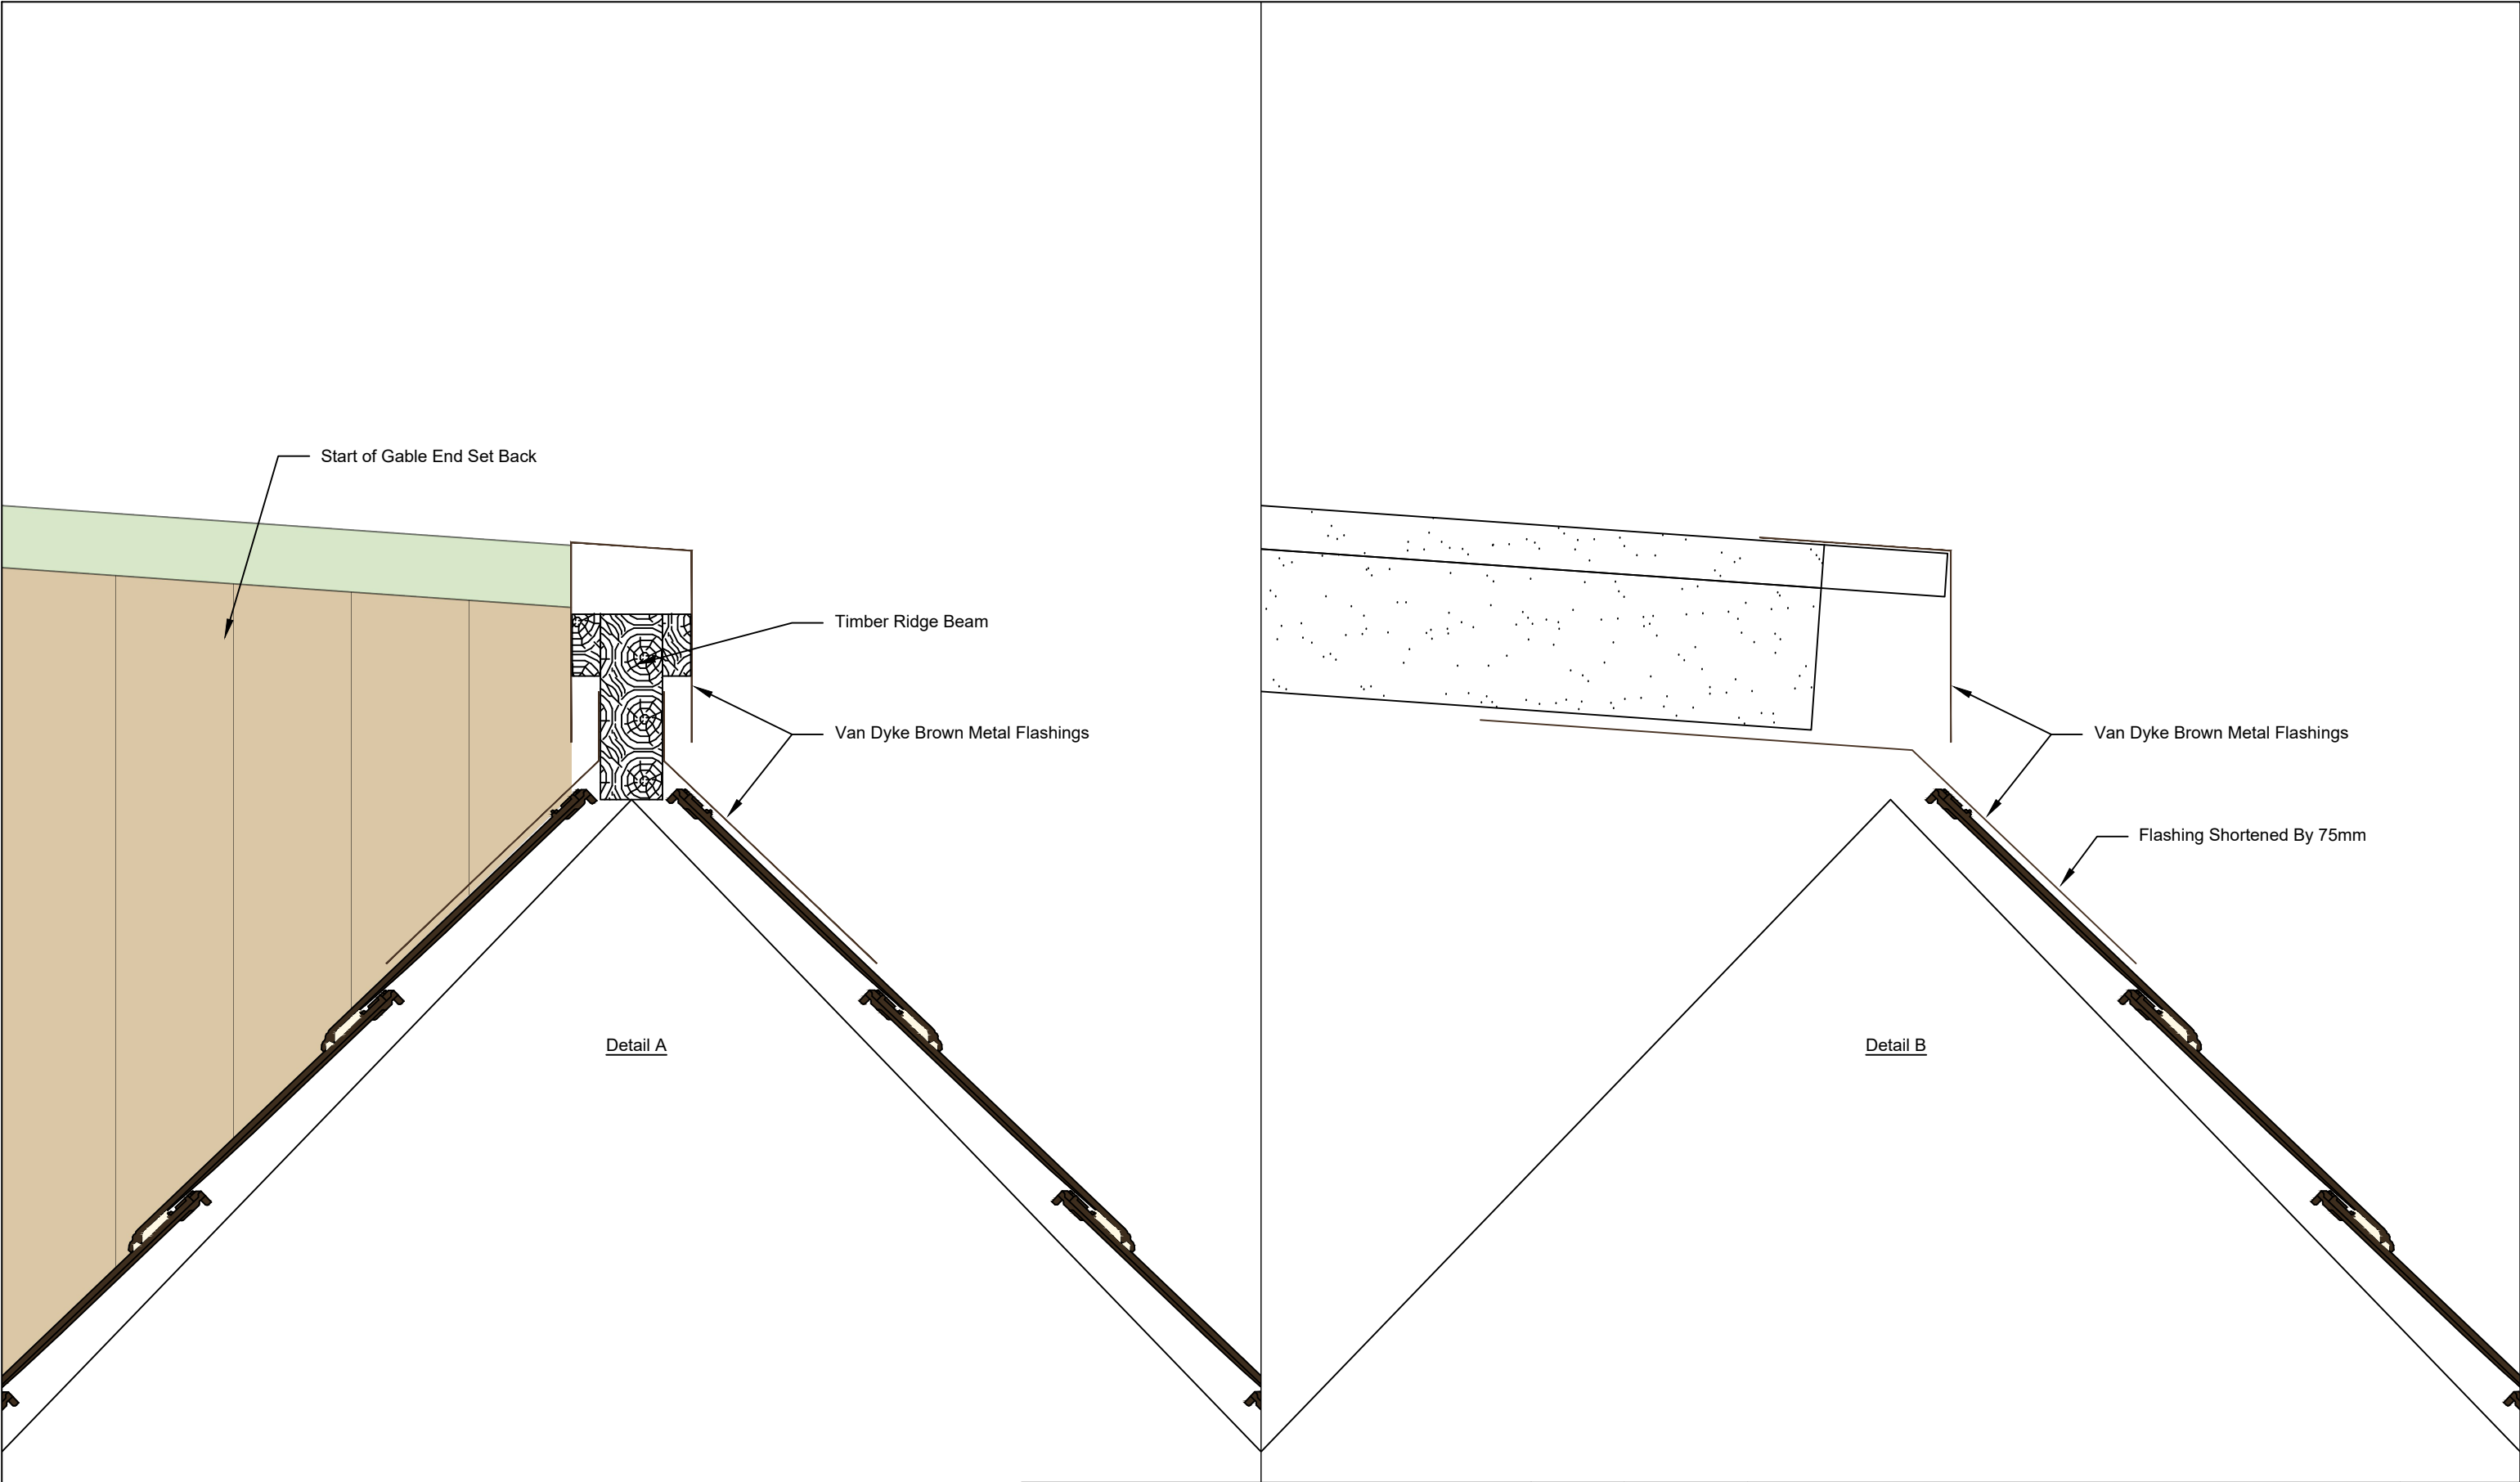


General Notes

B	12/02/2026	Scale Bar Added			J.G.S.	
Index	Date	Description			Author	
HAINES Construction (Southern) Ltd.		Beverbrook, Calne, Wiltshire, SN11 8RX				
		CONTRACT				
		Forge Lee				
		DESCRIPTION				
		Ridge Amendments				
DRAWN BY		DATE	SCALE	JOB No.	DRG No.	Rev.
J.G.S.		30/07/2025	1:5 @ A3	11163	[S] - 4	B