



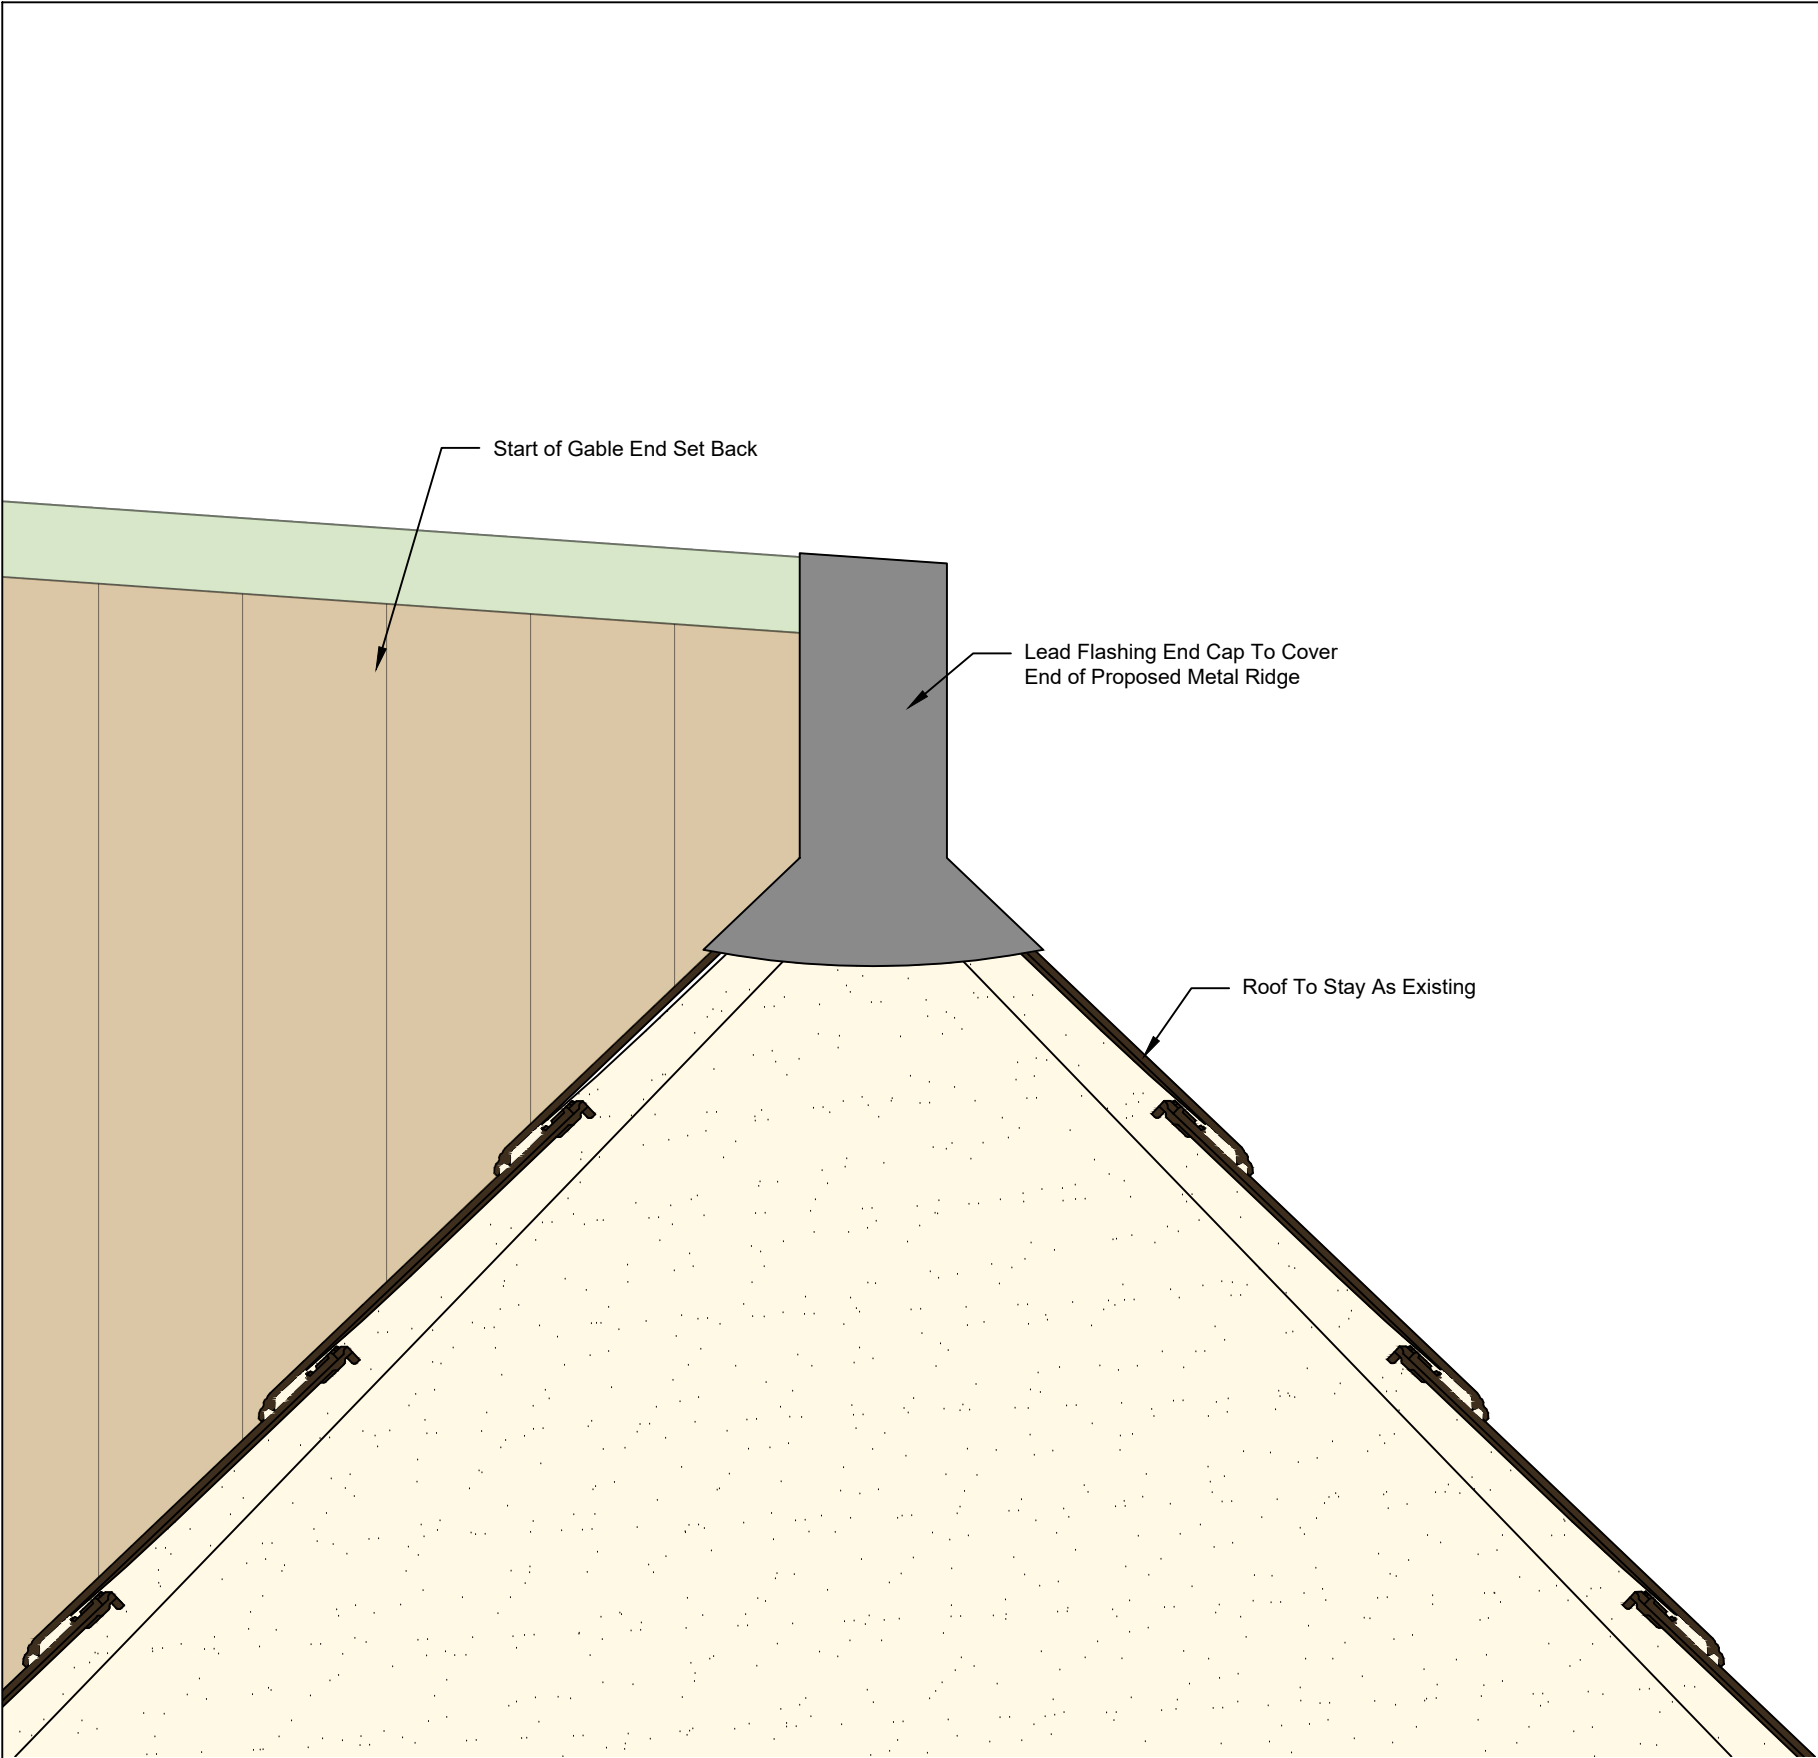

Reference Photo of Existing

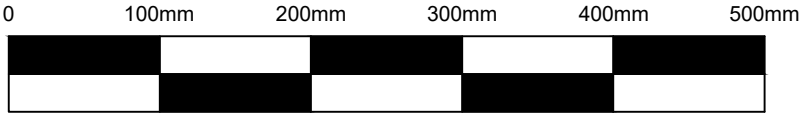

General Notes

B	12/02/2026	Scale Bar Added		J.G.S.
Index	Date	Description		Author
HAINES		CONTRACT		
Construction (Southern) Ltd.		Forge Lee		
Beverbrook, Calne, Wiltshire, SN11 8RX		DESCRIPTION		
Telephone: 01249 819103		Proposed Ridge External View		
Email: info@hainesconstruction.co.uk		JOB No.		
DRAWN BY		DATE		Rev.
J.G.S.		08/10/2025		B
SCALE		1:5 @ A3		
DRG No.		11163		
[S] - 5				