
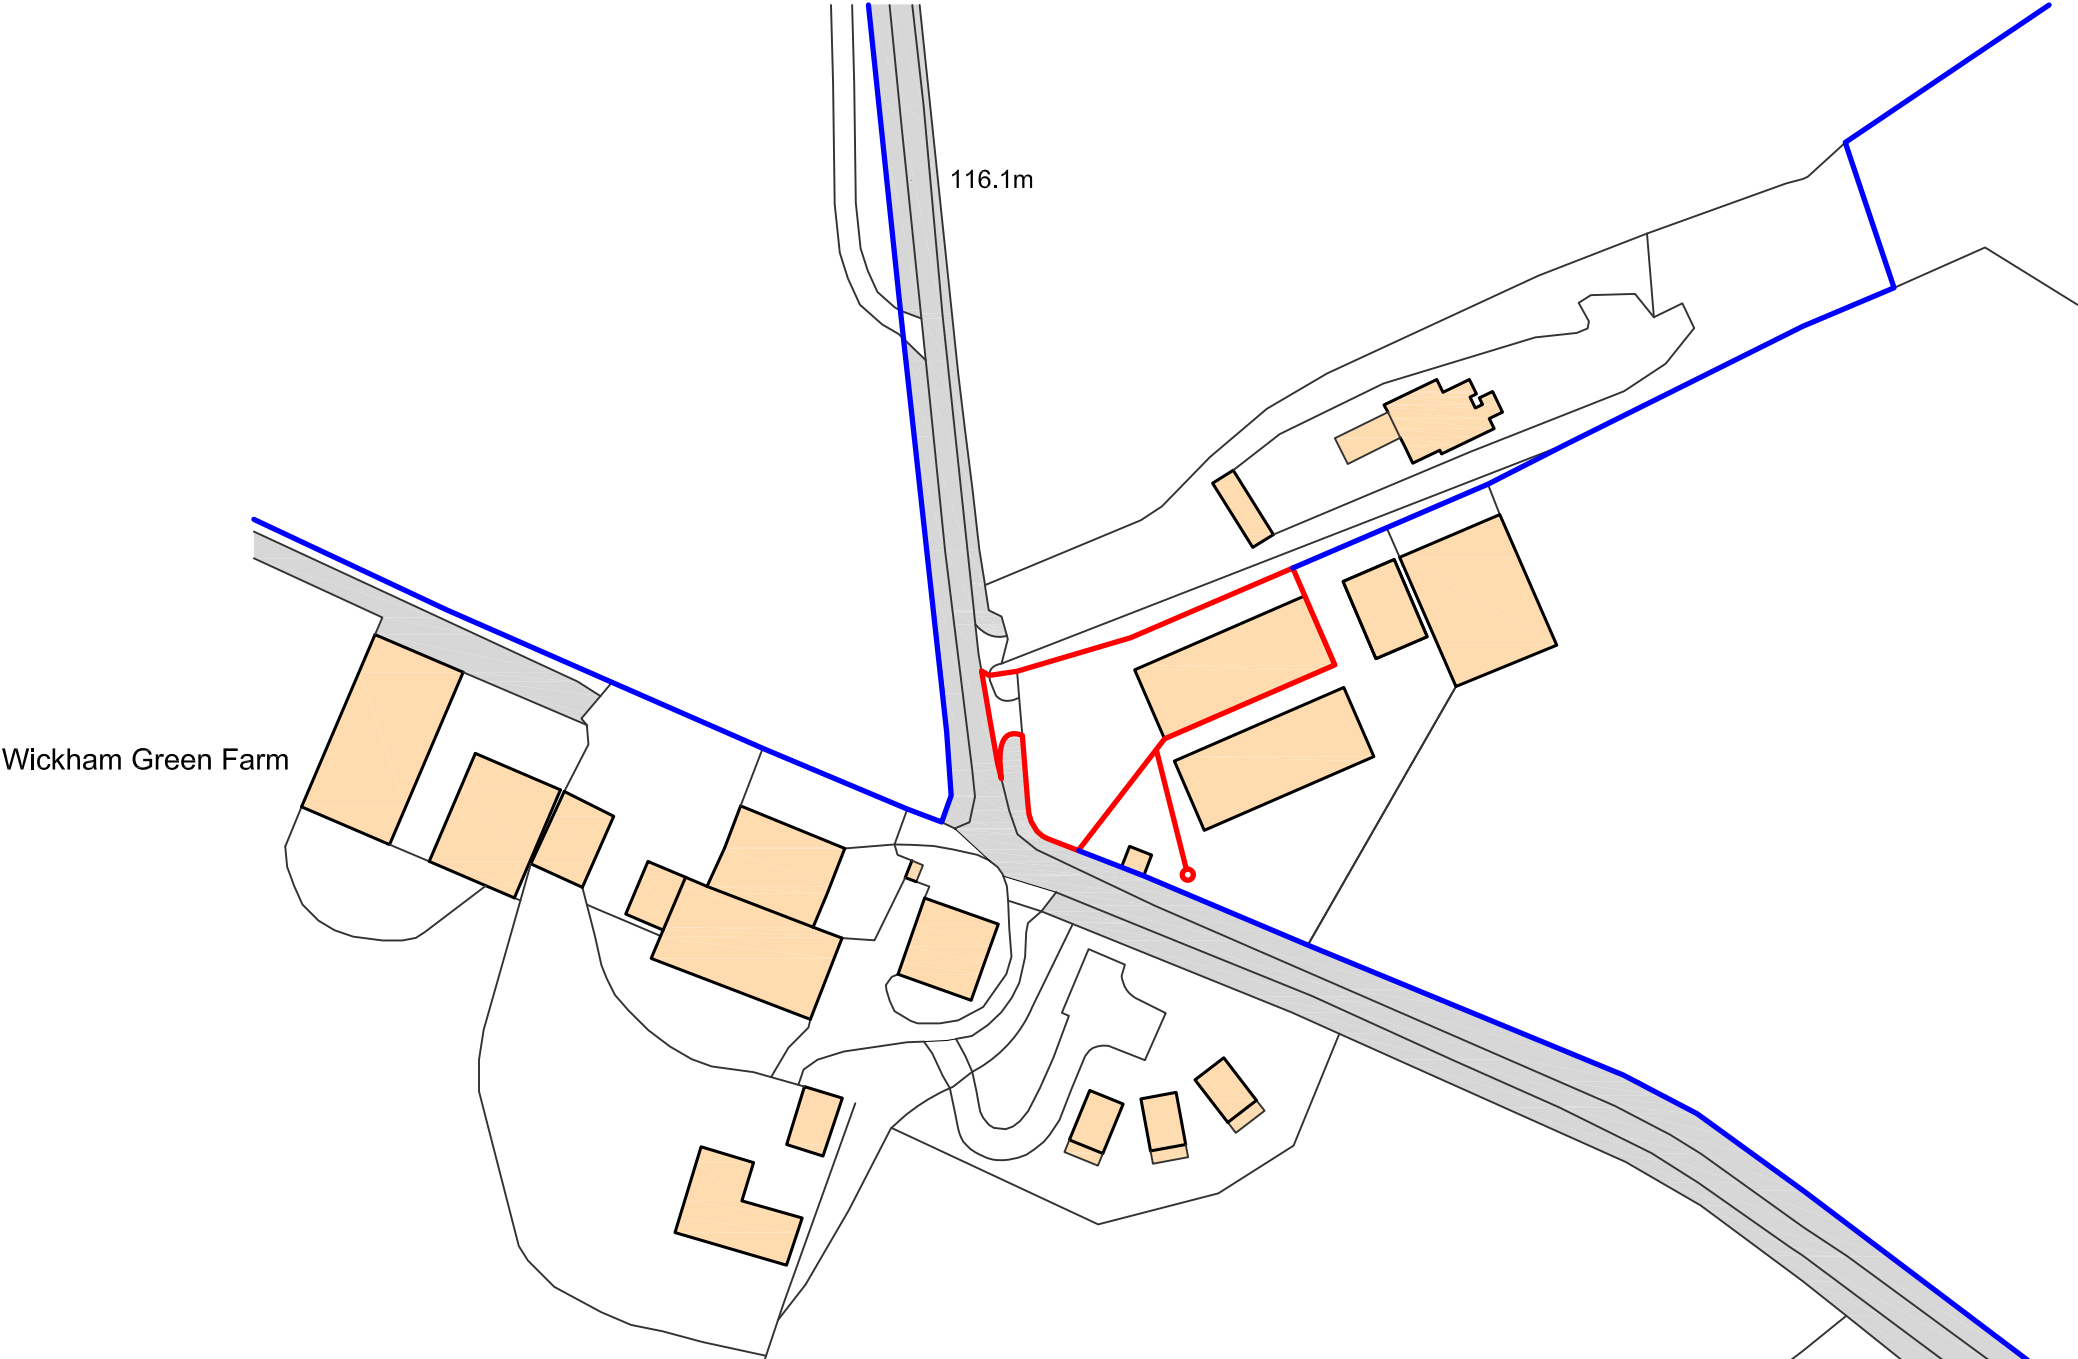


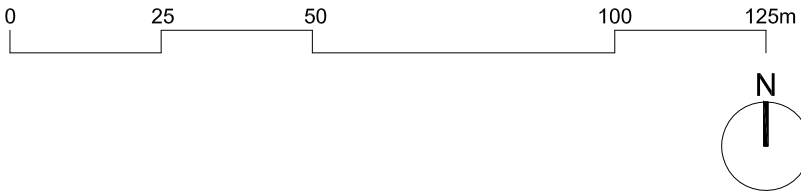

Wickham Green Farm

116.1m

Ordnance Survey, (c) Crown Copyright 2026. All rights reserved. Licence number 100022432

Reproduced with permission
of Ordnance Survey on behalf
of the HMSO Crown copyright
Licence No: AR 0100032409

Contractors must check all dimensions on site.
Only figured dimensions are to be worked from.
Discrepancies must be reported to the Architect before
proceeding.
THIS DRAWING IS COPYRIGHT©

Client -
Mr G Potter

Project -
**Proposed Change of Use of Barn at
Crookwood Lane, Urchfont, SN10 5QS**

Drawing -

Location Plan

Date -	By -	Scale -	REV -
27.01.2026	CL	1:1250 @A3	--
Job No -	CHKD -	Drawing No -	
2601	NK	L-000	

The Studio
105 Southbroom Road
Devizes
Wiltshire
SN10 1LY
tel: 01380 722 204
mob:07733 885 770
www.dra-architects.co.uk