


EAST ELEVATION

WEST ELEVATION


SOUTH ELEVATION

NORTH ELEVATION


GARAGE PLAN

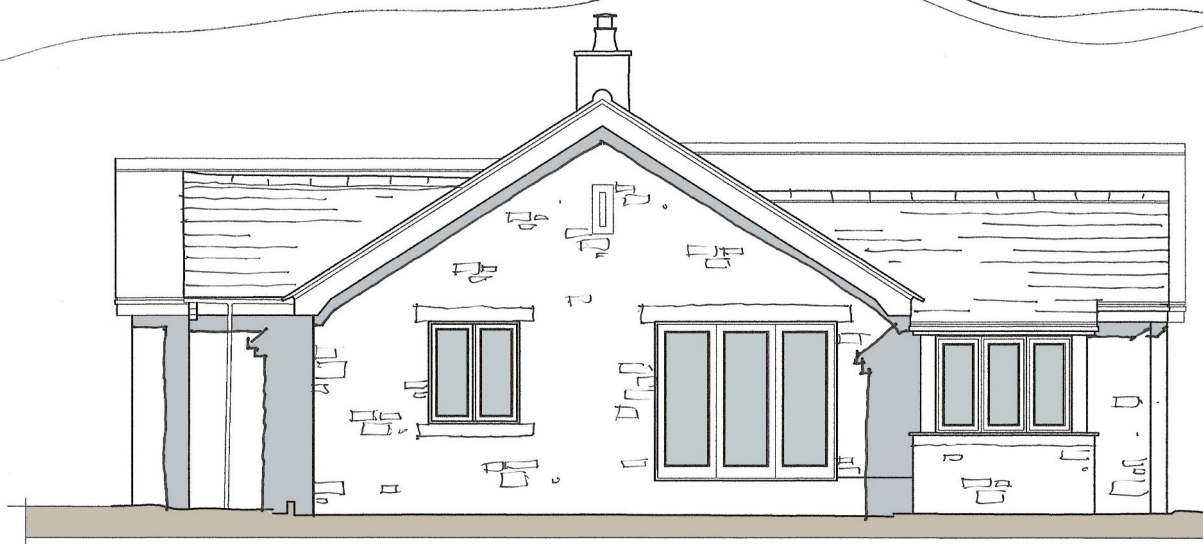

SOUTH ELEVATION

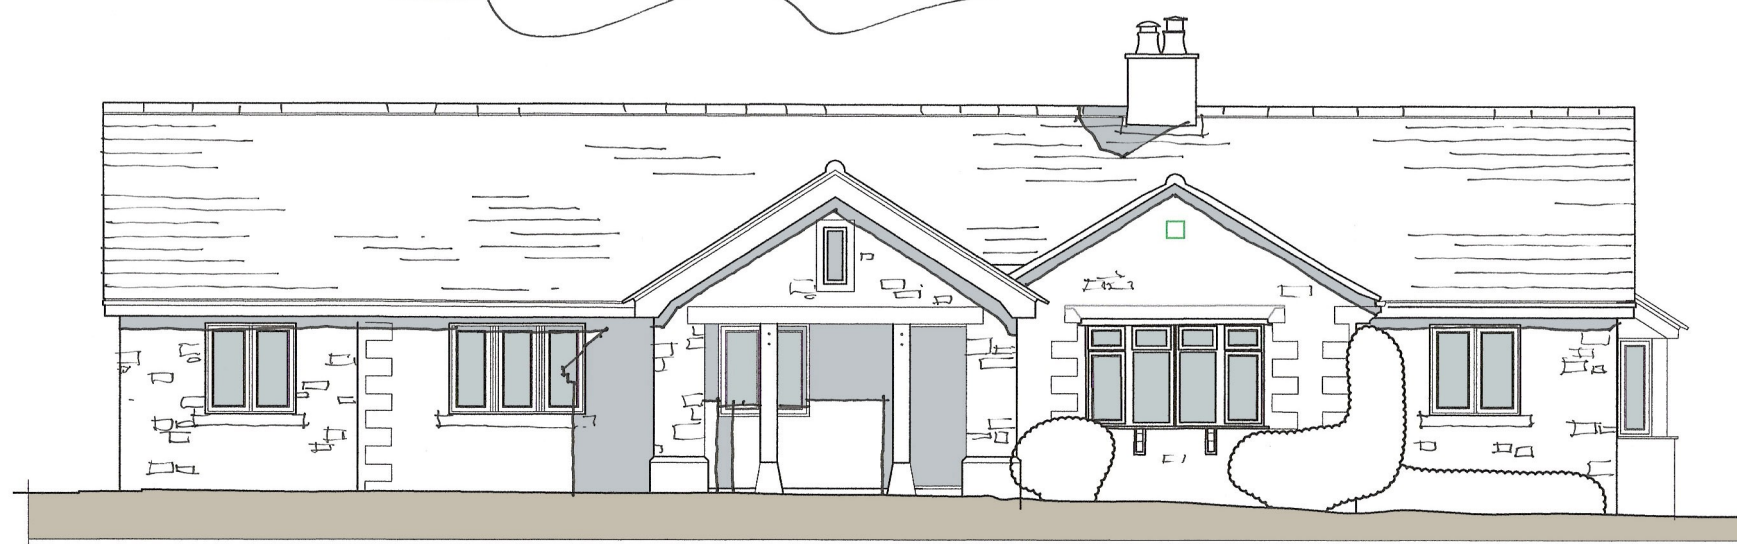


WEST ELEVATION

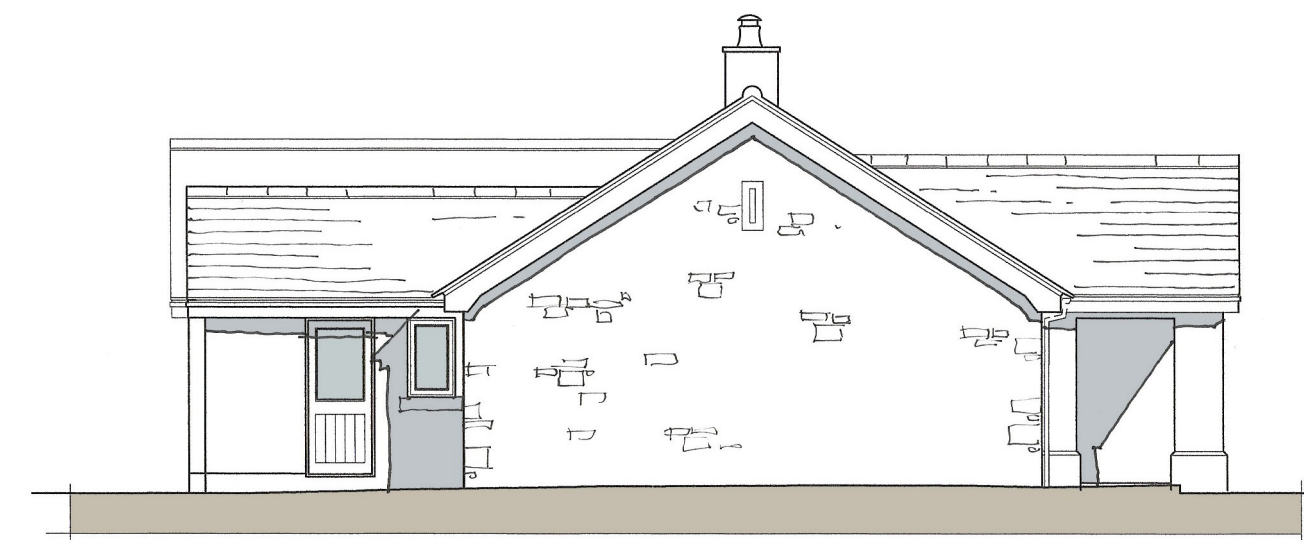


NORTH ELEVATION




EAST ELEVATION

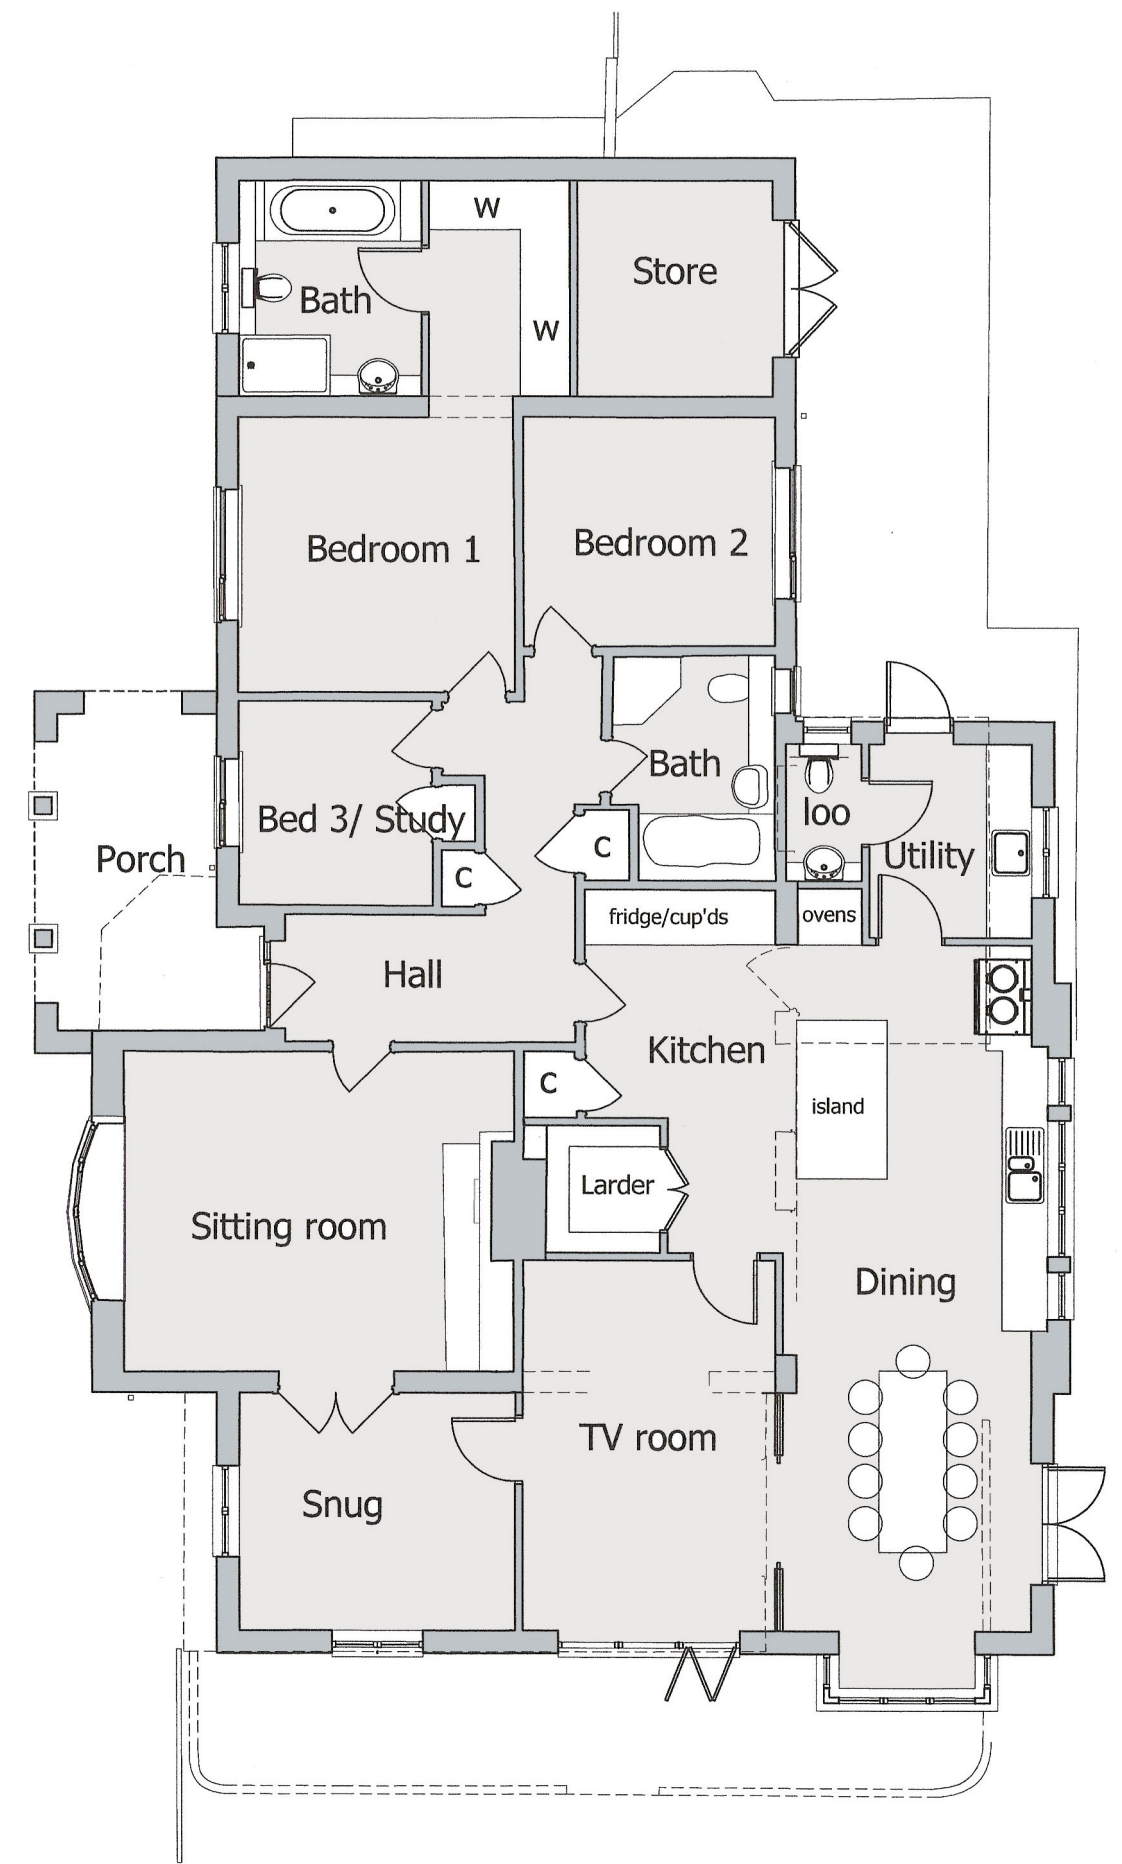


PROPOSED SITE LAYOUT 1:200

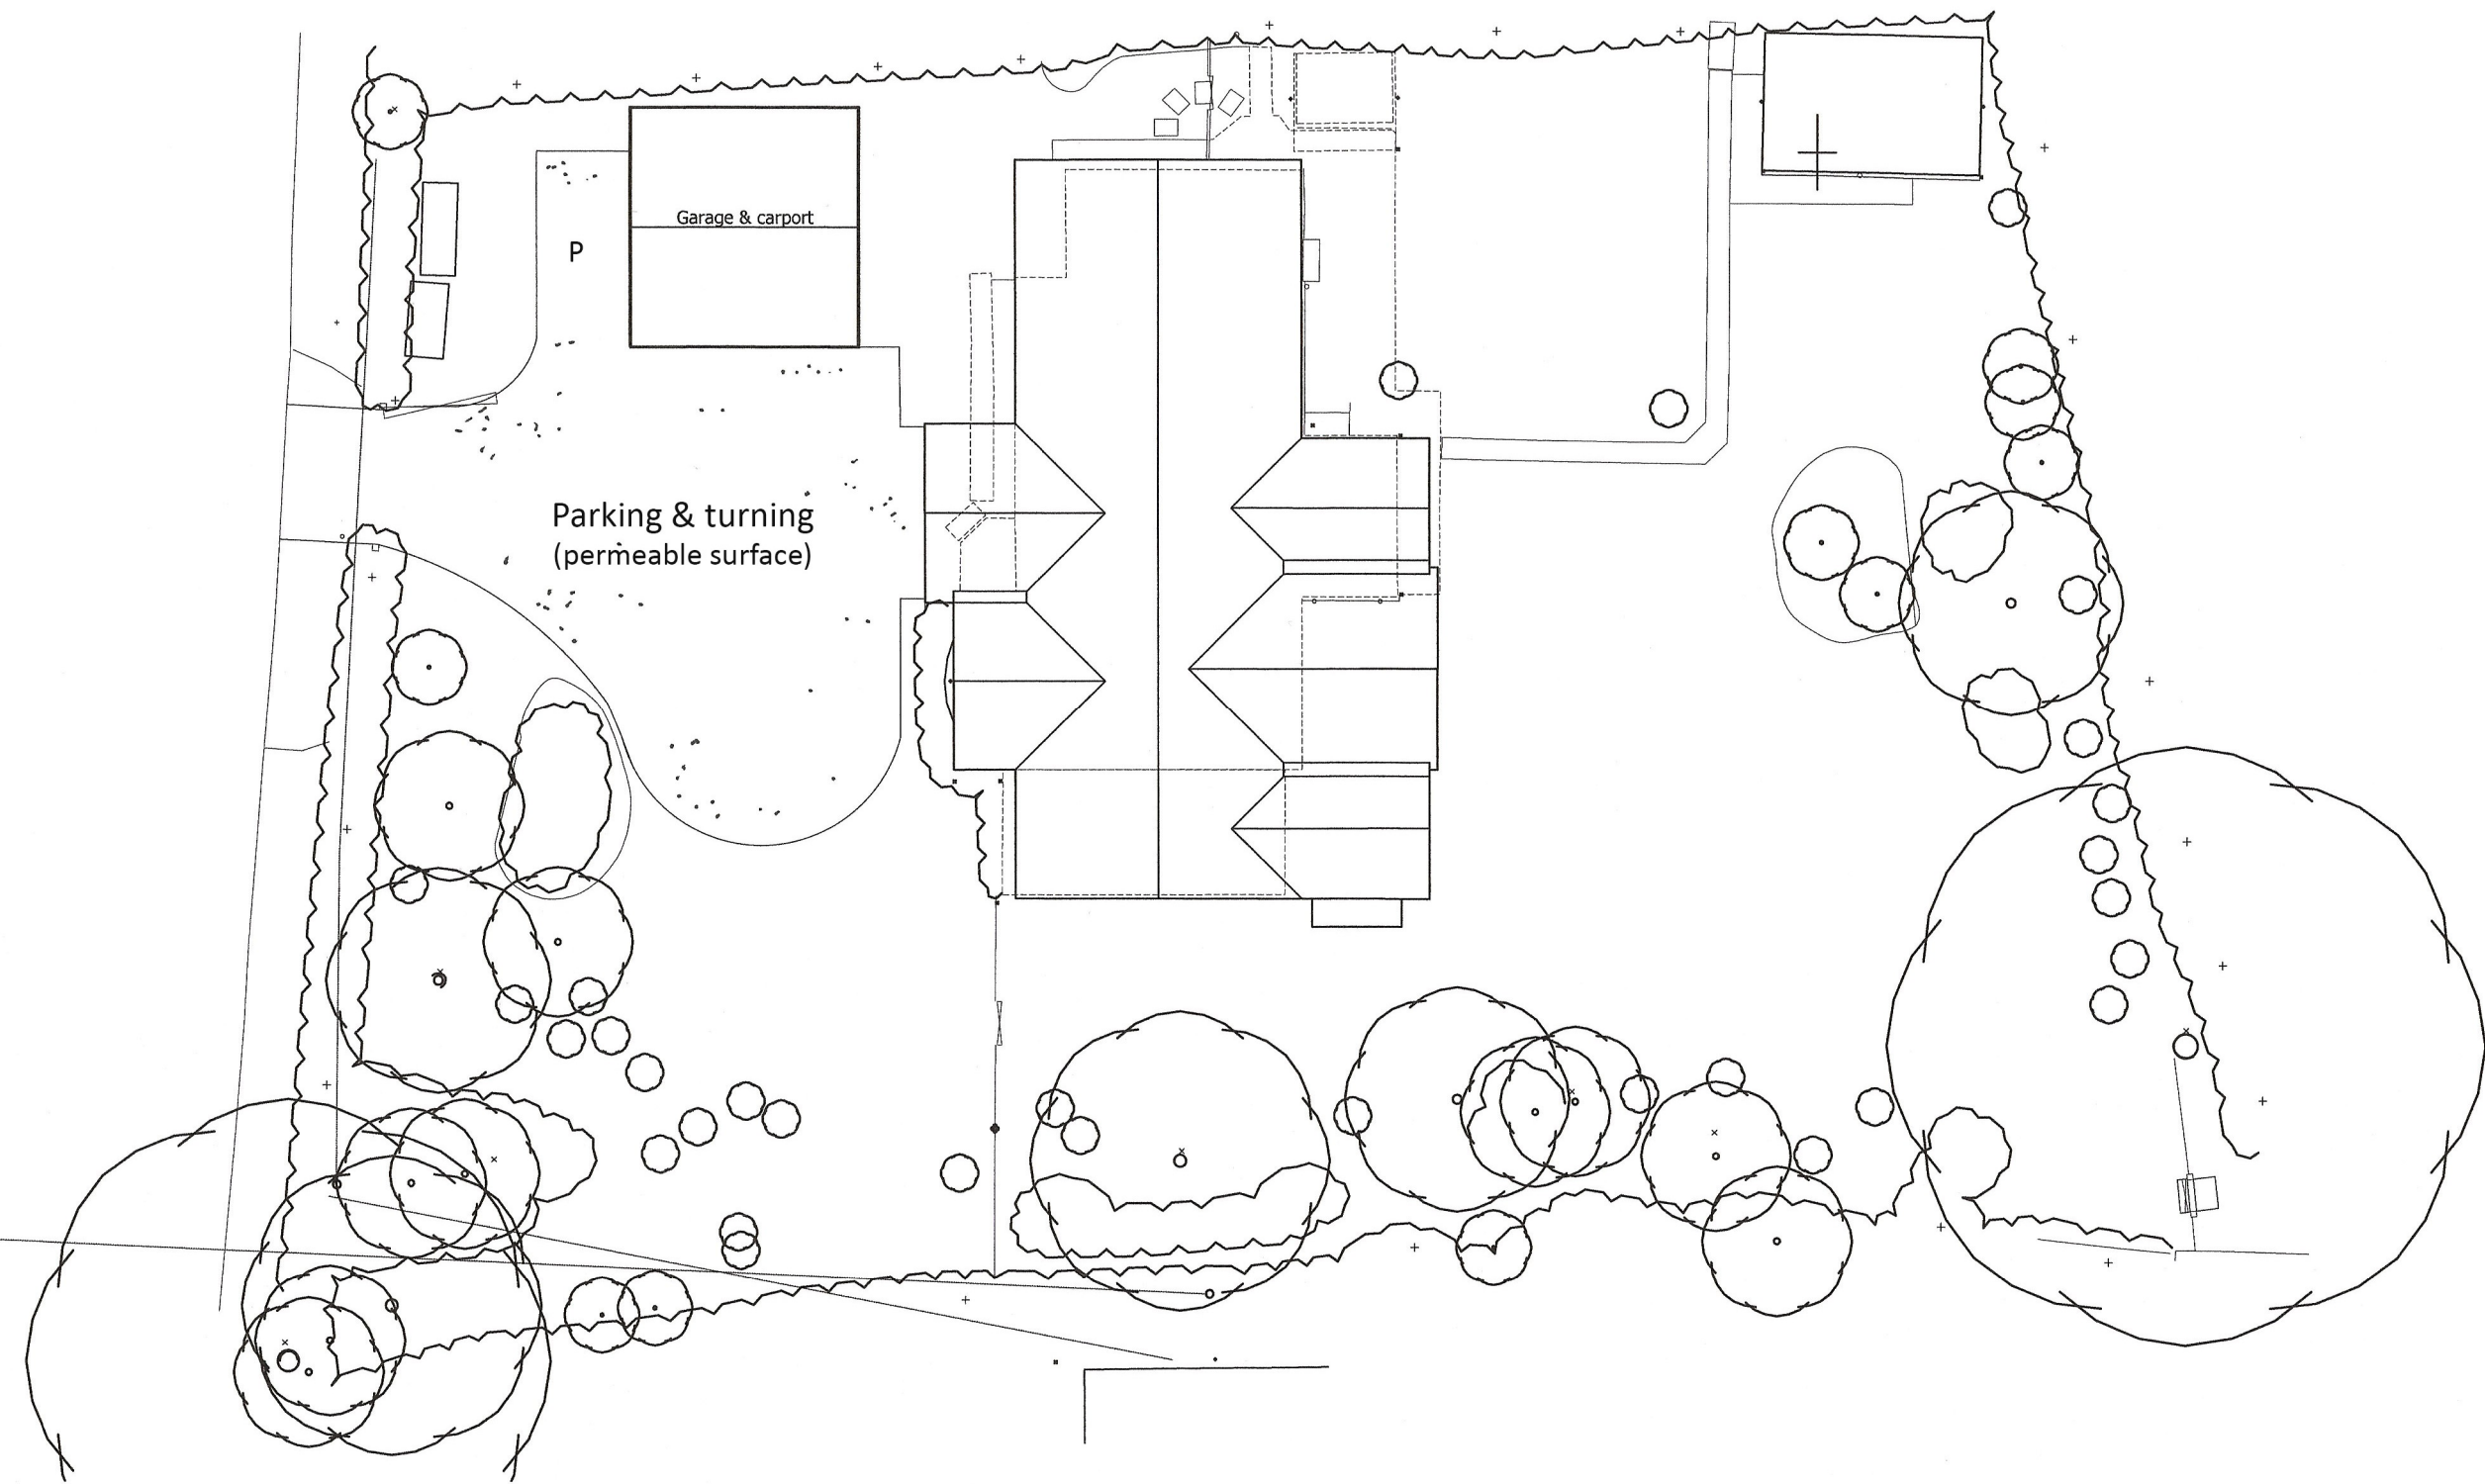

EXISTING SITE LAYOUT 1:200

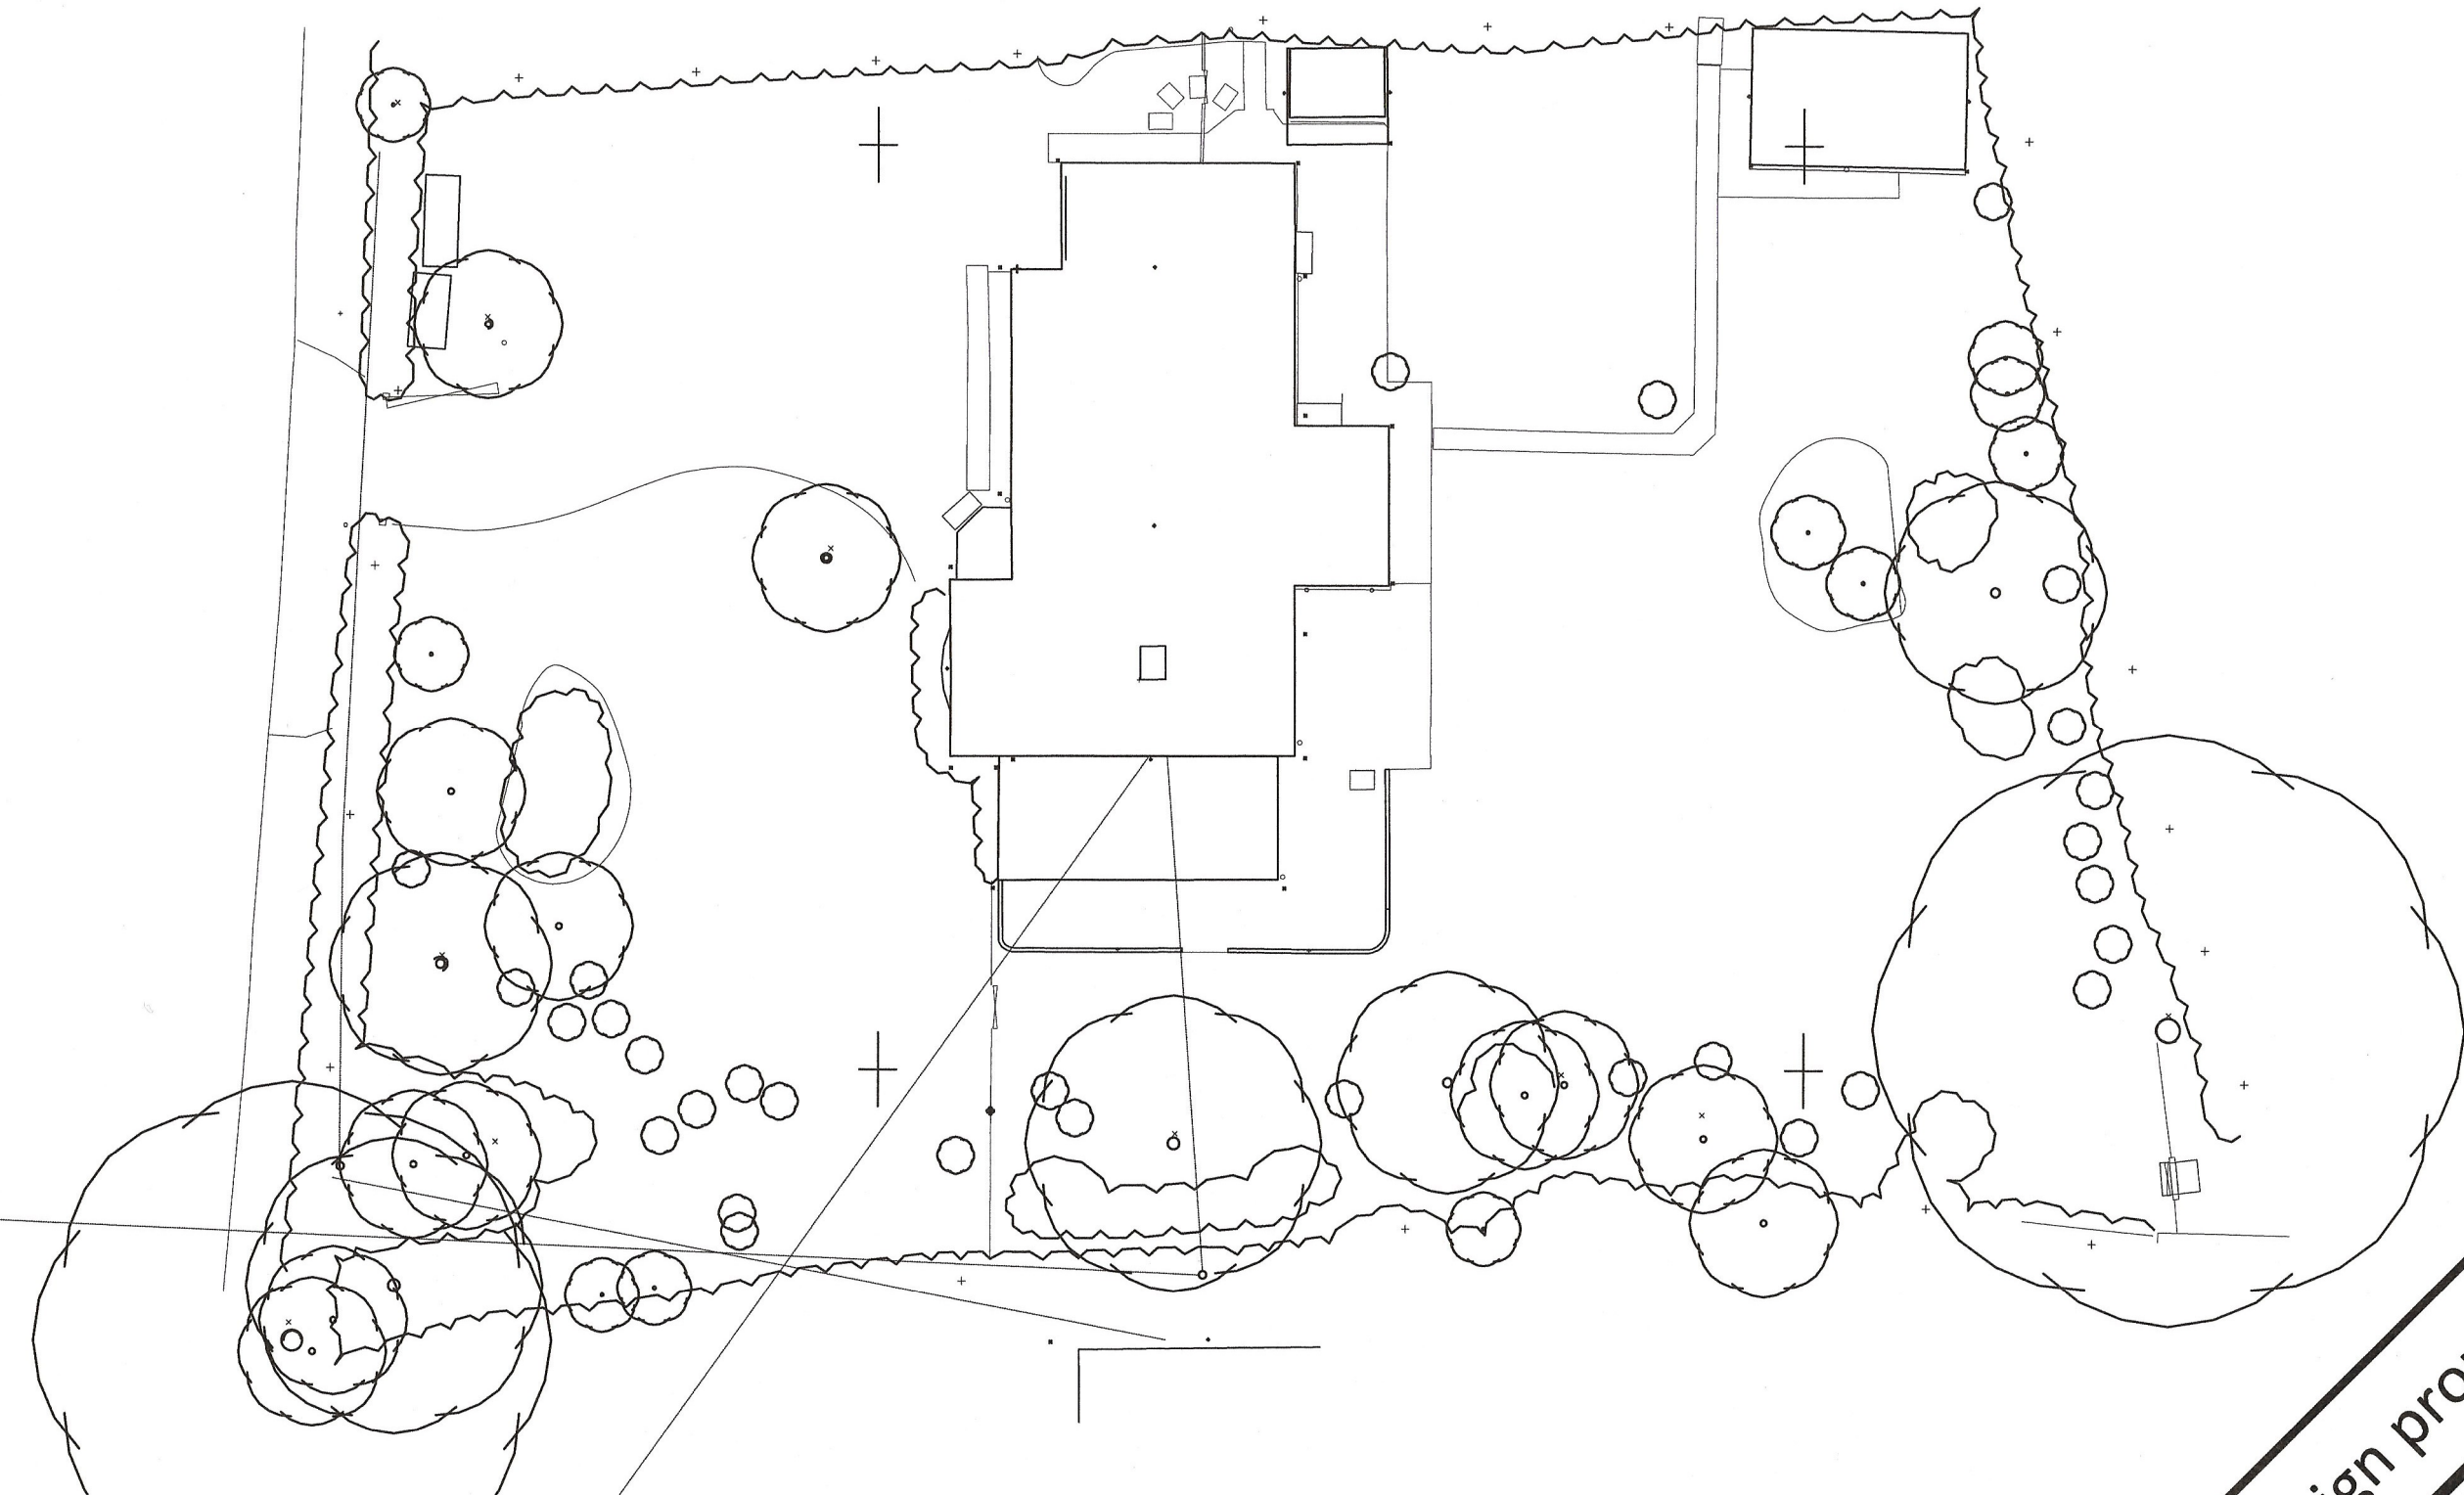


NORTH

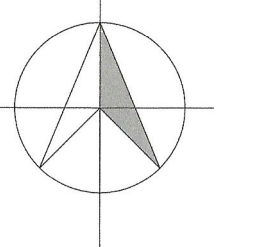


PROJECT

Braefel, Startley

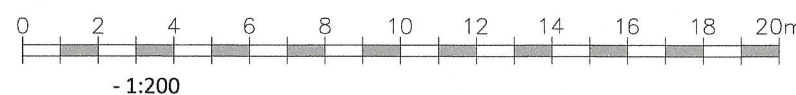

REVISION DATE

AMENDMENTS

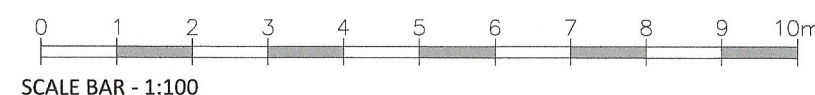

Design proposal
MATHEWSON WATERS ARCHITECTS
Devices Studio:
0280 723994
The Old Surgery
Crowle Road · Lambourn
Berkshire · RG17 8NR
enquiries@mw-architects.co.uk
01488 73131
www.mw-architects.co.uk
© MATHEWSON WATERS ARCHITECTS LTD
Chartered Tradition
25079-104-A