
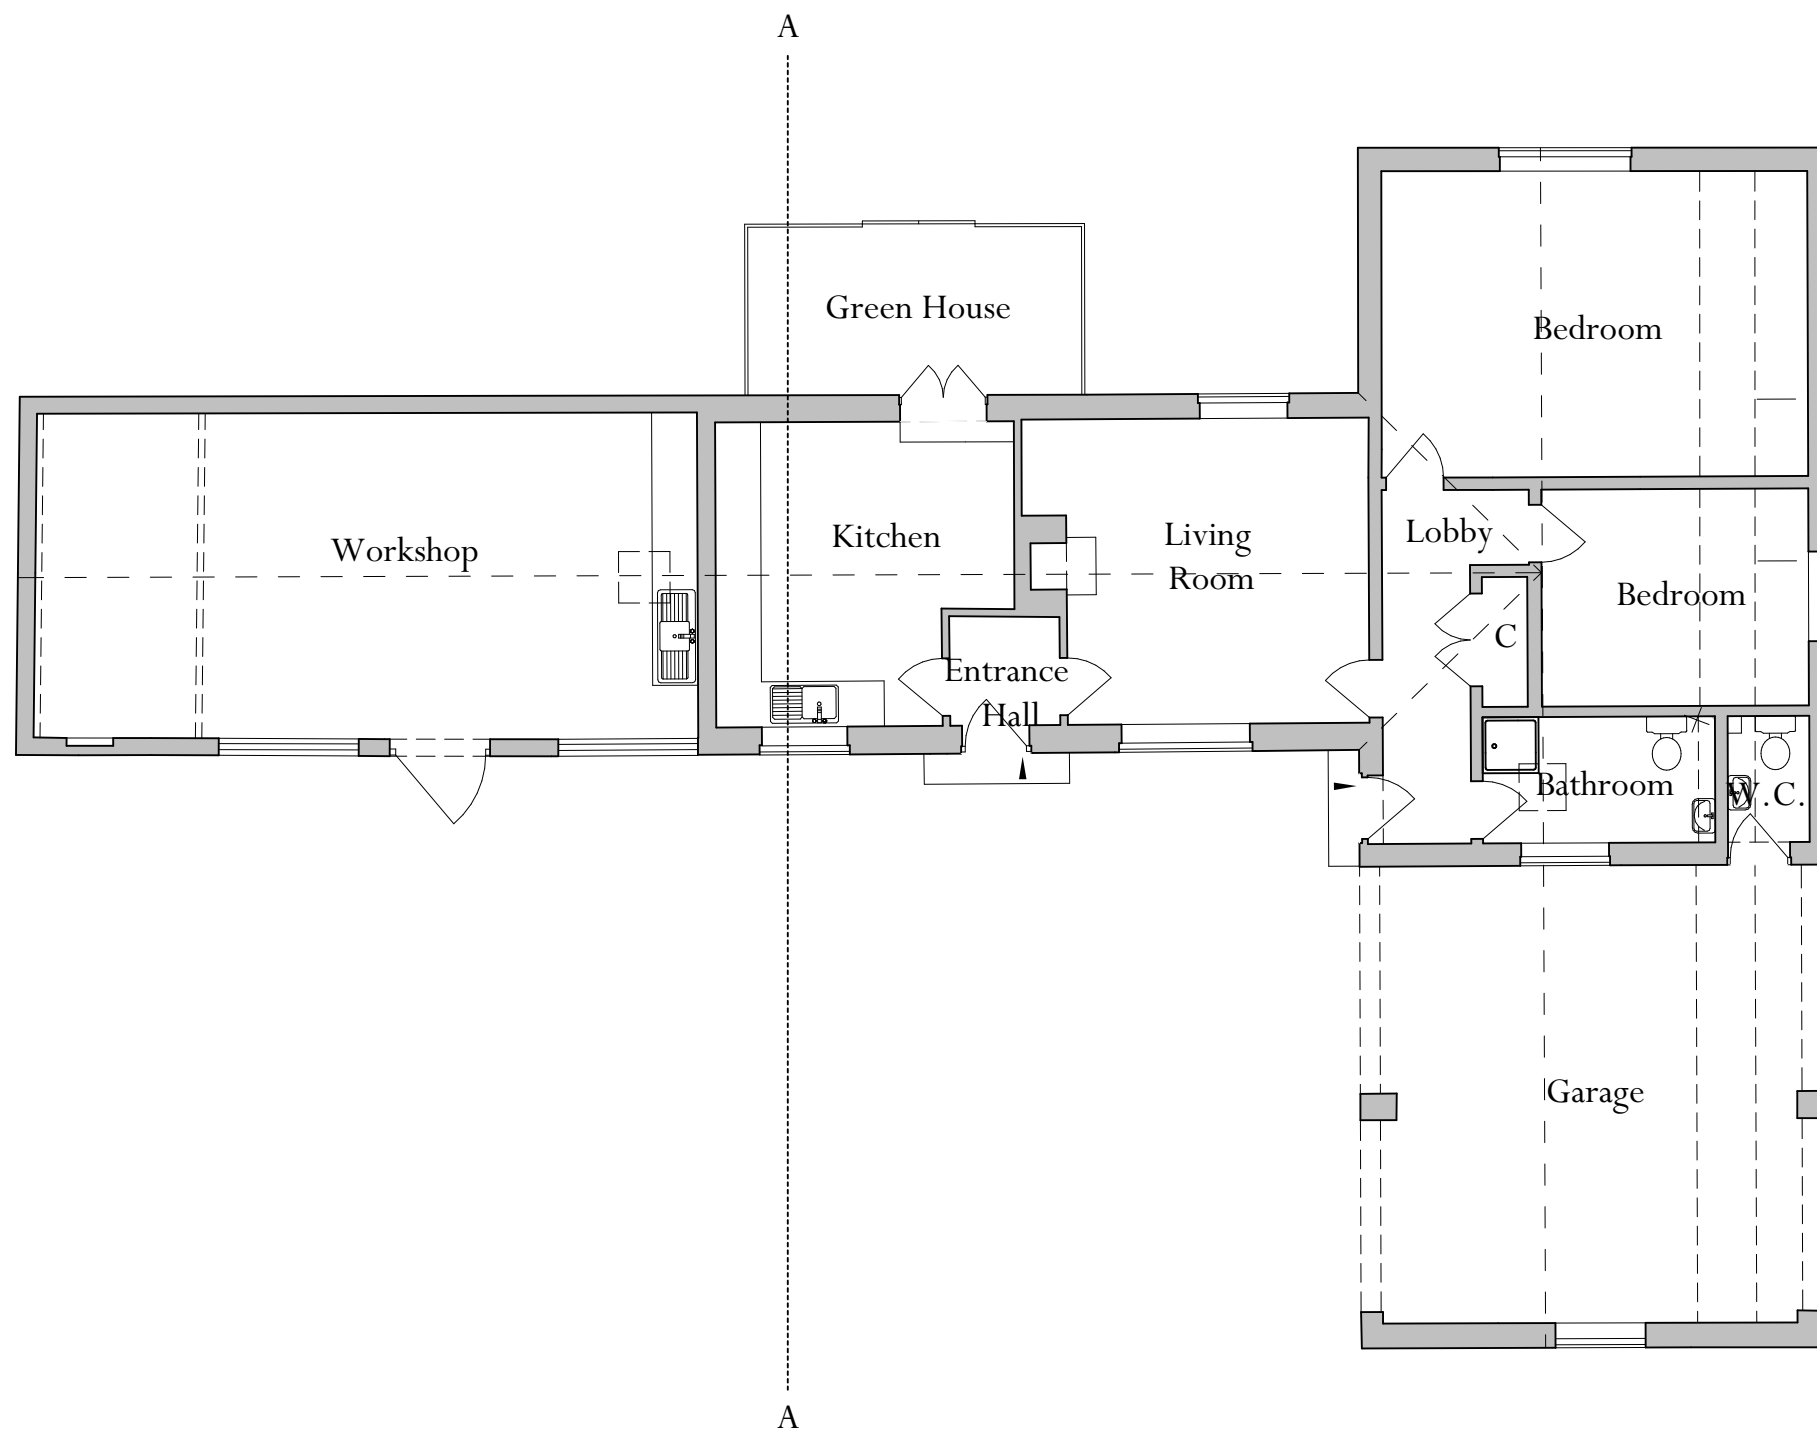


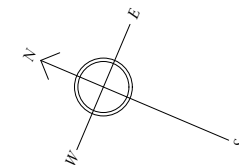


Rev.	Date	Description	Initials
------	------	-------------	----------

		<i>Project: Whittonditch House</i>	<i>Date Drawn: 15/09/2025</i>
--	--	------------------------------------	-------------------------------

		<i>Existing Bungalow Plan</i>	<i>Drawn by: JH</i>
--	--	-------------------------------	---------------------


		<i>Drawing Number: 6577-PL04</i>	<i>Scale: 1:100 @A3</i>
--	--	----------------------------------	-------------------------

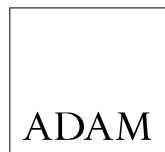

OLD HYDE HOUSE, 75 HYDE STREET
WINCHESTER, HAMPSHIRE, SO23 7DW
TELEPHONE: 01962 843843 FACSIMILE: 01962 843303
www.adamarchitecture.com contact@adamarchitecture.com

Whittonditch

Existing Bungalow Plan

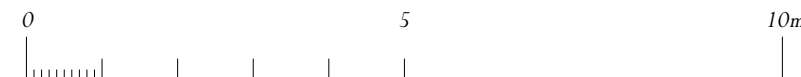

Scale 1:100