
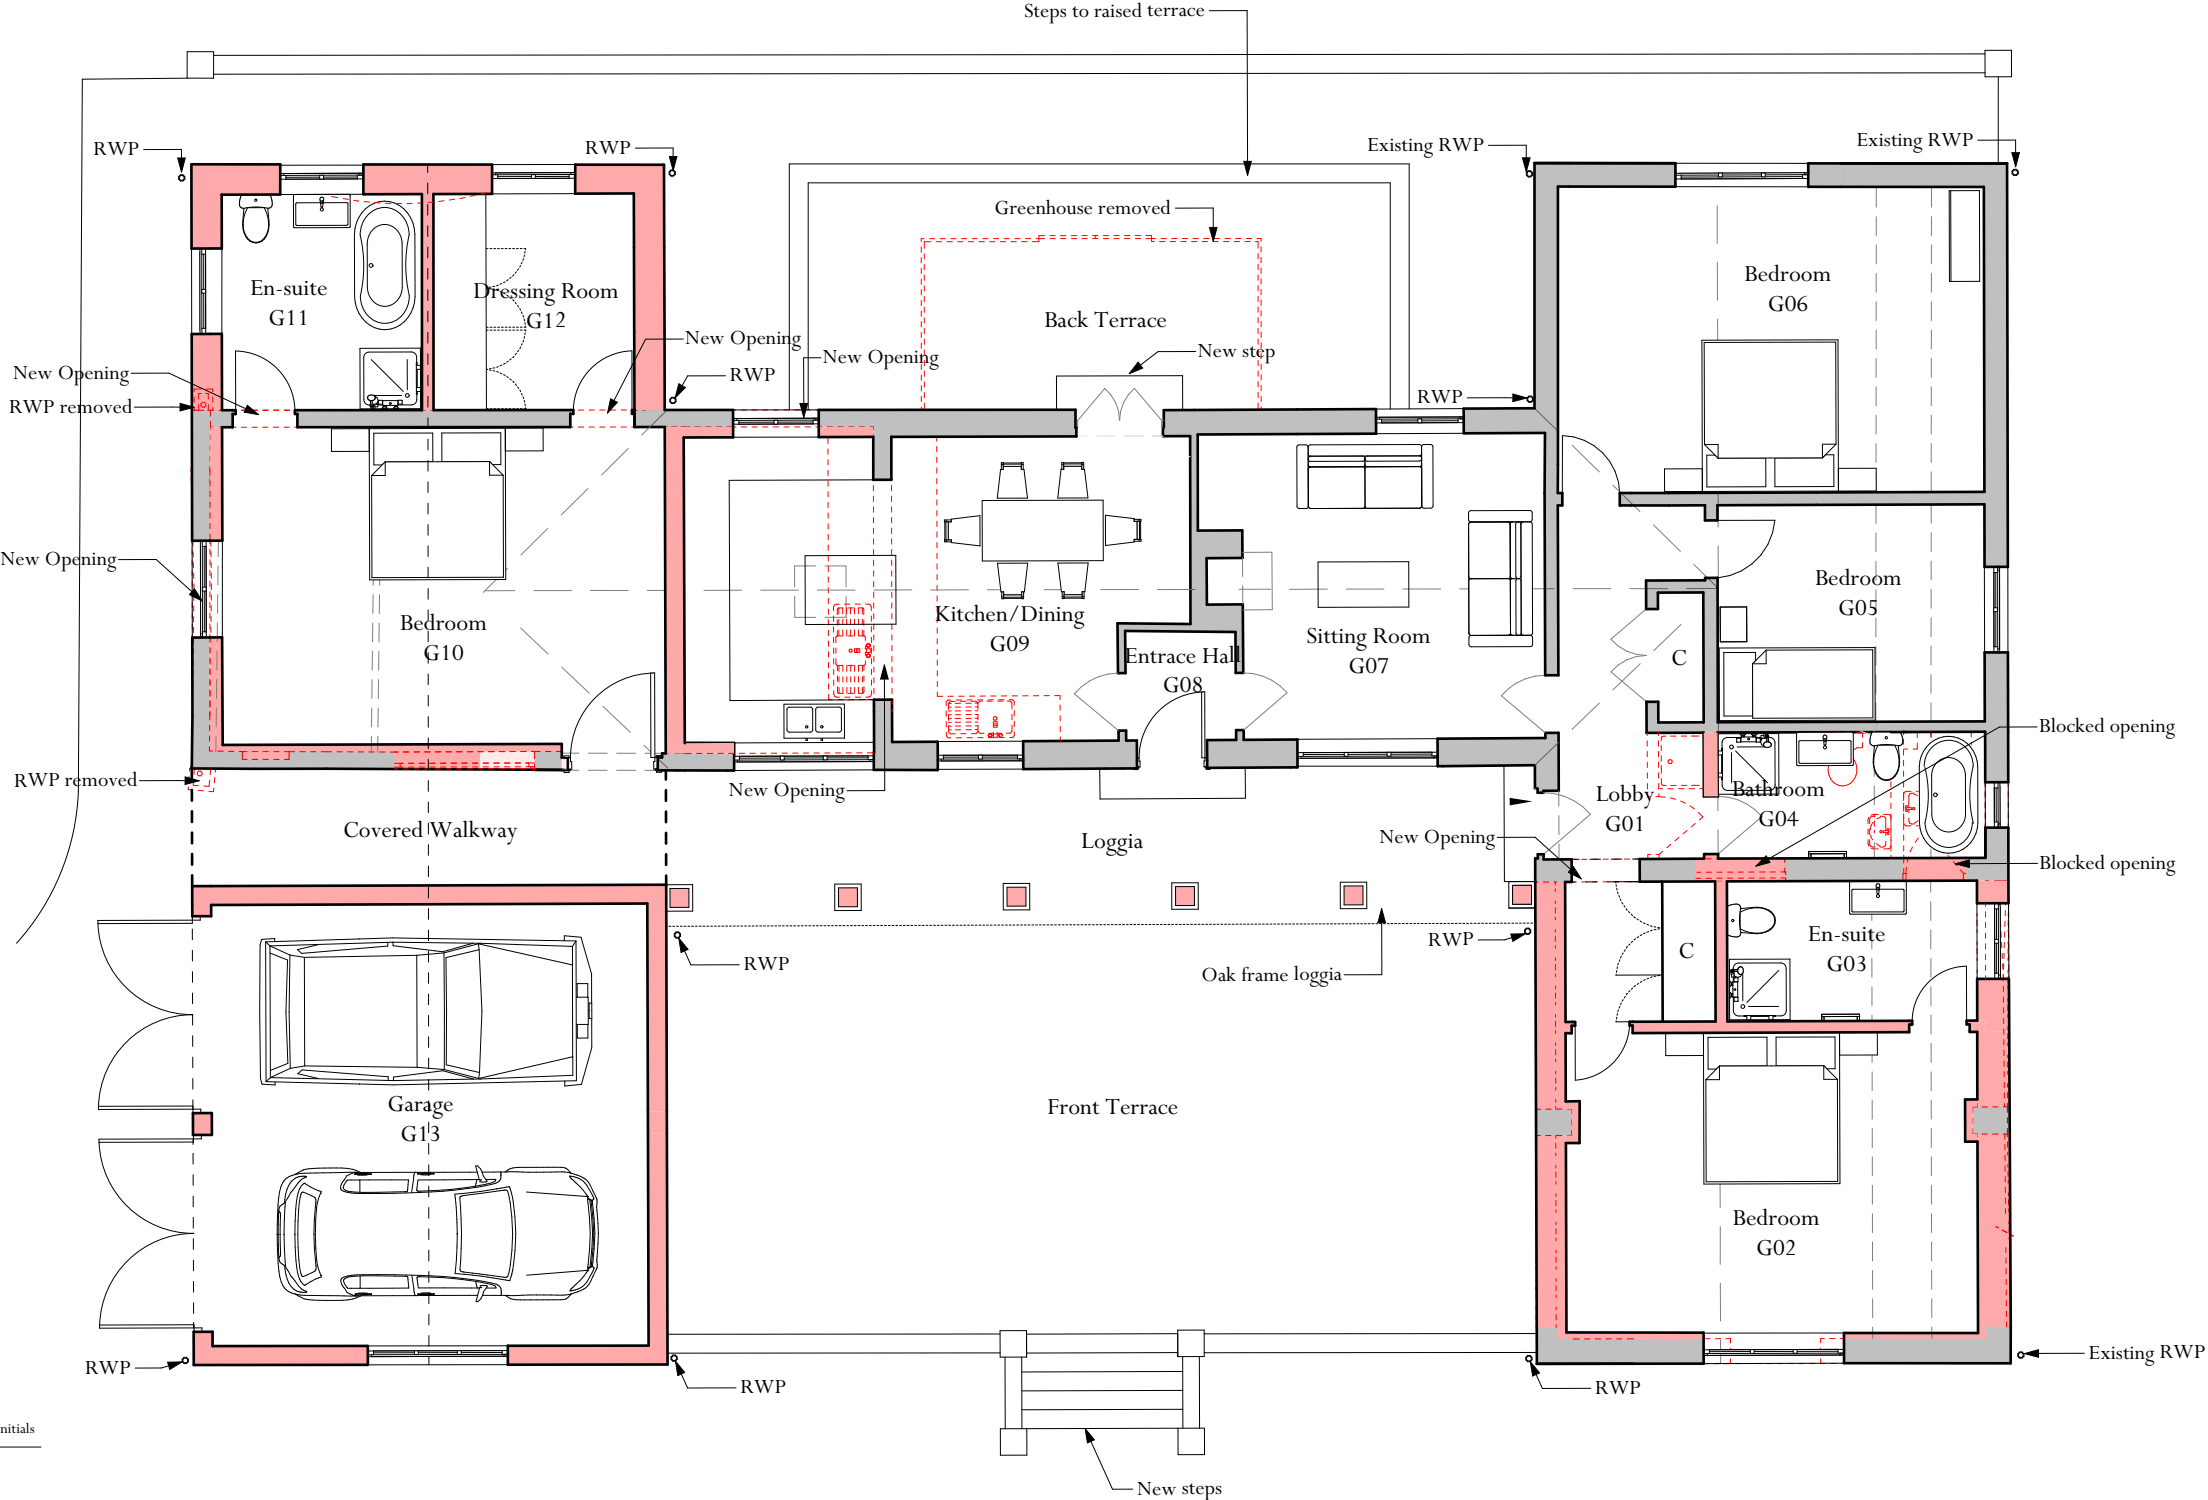


Key:

- Existing Walls
- Proposed Alterations / New Walls
- Walls and Partitions to be Removed

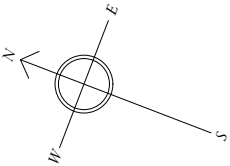


Rev.	Date	Description	Initials
------	------	-------------	----------

Project: Whittonditch House	Date Drawn: 6/11/2025
-----------------------------	-----------------------

Proposed Bungalow & Garage Remodelling	Drawn by: JH
--	--------------

Drawing Number: 6577-PL07	Scale: 1:100 @A3
---------------------------	------------------

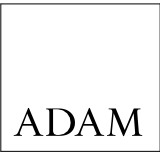

ADAM ARCHITECTURE

OLD HYDE HOUSE, 75 HYDE STREET
WINCHESTER, HAMPSHIRE, SO23 7DW
TELEPHONE: 01962 843843 FACSIMILE: 01962 843303

www.adamarchitecture.com contact@adamarchitecture.com

Whittonditch

Proposed Bungalow & Garage Remodelling



Scale 1:100