


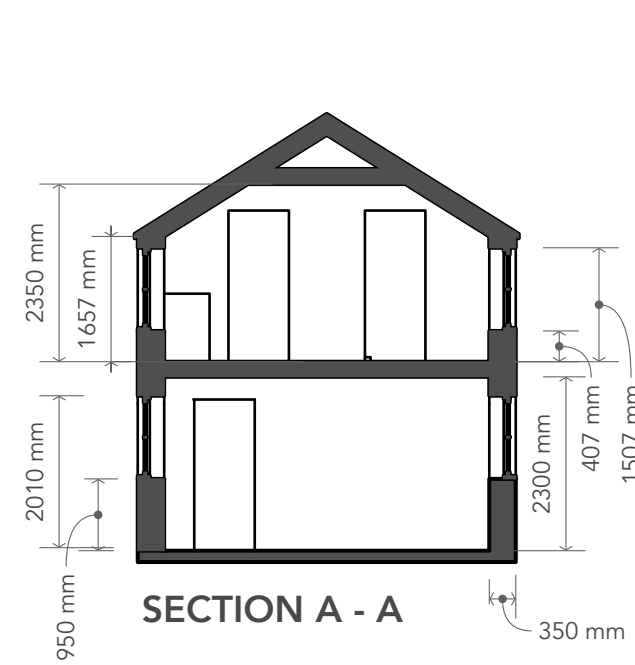

SECTION A - A



SOUTH-EAST ELEVATION




SOUTH-WEST ELEVATION



NORTH-WEST ELEVATION




NORTH-EAST ELEVATION

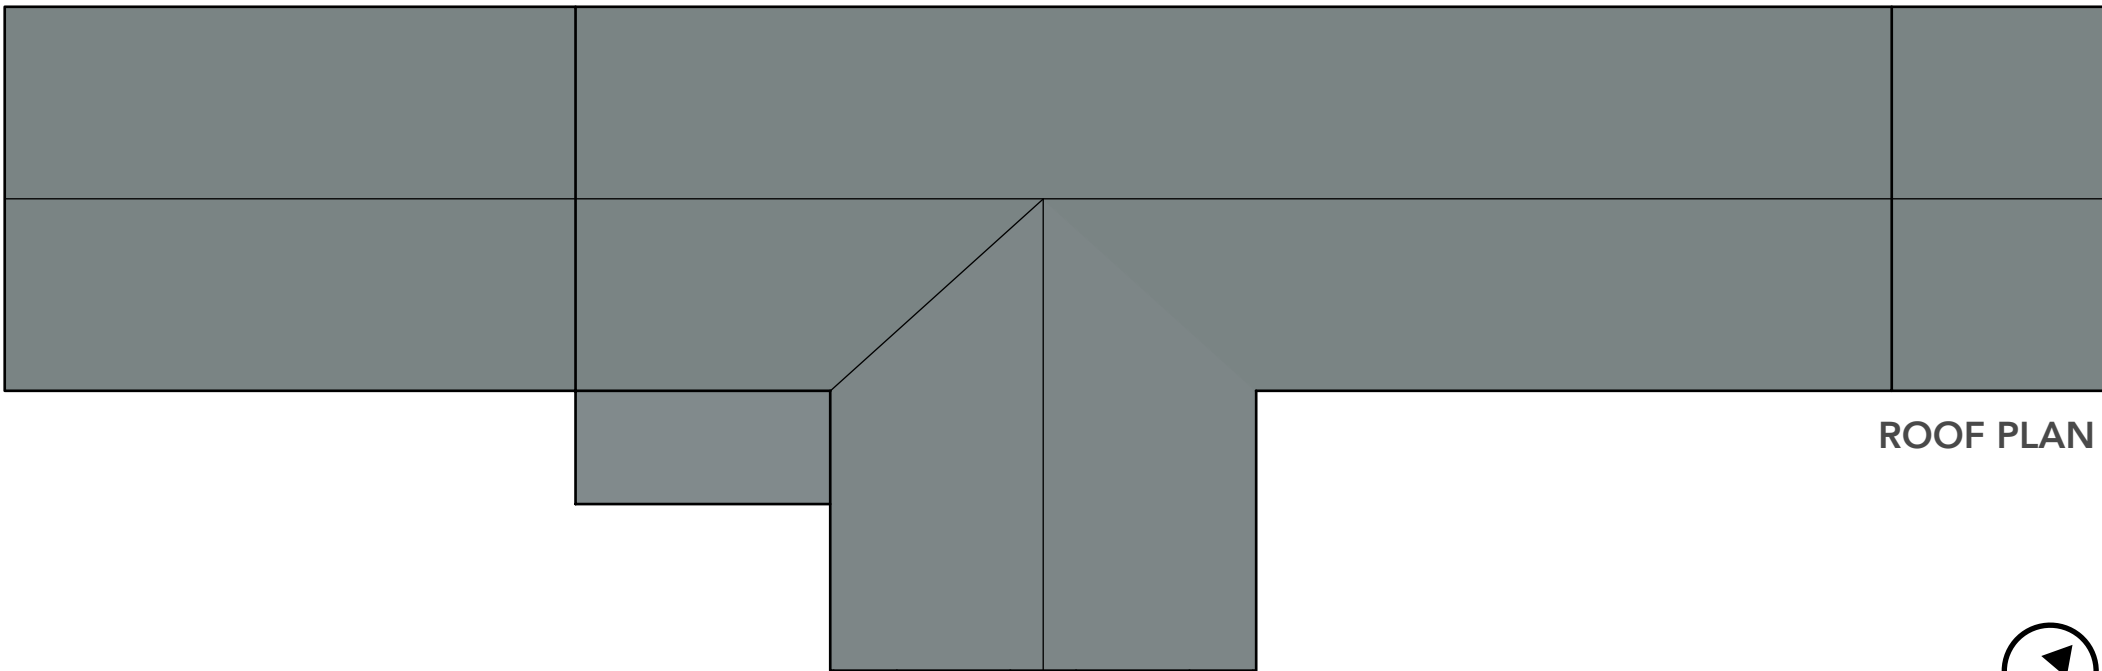

ROOF PLAN



FIRST FLOOR PLAN

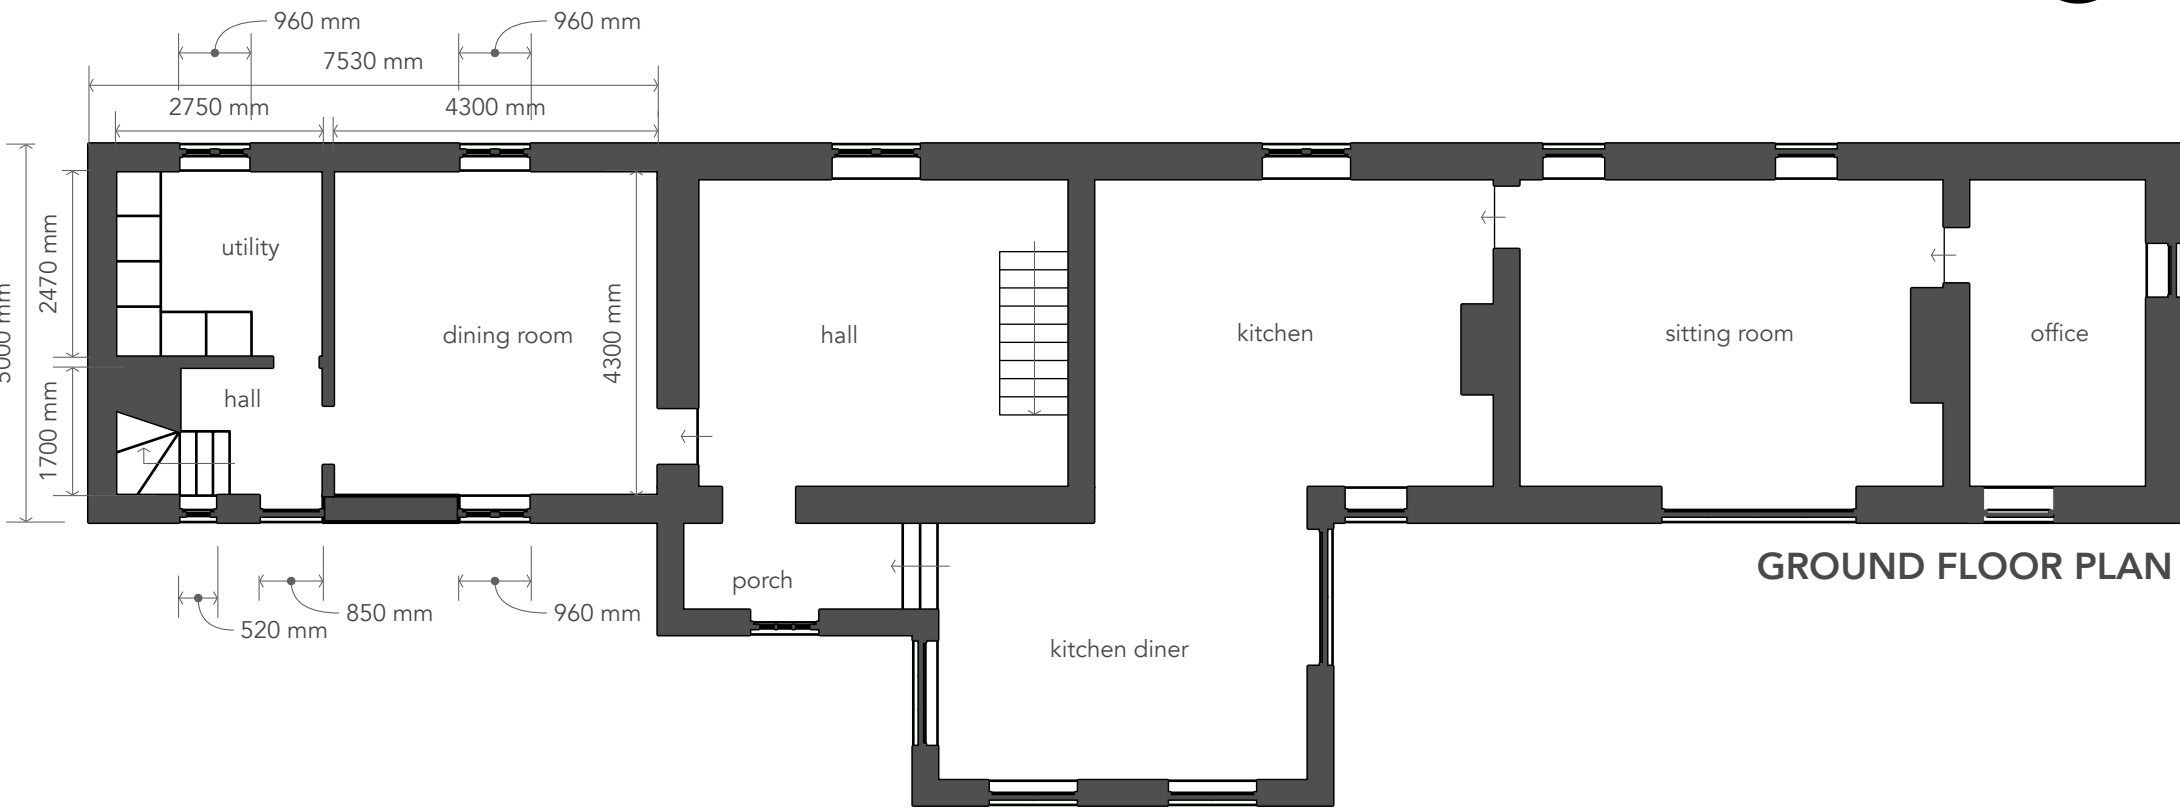

GROUND FLOOR PLAN

PROPOSED MATERIALS

- Slate tiles on new two-storey section
- Cotswold stone walls
- uPVC windows and doors

all dimensions to be confirmed on site all works to be carried out in accordance with current Building Regulations drawings and design copyright of SE Architecture and may not be copied, altered or reproduced without authority	
project:	Plough Farm. Down Road, North Wraxall. SN14 7AR
drawing:	3 : Proposed Plans and Elevations 1 : 100 on A2
February 2026	
SE Architecture 07814 685519 www.se-architecture.co.uk	