



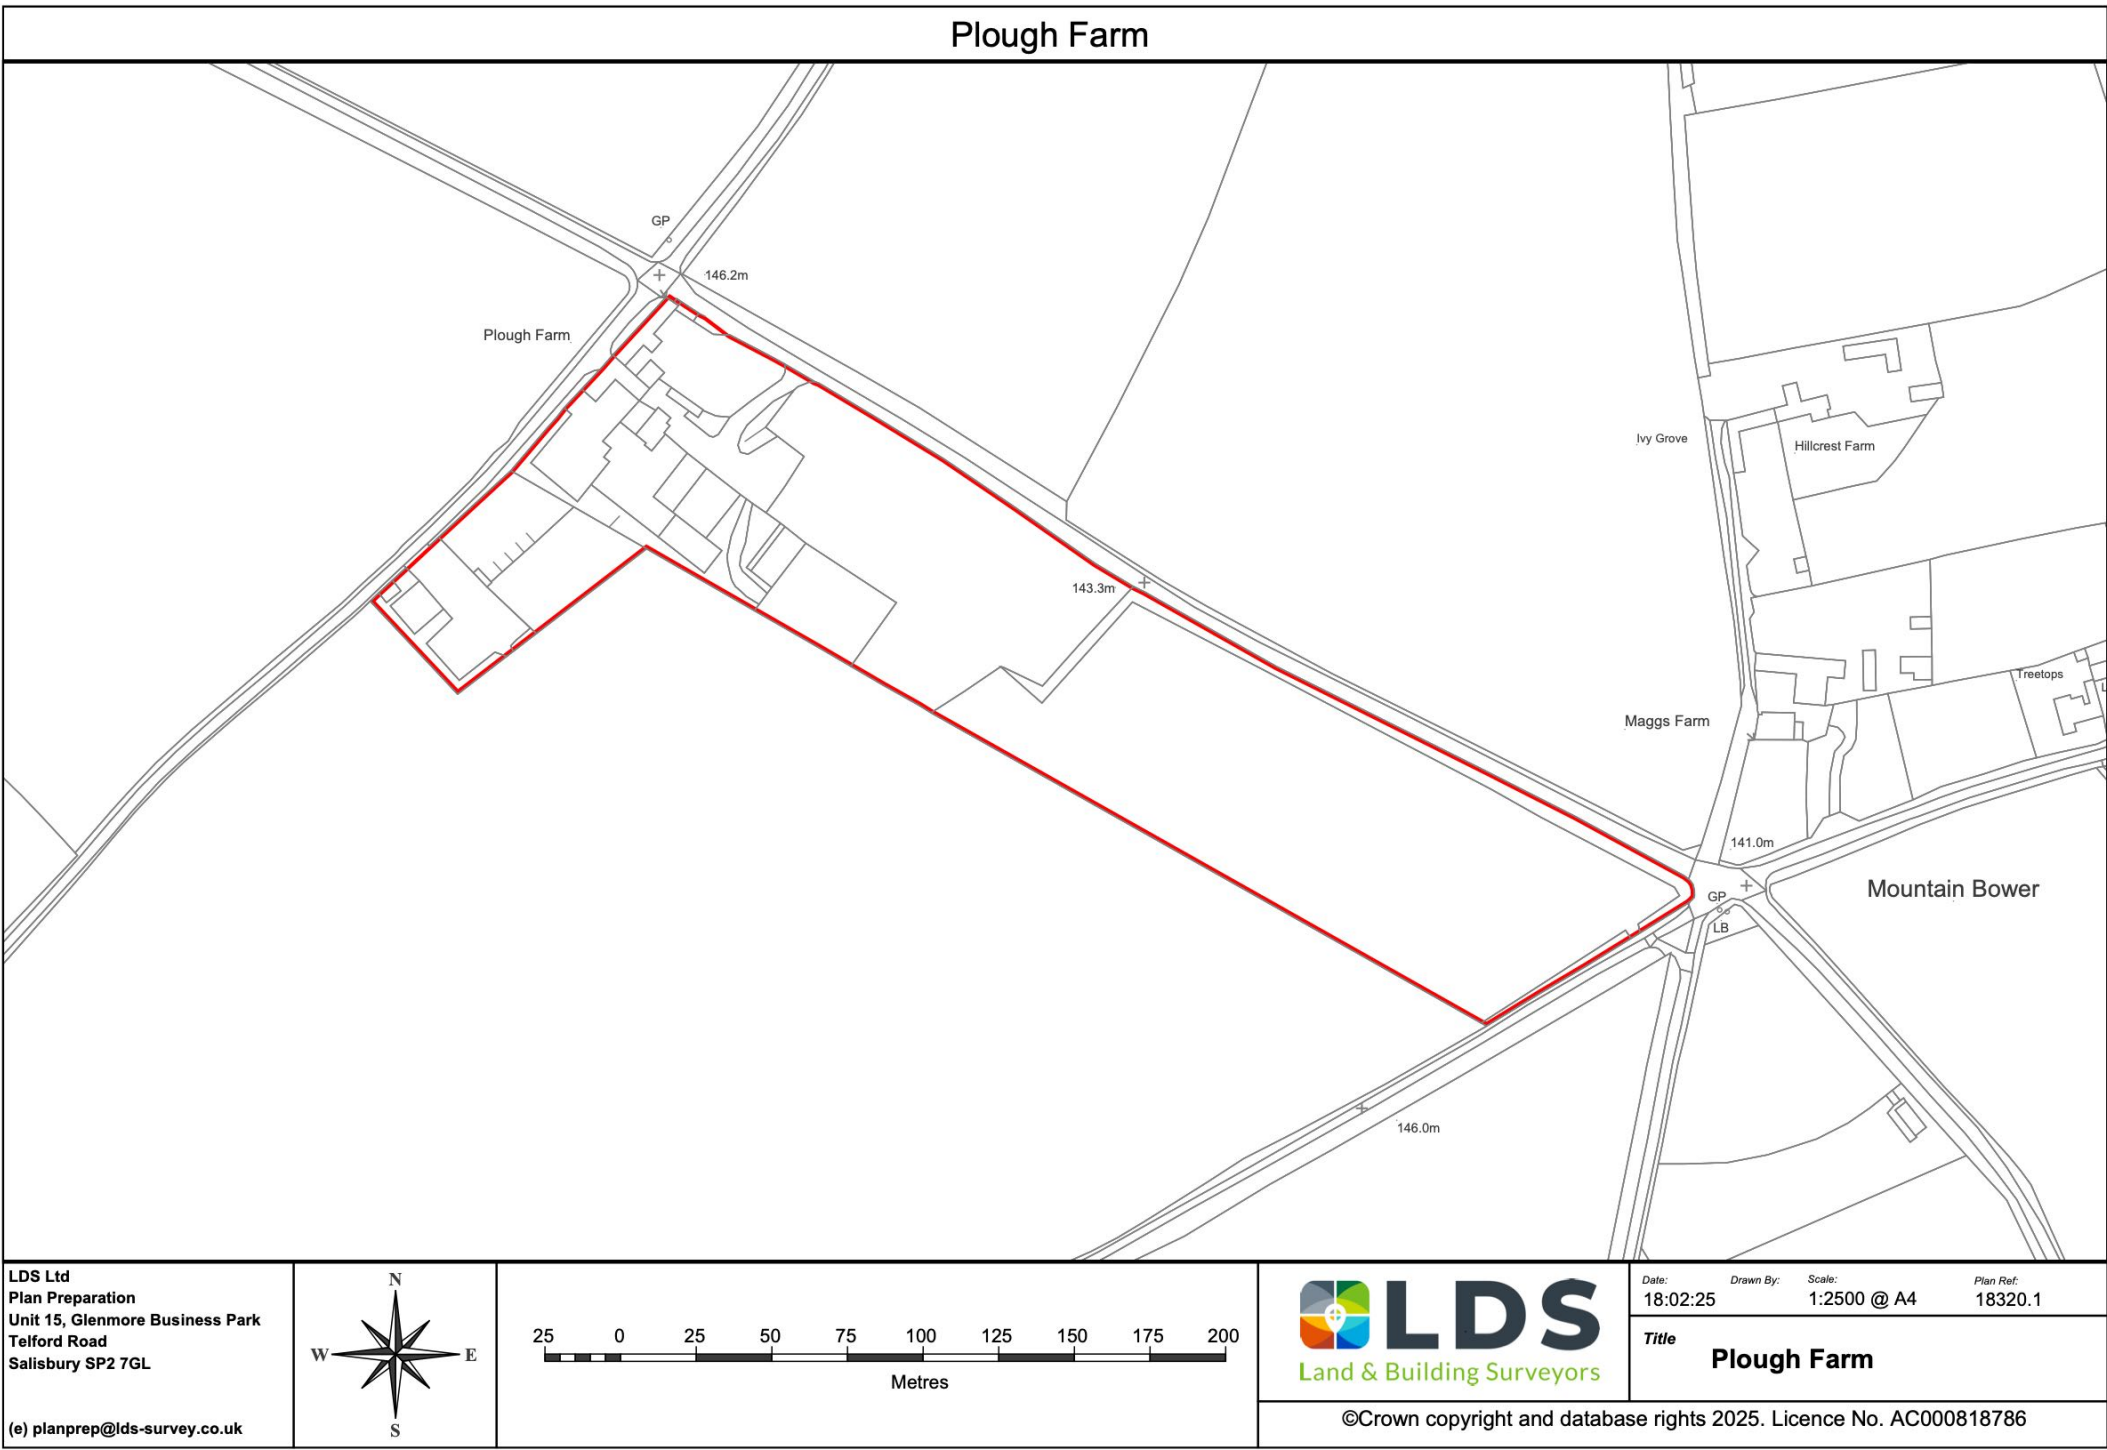

SITE PLAN 1 : 2500 @ A2

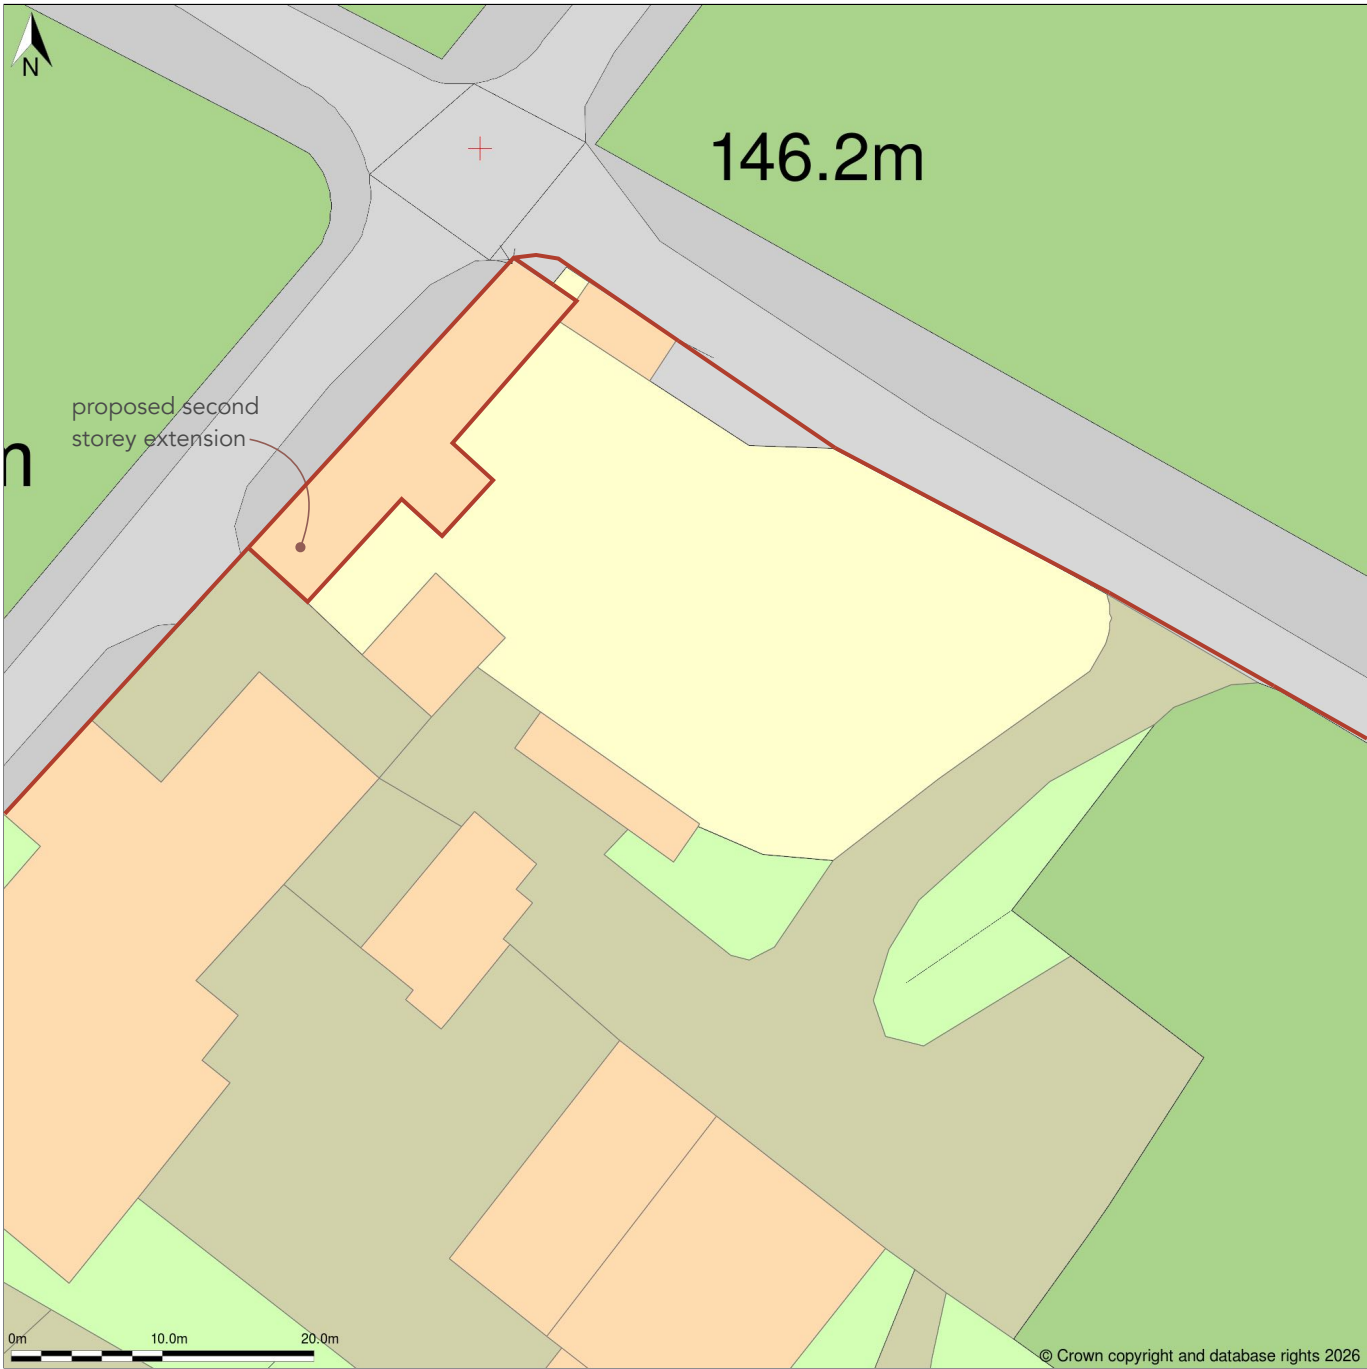

SITE PLAN 1 : 500 @ A2



LOCATION PLAN 1 : 1250 @ A2



all dimensions to be confirmed on site
all works to be carried out in accordance with current Building Regulations
drawings and design copyright of SE Architecture and may not be copied, altered or
reproduced without authority

project:
**Plough Farm. Down Road,
North Wraxall. SN14 7AR**

drawing:
1 : Location and Site Plans

February 2026

SE Architecture
07814 685519
www.se-architecture.co.uk