

P L A N N I N G

This drawing is copyright and the property of DMWA Ltd Chartered Architects. It may not be copied reproduced or altered in any way without their written authority.

This drawing is for planning purposes only.

All dimensions to be checked on site and any discrepancies reported to the Architect immediately. All structural and specialist elements/components/details, including glazing, are to be approved by the Structural Engineer or Specialist Contractor.


DESIGNERS RISK ASSESSMENT:
HEALTH AND SAFETY
THE CONSTRUCTION DESIGN AND MANAGEMENT REGULATIONS 2015
Building Products and Construction Execution Hazards

Common/everyday hazards associated with Building Products and Construction processes are not listed below and will be assumed to be controlled by the Principal Contractor following good safety, management and site practice procedures.

The proposed works are designed on a well established method of construction, which can be carried out by a competent contractor. However, should the contractor find any area of concern he must inform the designer immediately in order that appropriate action can be taken.

THESE DRAWINGS ARE FOR PLANNING PURPOSES ONLY.

Structures to be removed

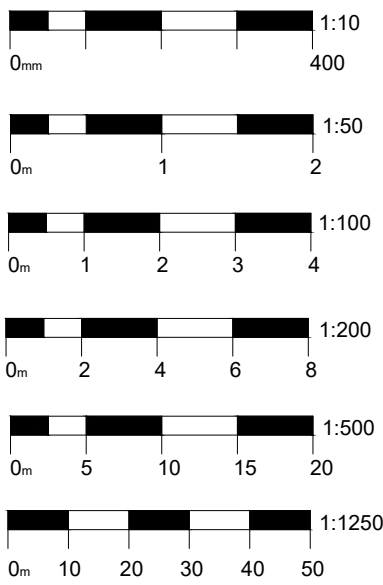

B	Highways/Landscape updates	28.01.26
A	Highways/Landscape updates	26.01.26
Rev	Comment	Date

Project: New Dwellings
Land at Bishopstone,
Salisbury, Wiltshire

Client: Cherrington Planning

Drawing Title: Location & Block Plans

Job No: 250821
Drawn: RM | NH
Date: 04.02.2026
Scale: as indicated @ A1



Drawing No: PL01

Rev: B


DMW
architects

46a East St, Wimborne, Dorset, BH21 1DX
01202 884024 www.dmw.co.uk

Location Plan
1:1250

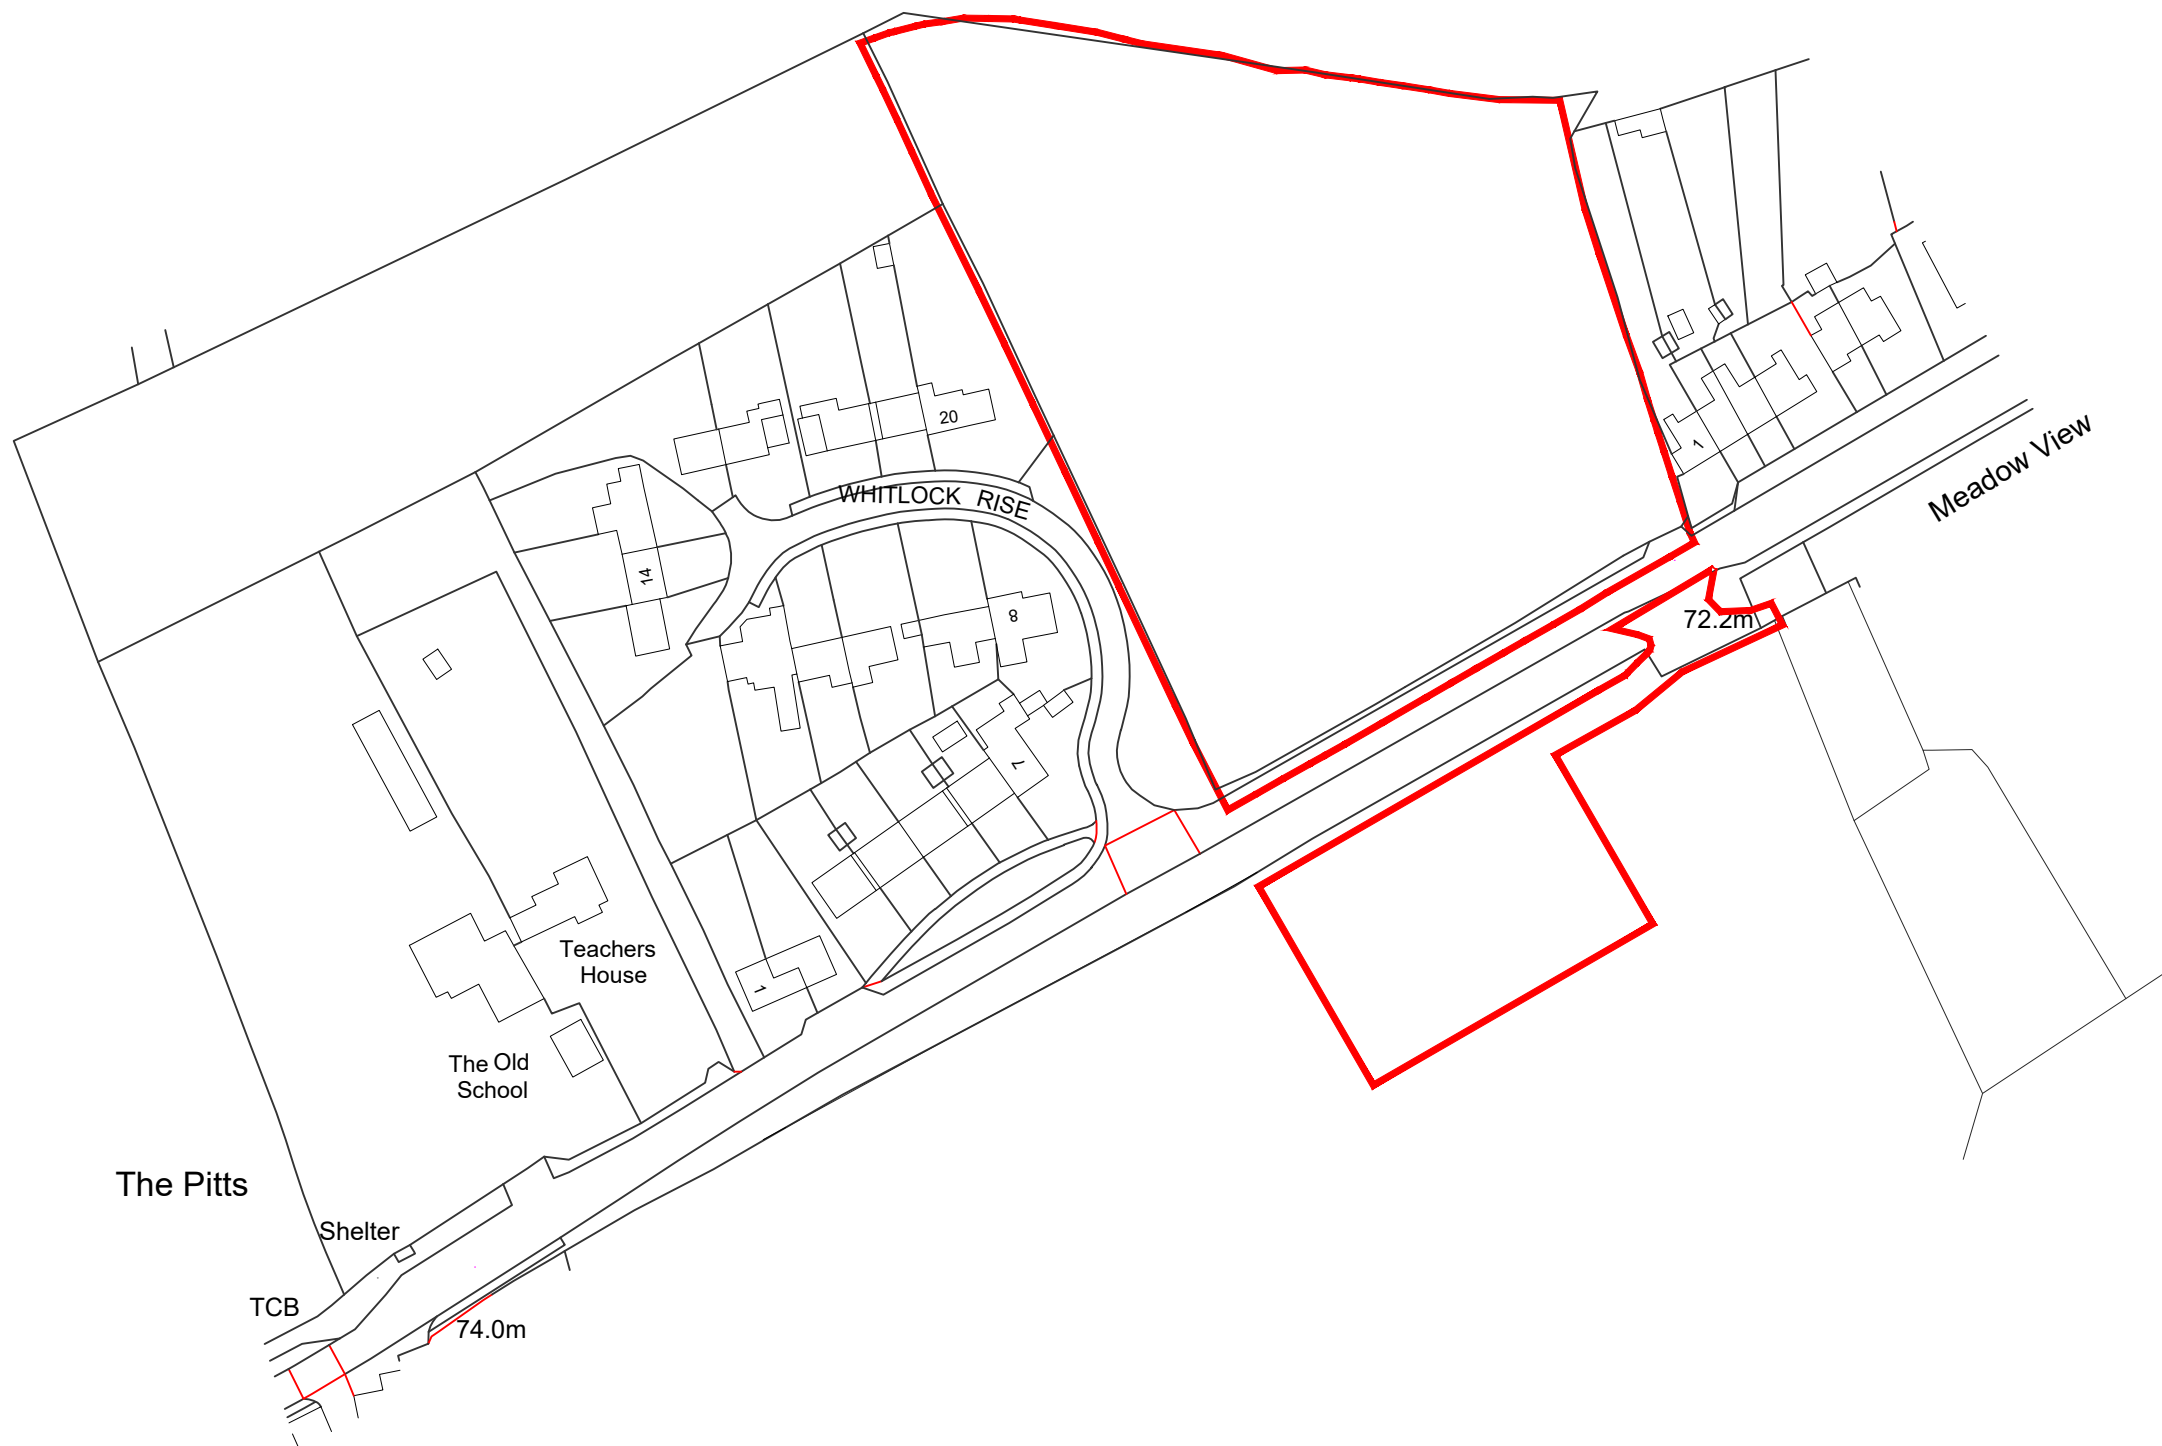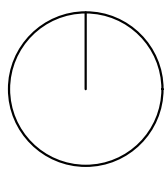


EXISTING Site Block Plan
1:500

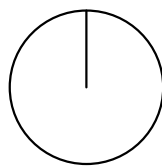

TOTAL SITE AREA
Area 1.057Ha

PROPOSED Site Block Plan
1:500

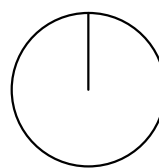

BIODIVERSITY &
WILDLIFE ZONE
Area 0.31Ha

NEW DWELLINGS
Area 0.74Ha

LAND TO SOUTH
Area 0.24Ha