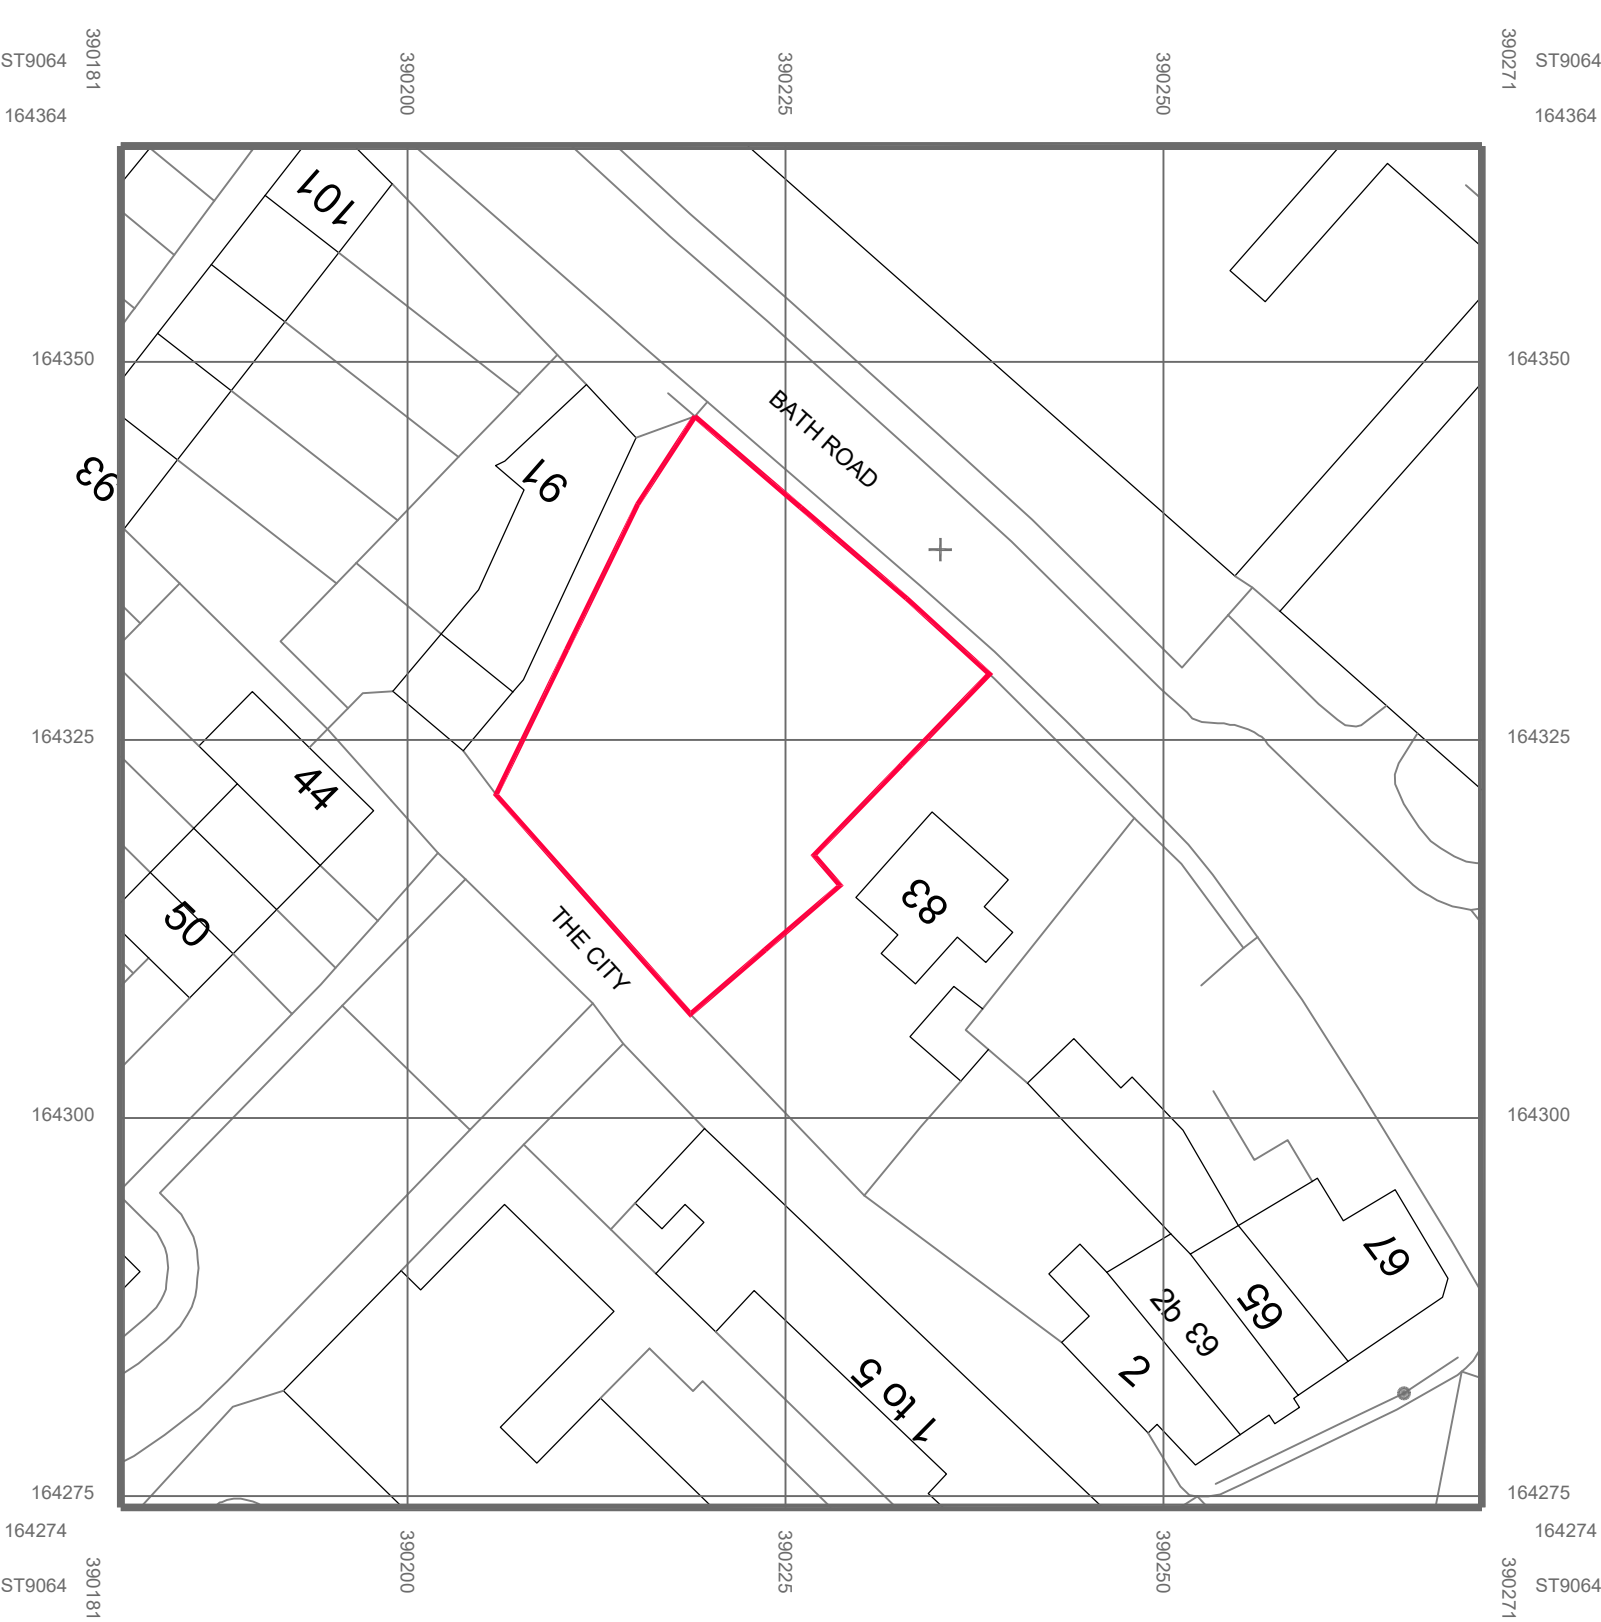


REV	DATE	BY	DESCRIPTION
-----	------	----	-------------

REVISIONS

ASTIN GEORGE

Shaping Better Developments

CLIENT

MELKSHAM DEVELOPMENT COMPANY

PROJECT NAME

LAND ADJACENT 83 BATH ROAD, MELKSHAM

DRAWING TITLE

LOCATION PLAN

DRAWING STATUS	PROJECT NO.
PLANNING	AG_o2

DRAWN	SCALE	SIZE	FIRST ISSUE
JB	1:500	A3	DEC '25

DRAWING NO.	REVISION
MDC_BR_o2	P1