
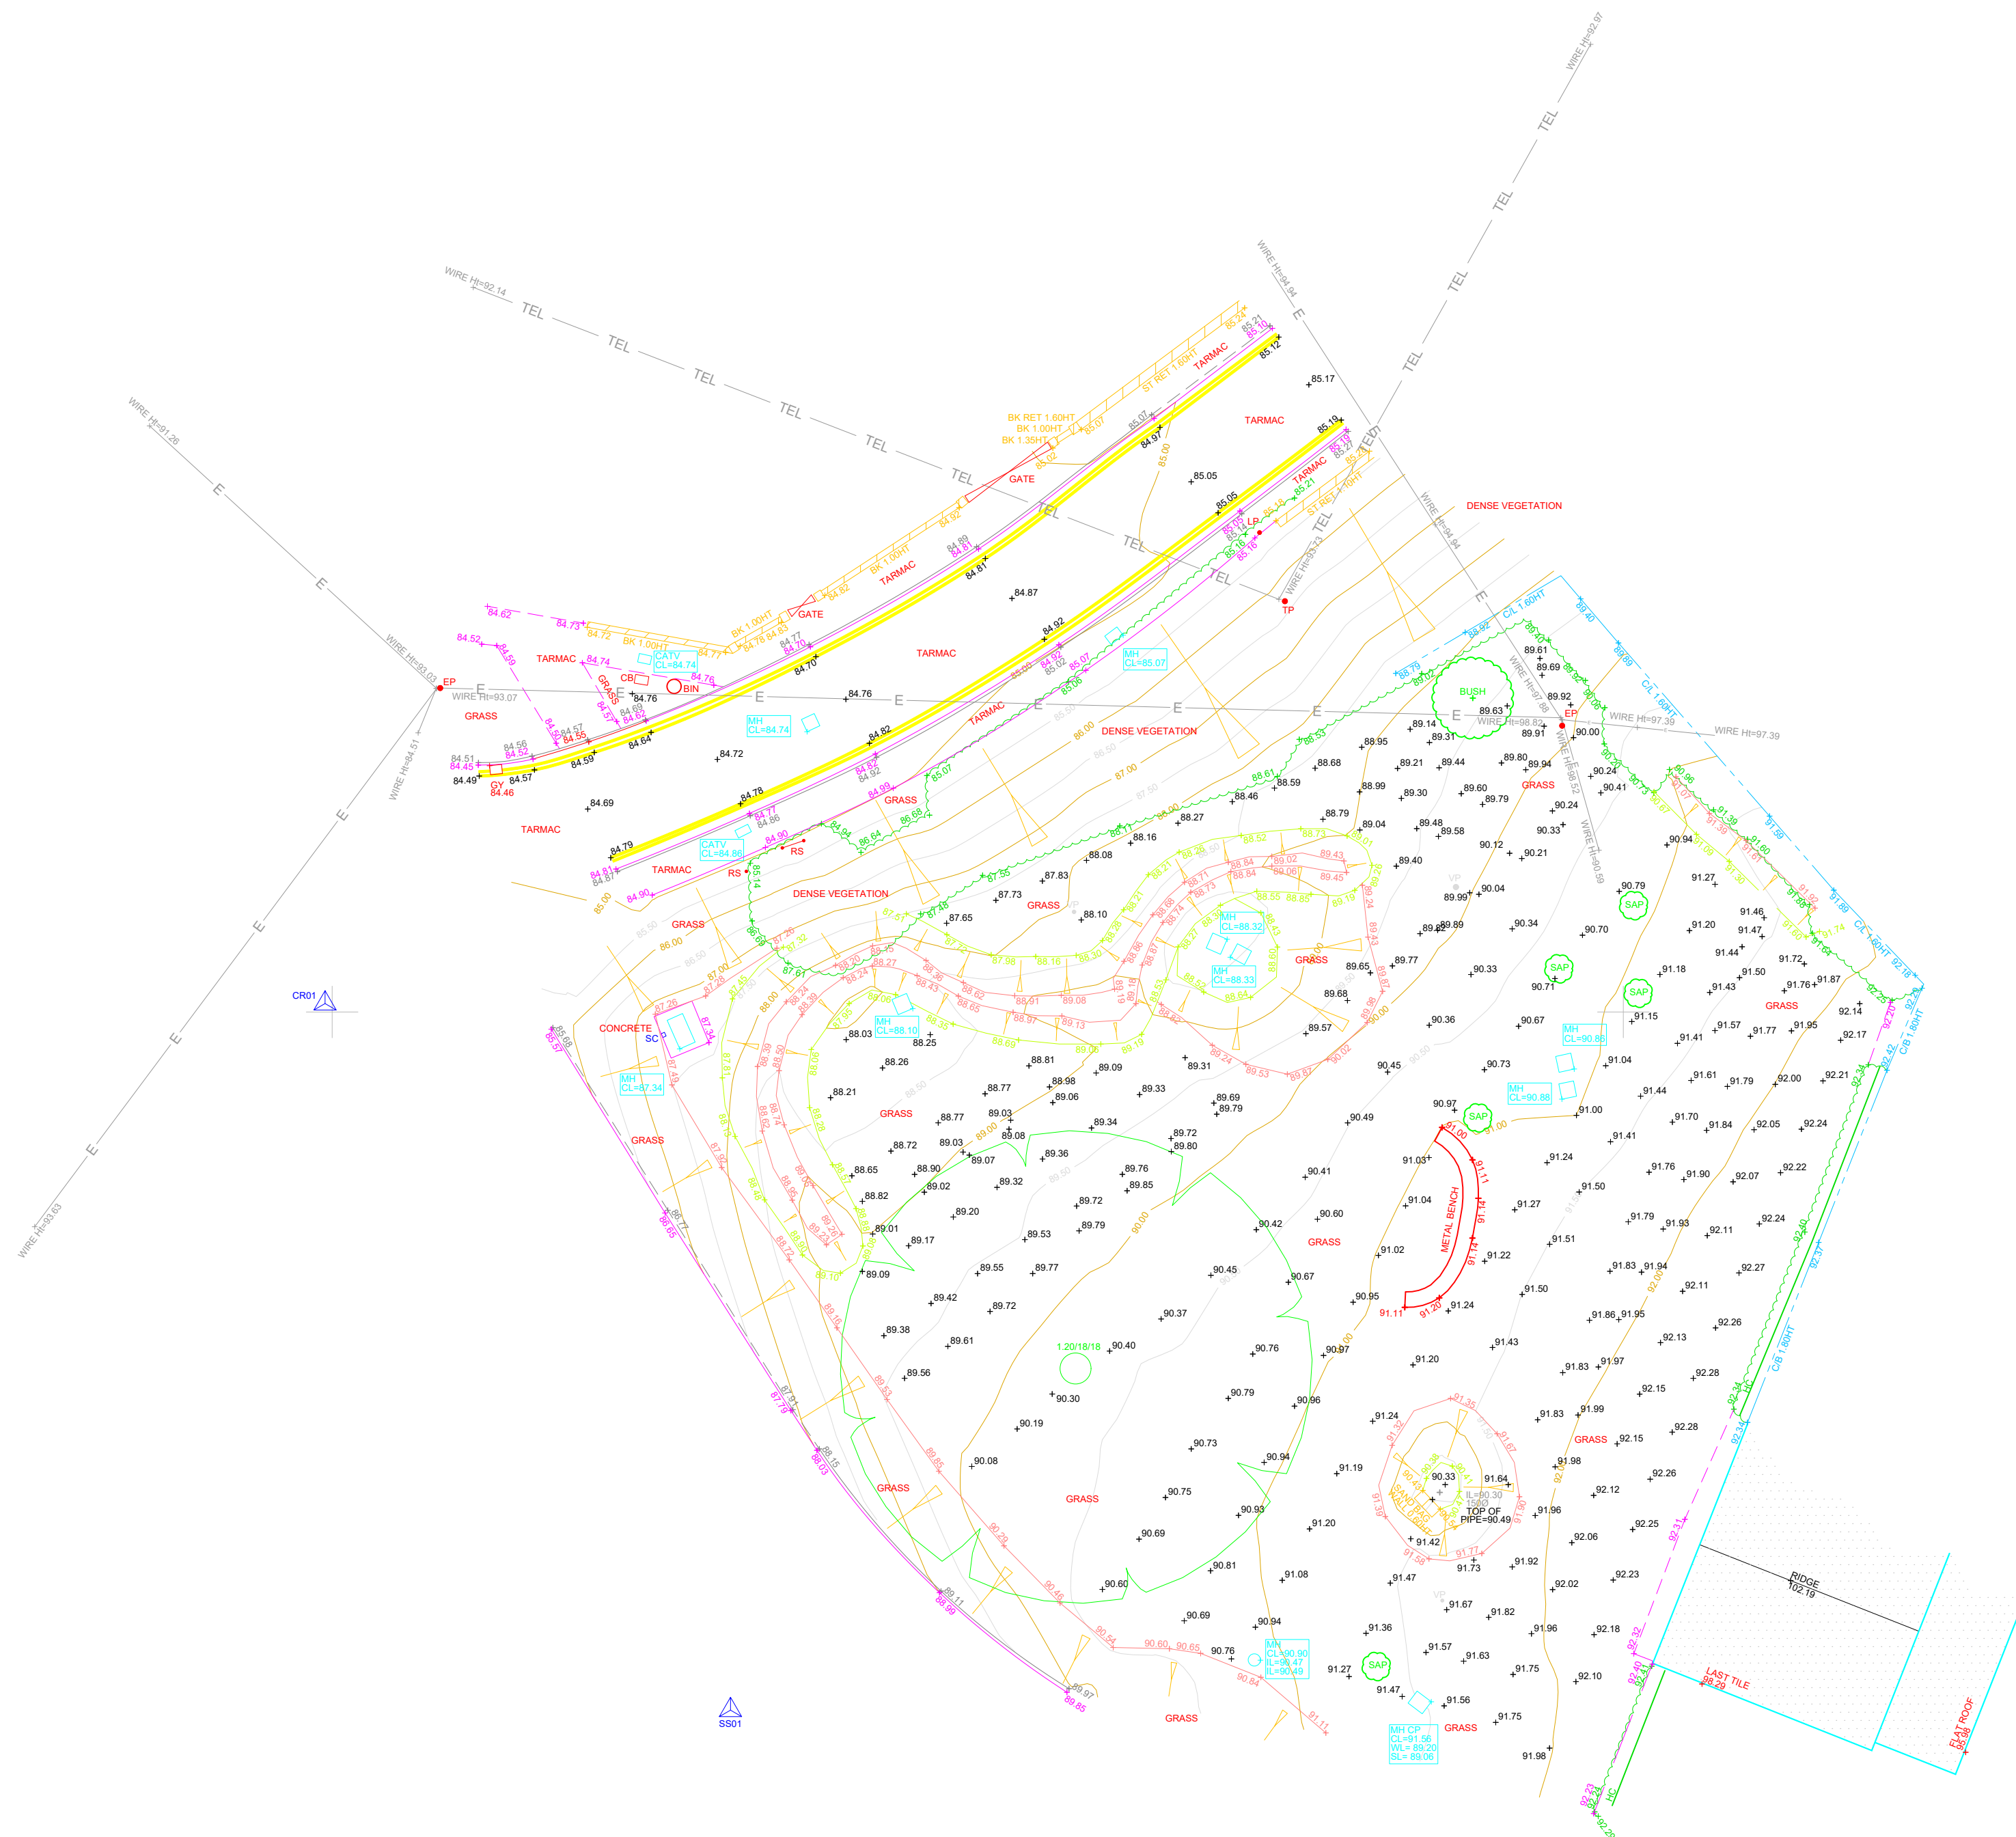


150725 N

387200 E

387250 E

387300 E

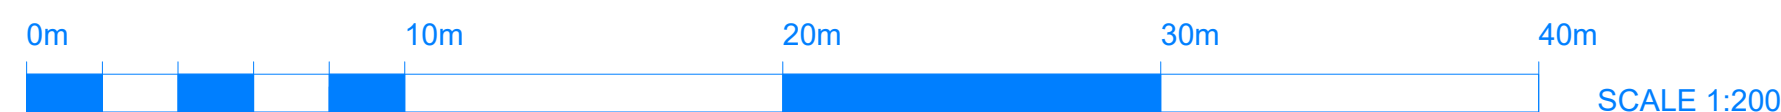

- THIS SURVEY IS BASED ON OSGB36 NATIONAL GRID. TRUE BEARING OSGB36 COORDINATES HAVE BEEN ESTABLISHED NEAR TO THE SITE CENTRE AT SSO1 USING THE OSTN15 TRANSFORMATION. THE TRUE BEARING OF THE SURVEY LINE HAS BEEN CALCULATED USING THE TRANSFORMATION. THIS SURVEY LINE HAS BEEN ESTABLISHED TO CREATE A TRUE OS BEARING FOR ANGLE ORIENTATION. SCALE FACTOR 1 HAS BEEN APPLIED TO THE SURVEY AND THEREFORE THE COORDINATE SYSTEM IS SET TO BE TRUE. THE SURVEY LINE IS NOT A TRUE LINE. PLEASE REFER TO THE SURVEY STATION INFORMATION BELOW FOR ON SITE CONTROL POINT INFORMATION.
- THIS SURVEY WAS MEASURED FOR A DRAWING SCALE OF 1:200 AND FEATURES SURVEYED AND SHOWN TRUE TO SCALE IN LINE WITH THE RICS 3RD EDITION SPECIFICATION.
- ALL SERVICES AND CRITICAL DIMENSIONS SHOULD BE FIELD VERIFIED PRIOR TO DESIGN. STRUCTURAL DIMENSIONS SHOULD BE FIELD VERIFIED PRIOR TO CONSTRUCTION. DIMENSIONS SHOULD BE FIELD VERIFIED PRIOR TO CONSTRUCTION. REPRESENTATION ONLY AND SHOULD NOT BE USED FOR SIZES OR CALCULATIONS.
- ALL TRESSES AND HEIGHTS ARE APPROXIMATE AND SPECIES HAVE BEEN IDENTIFIED TO THE BEST OF THE SURVEYORS KNOWLEDGE. WHERE THERE IS INFORMATION ON A CRITICAL A PROFESSIONAL ARBORCULTURAL CONSULTANT SHOULD BE EMPLOYED.

[illegible]

Station	Description	Easting	Northing	Level
SS01	ROAD NAIL	387215.426	150697.960	90.107
SS02	ROAD NAIL	387289.244	150671.610	93.651
CR01	ROAD NAIL	387199.725	150725.324	85.039

1

(NOT TO SCALE)

Drawing Revision		
No	Date	Description
R0	09/10/25	First Revision Topographic Survey
R1		
R2		
R3		
R4		

Solum Surveying Ltd

 **www.solumsurveying.com**
tel: 01454 413592
email: info@solumsurveying.com
The Old Stables
Pines Courtyard
Stone
Berkley
GL13 9LE

 Registered by
RICS

BACKHOUSE CONSTRUCTION

WESTBURY HOSPITAL, CALLWAY
GARDEN, WESTBURY
BA13 3YG

Topographical Survey

Scale 1:200	Sheet Size: A1	Sheet: 1 of 1	Also See: 14021
Project Number: 14021 A	Rev: B0	Drawing Date: 09/10/25	Surveyed By: CR/FH
			Checked By: SD