


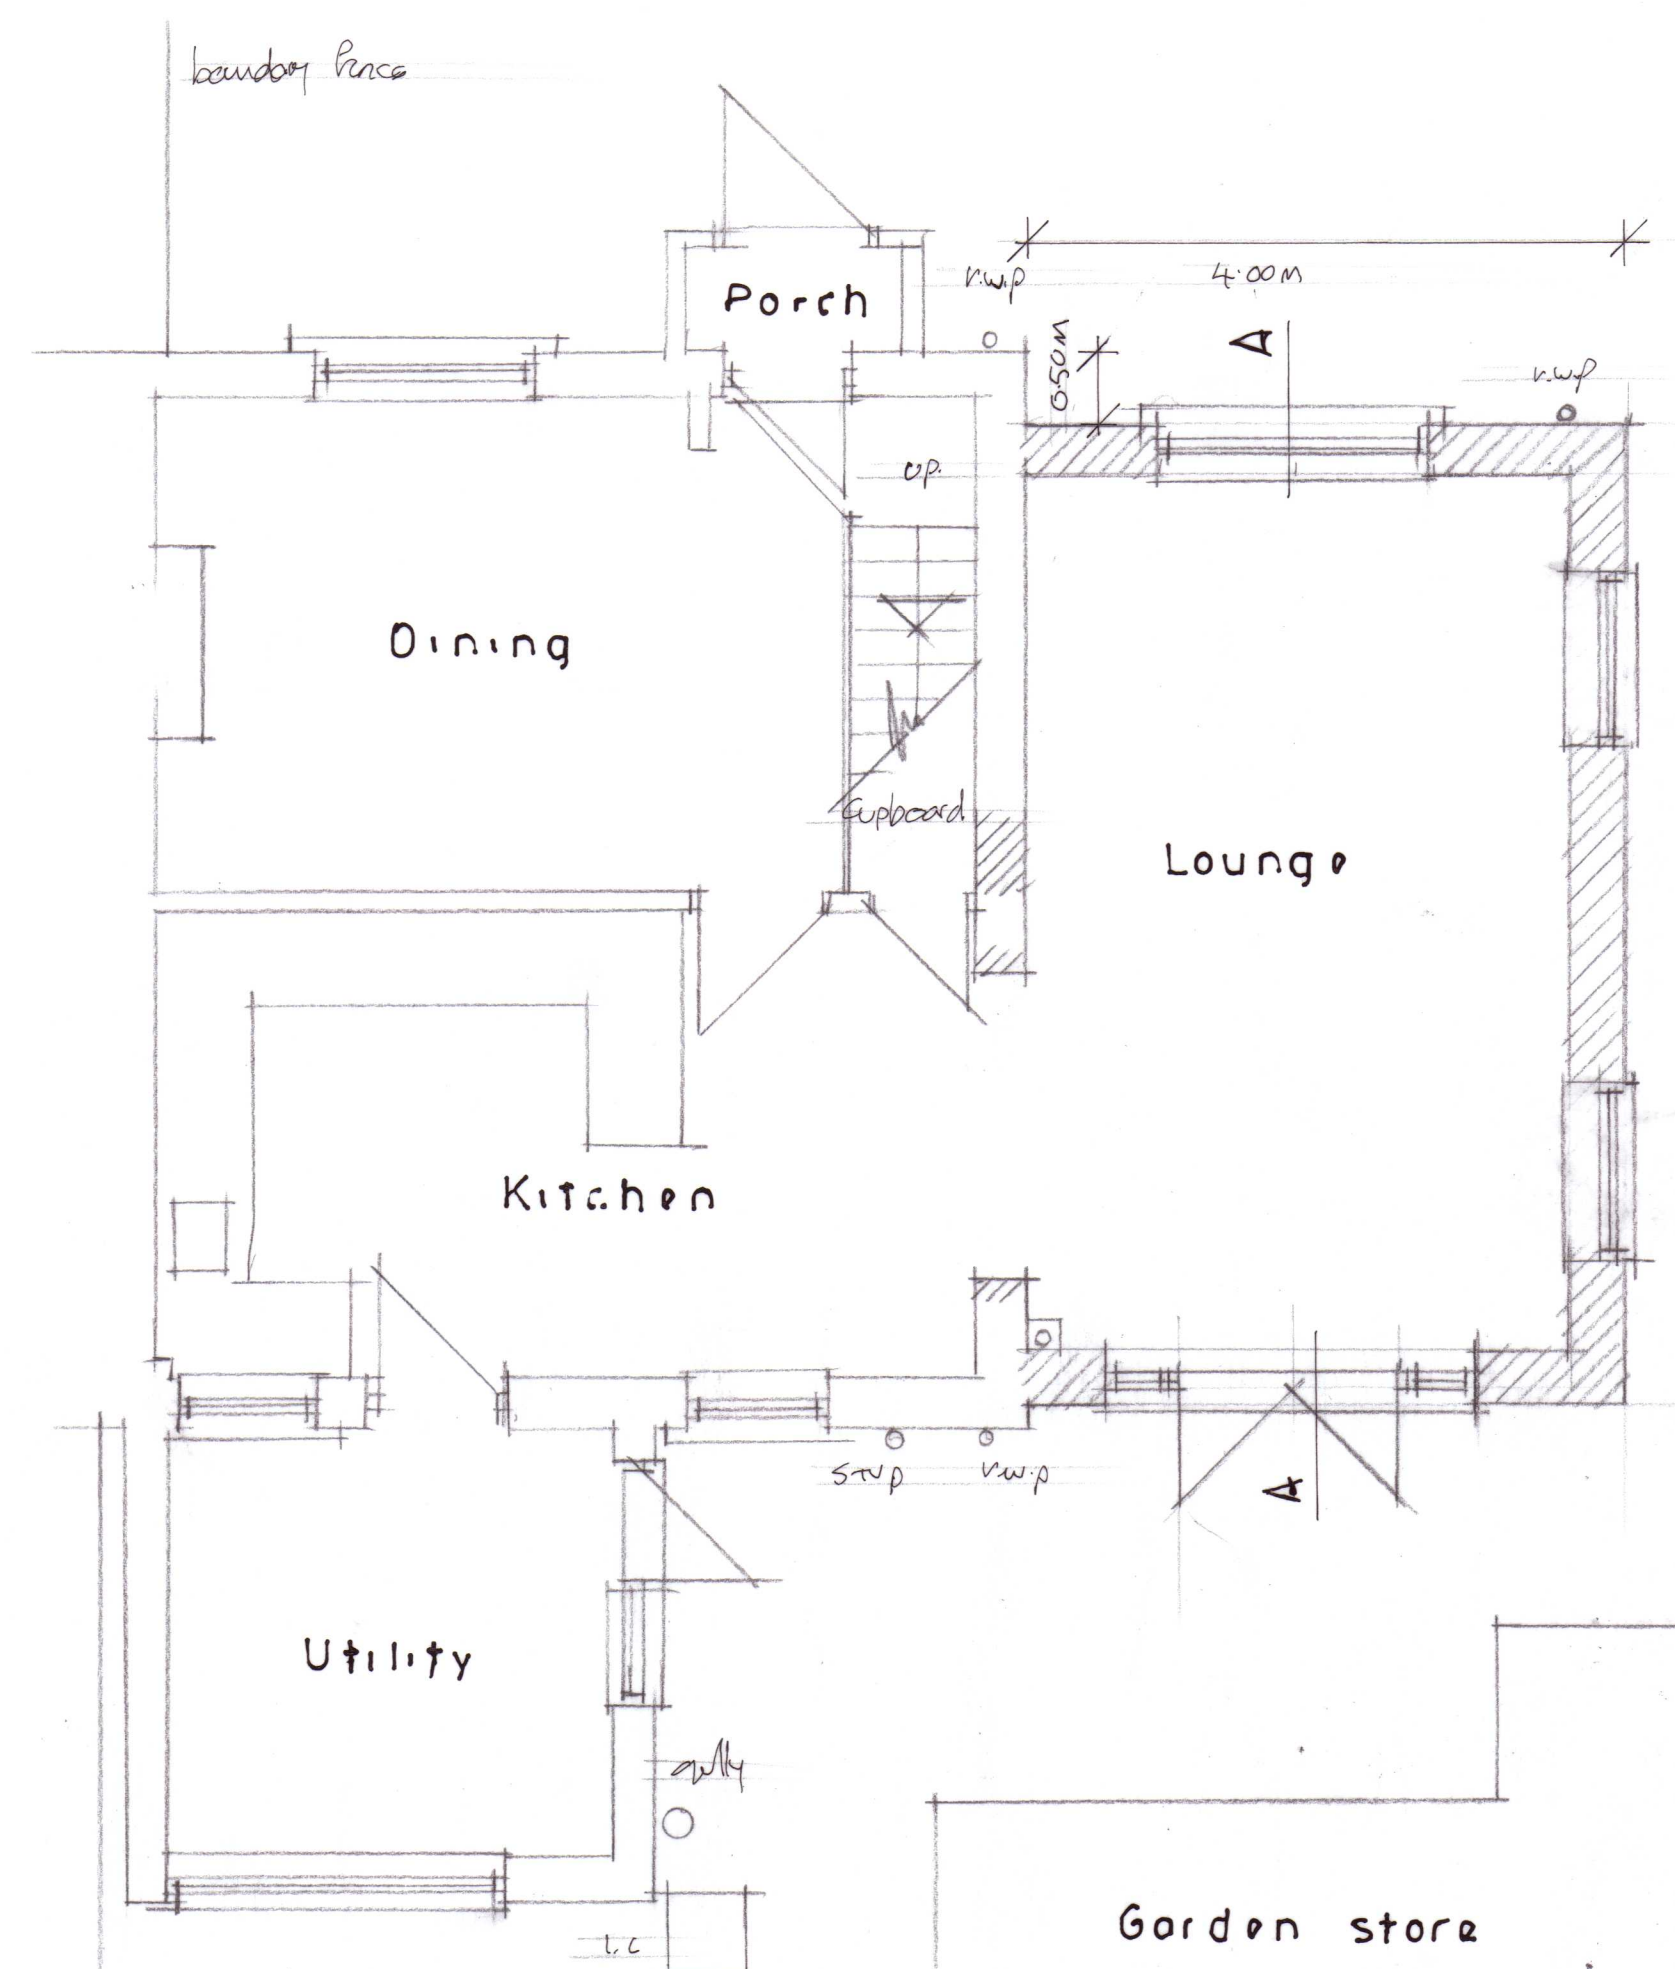
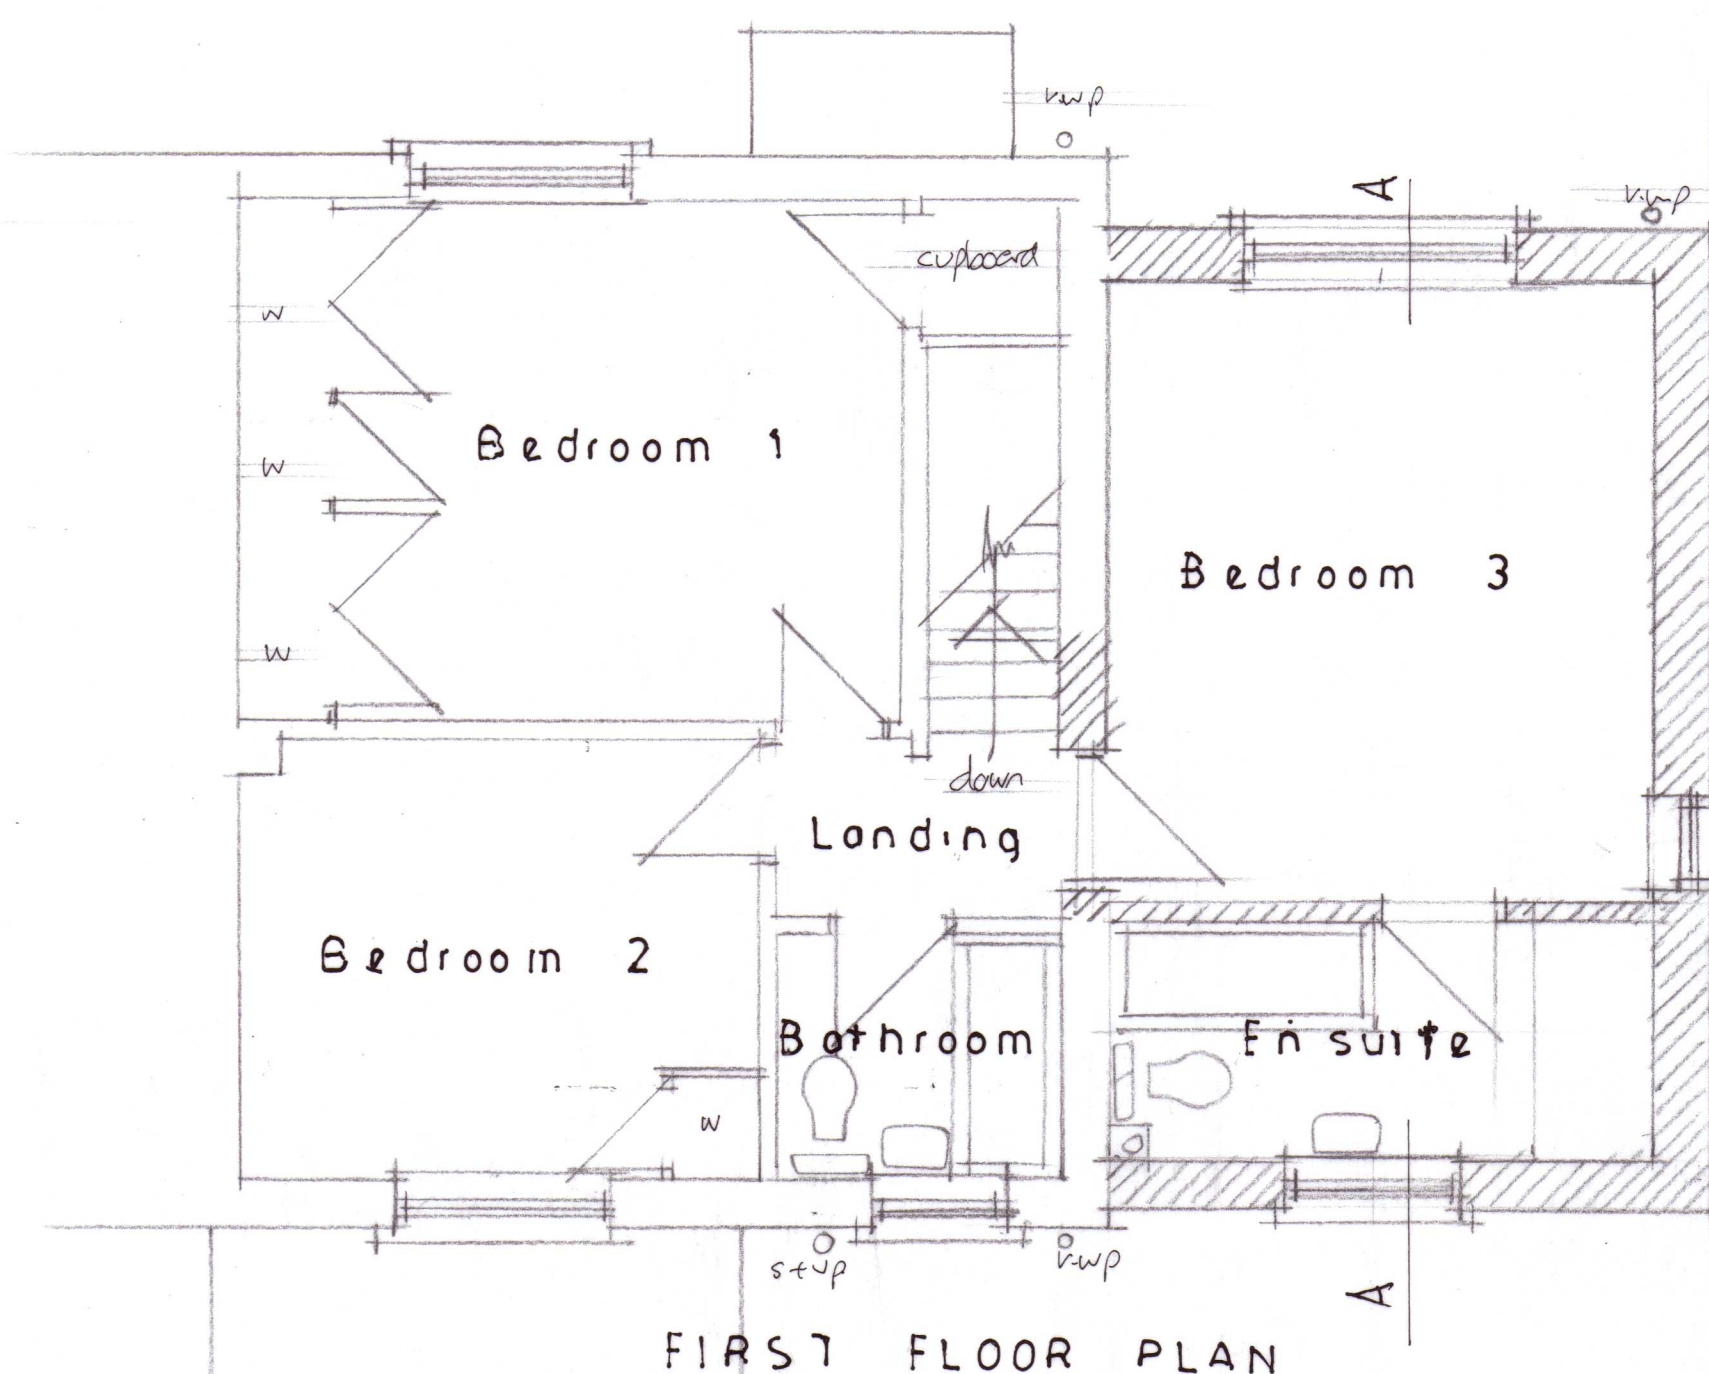


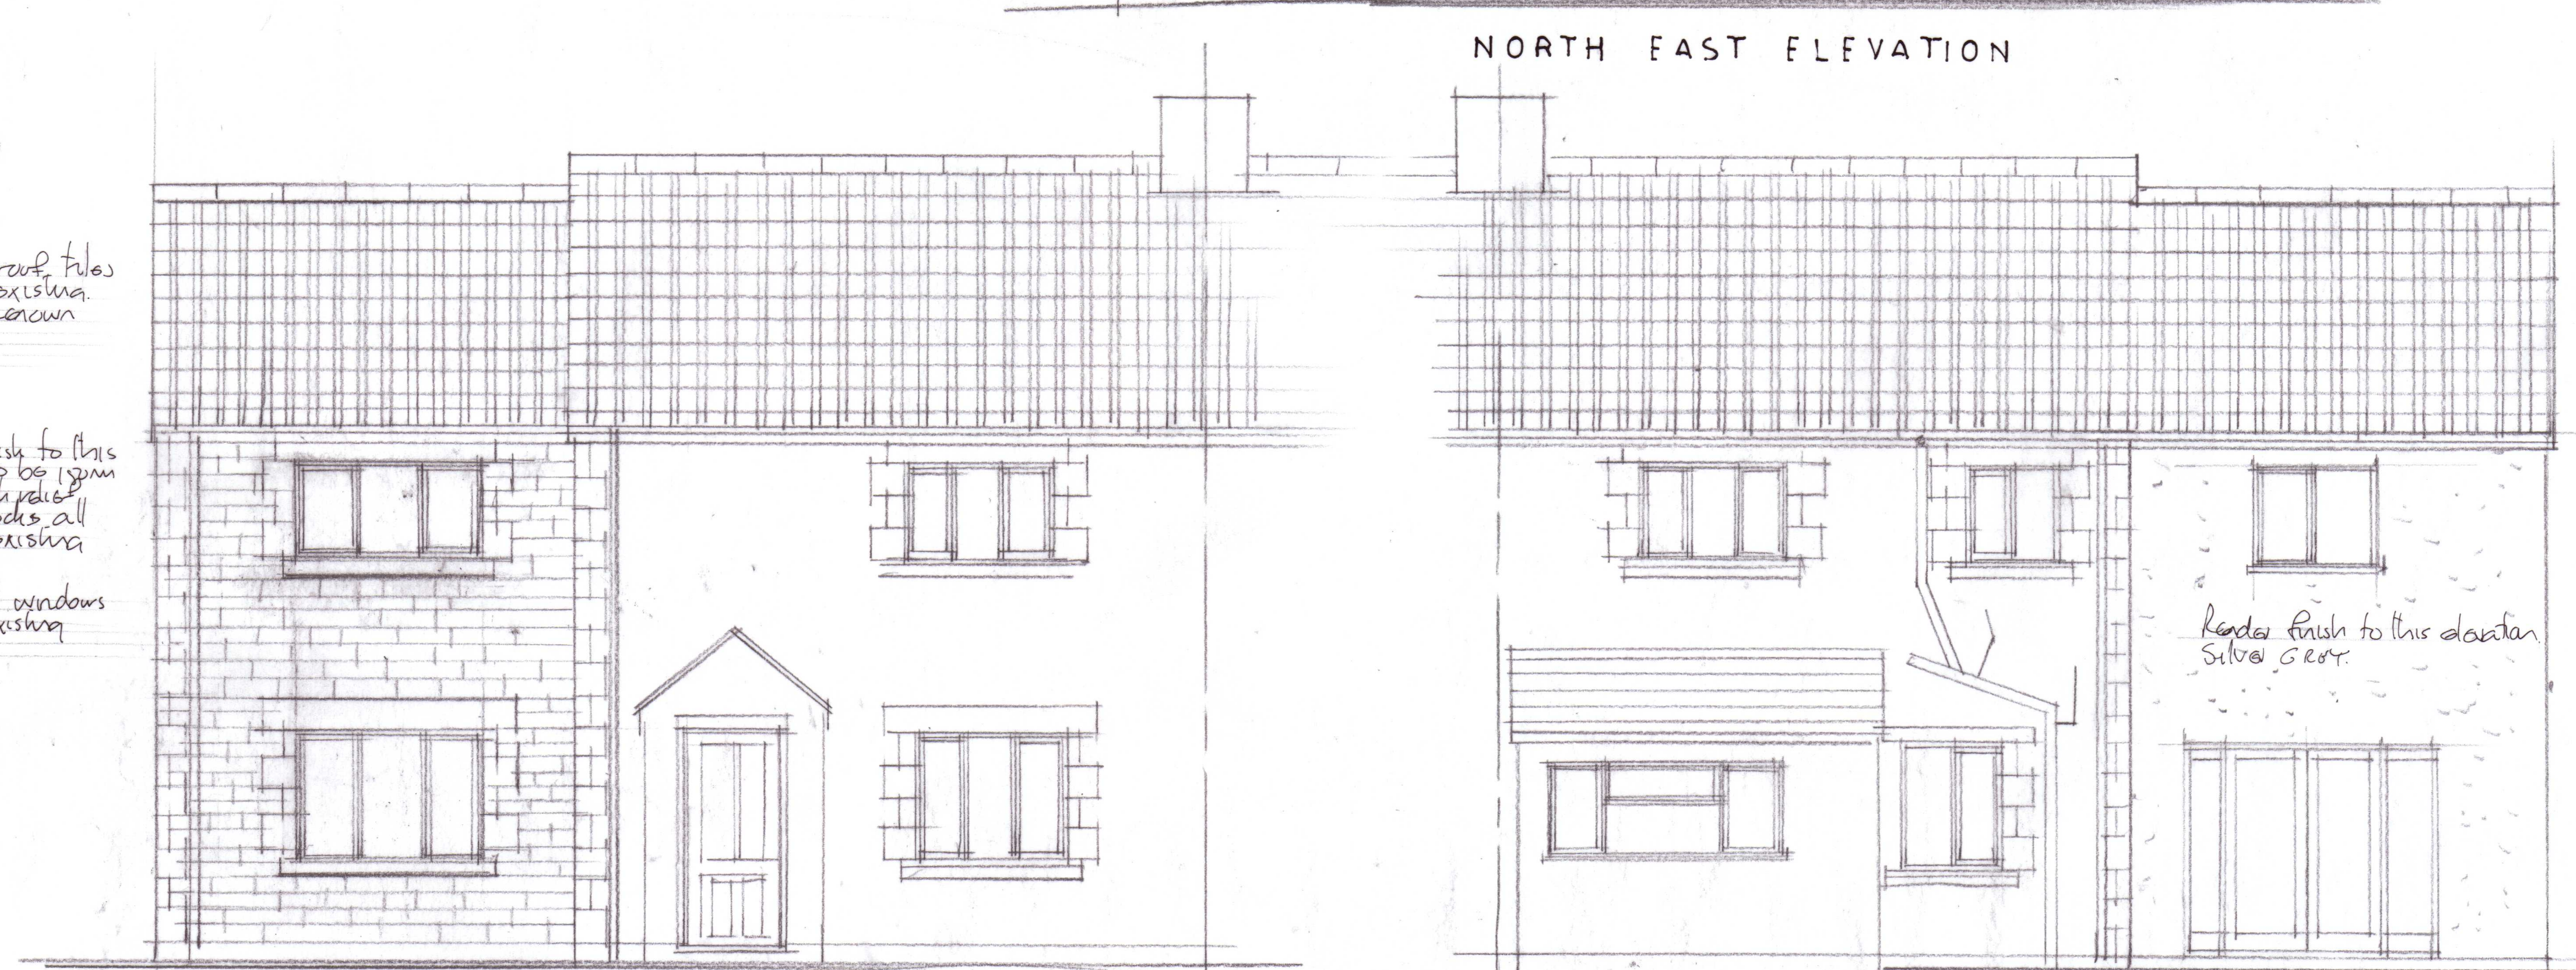

GROUND FLOOR PLAN

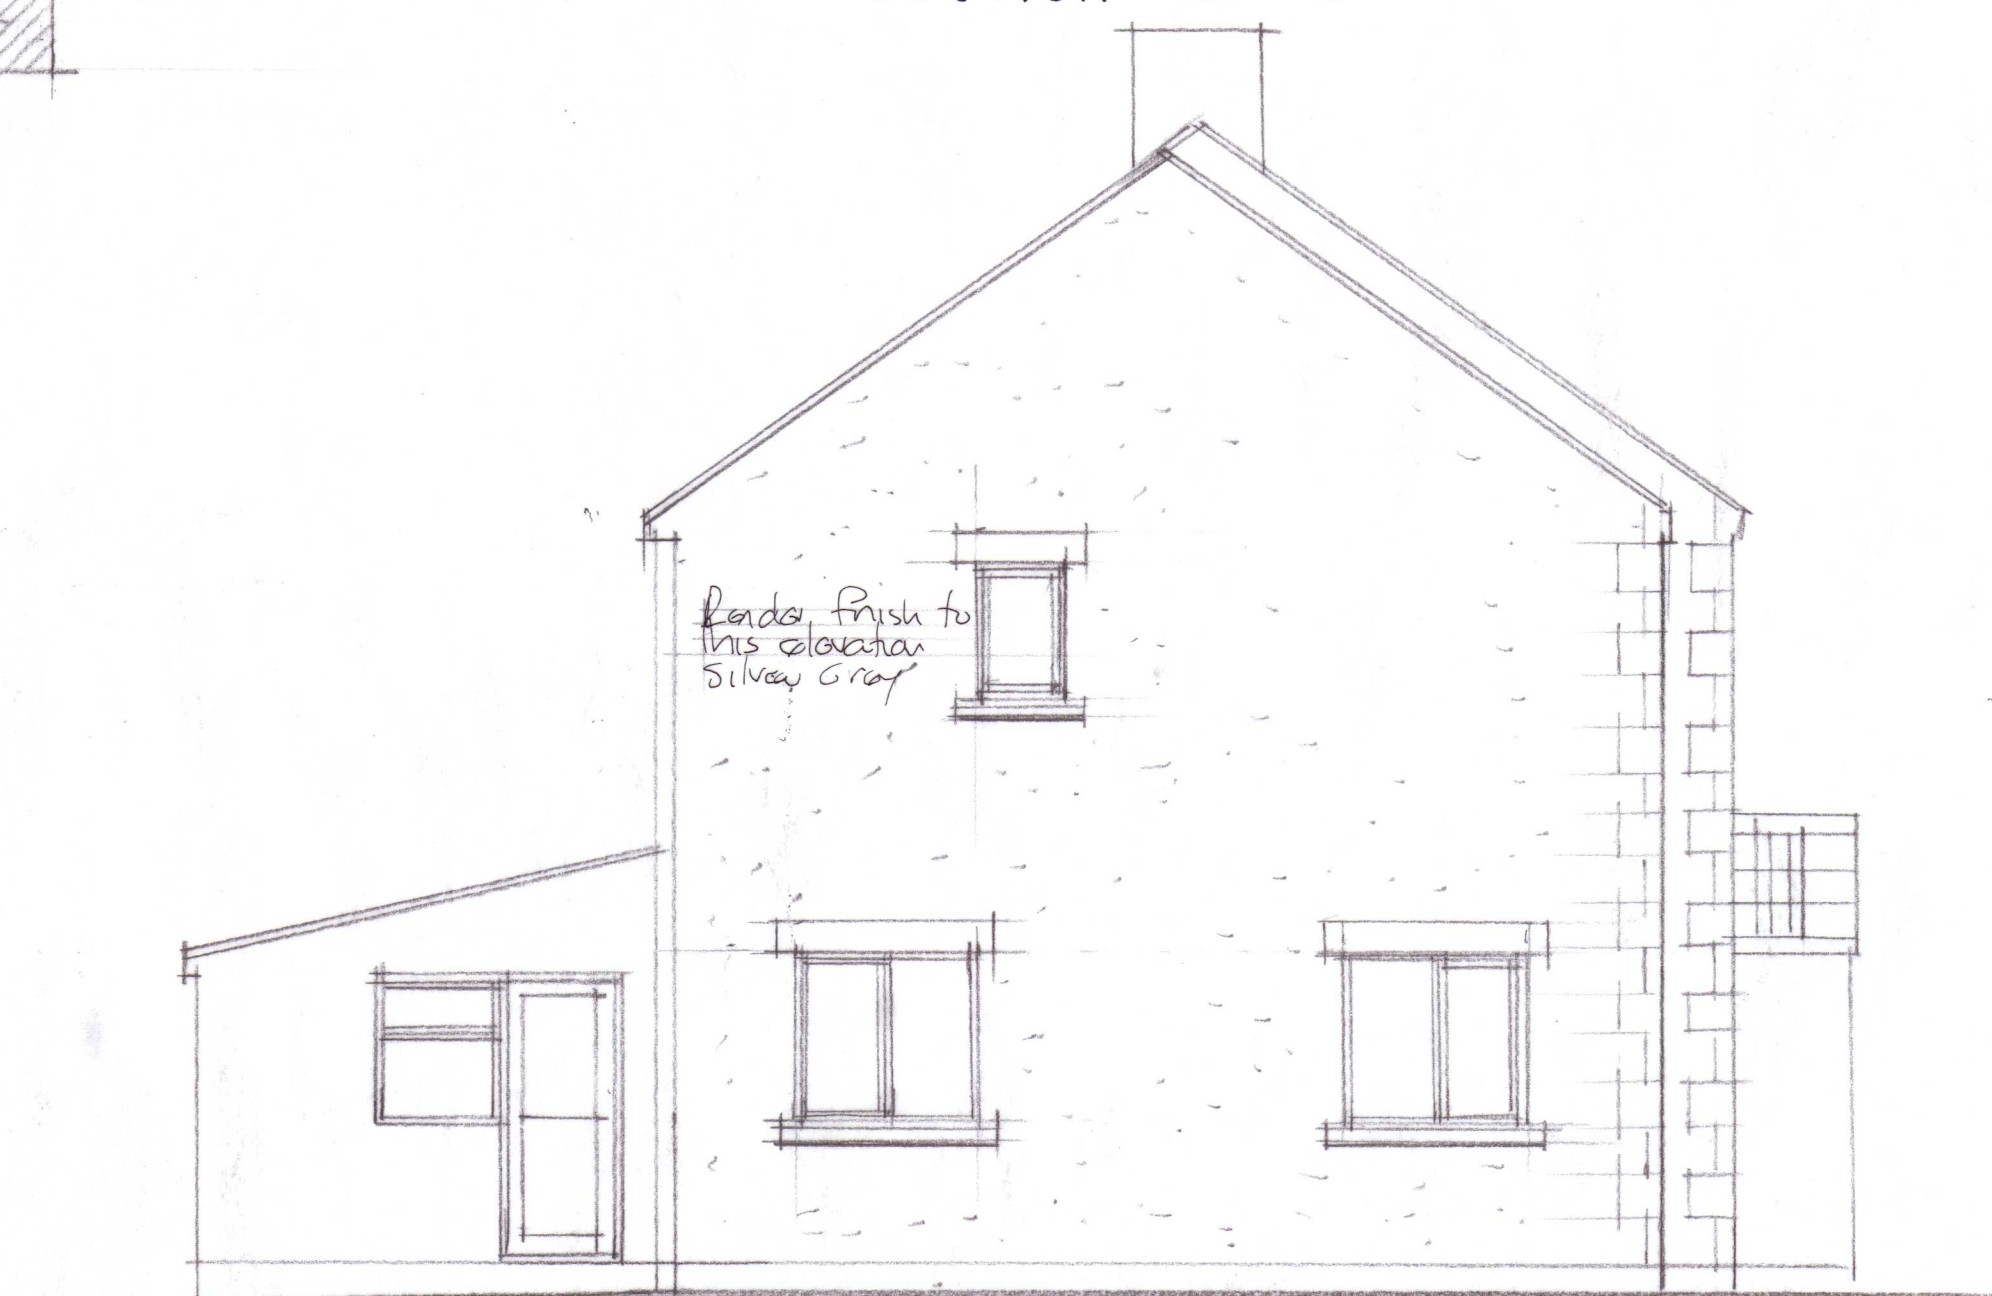

FIRST FLOOR PLAN

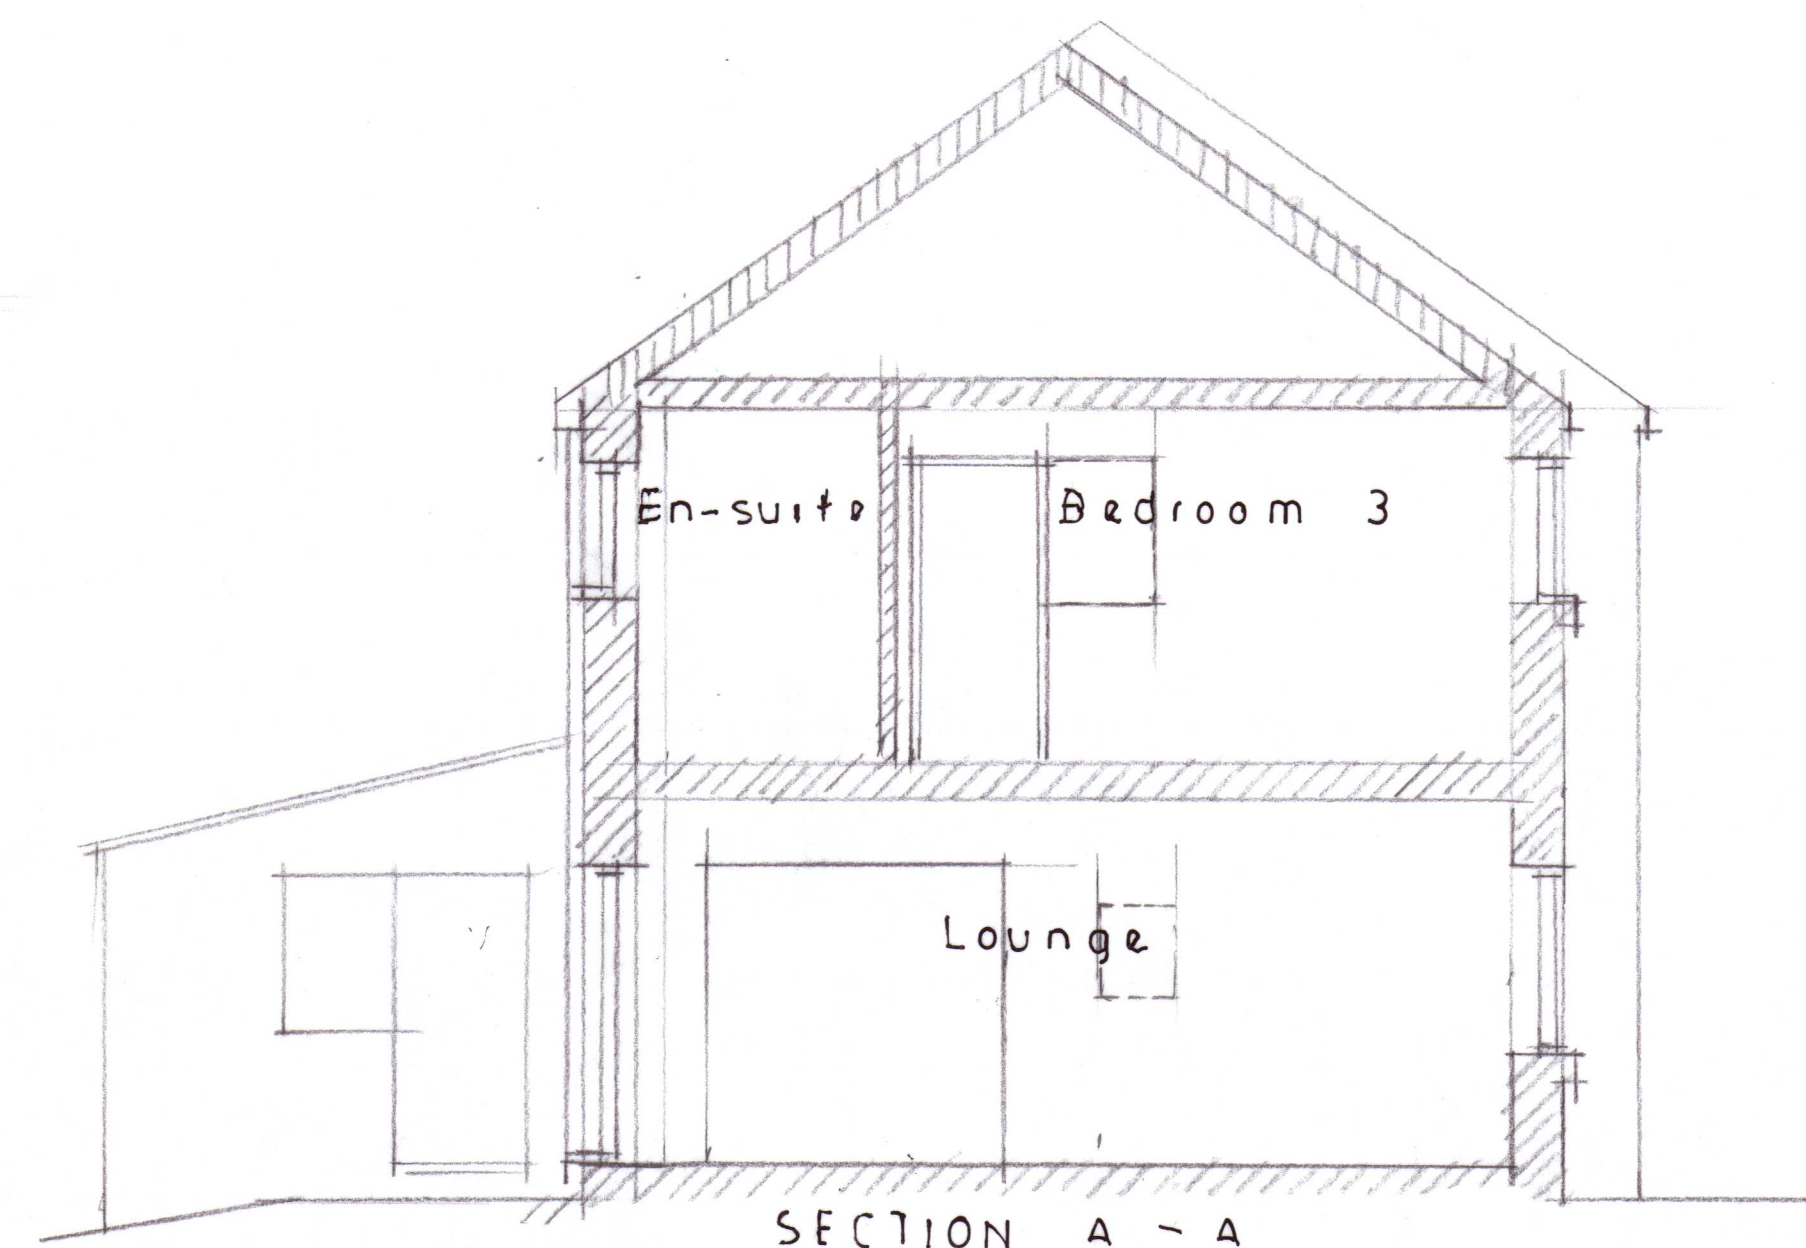

Concrete roof tiles to match existing. Redwood Rainwater profile

External finish to this elevation to be 19mm cemented high relief concrete blocks all to match existing

White upe windows to match existing

SITE PLAN Scale 1/500

30.0m at a scale of 1/500 A1 Paper Size

PROPOSED EXTENSION AT 1 NEW COTTAGES, SHELOON CORNER, CHIPPENHAM, SHELOON, SN14 0RF
PROPOSED FLOOR PLANS, SECTION, AND ELEVATIONS Scale 1/50

5.0m at a scale of 1/50 A1 Paper Size