



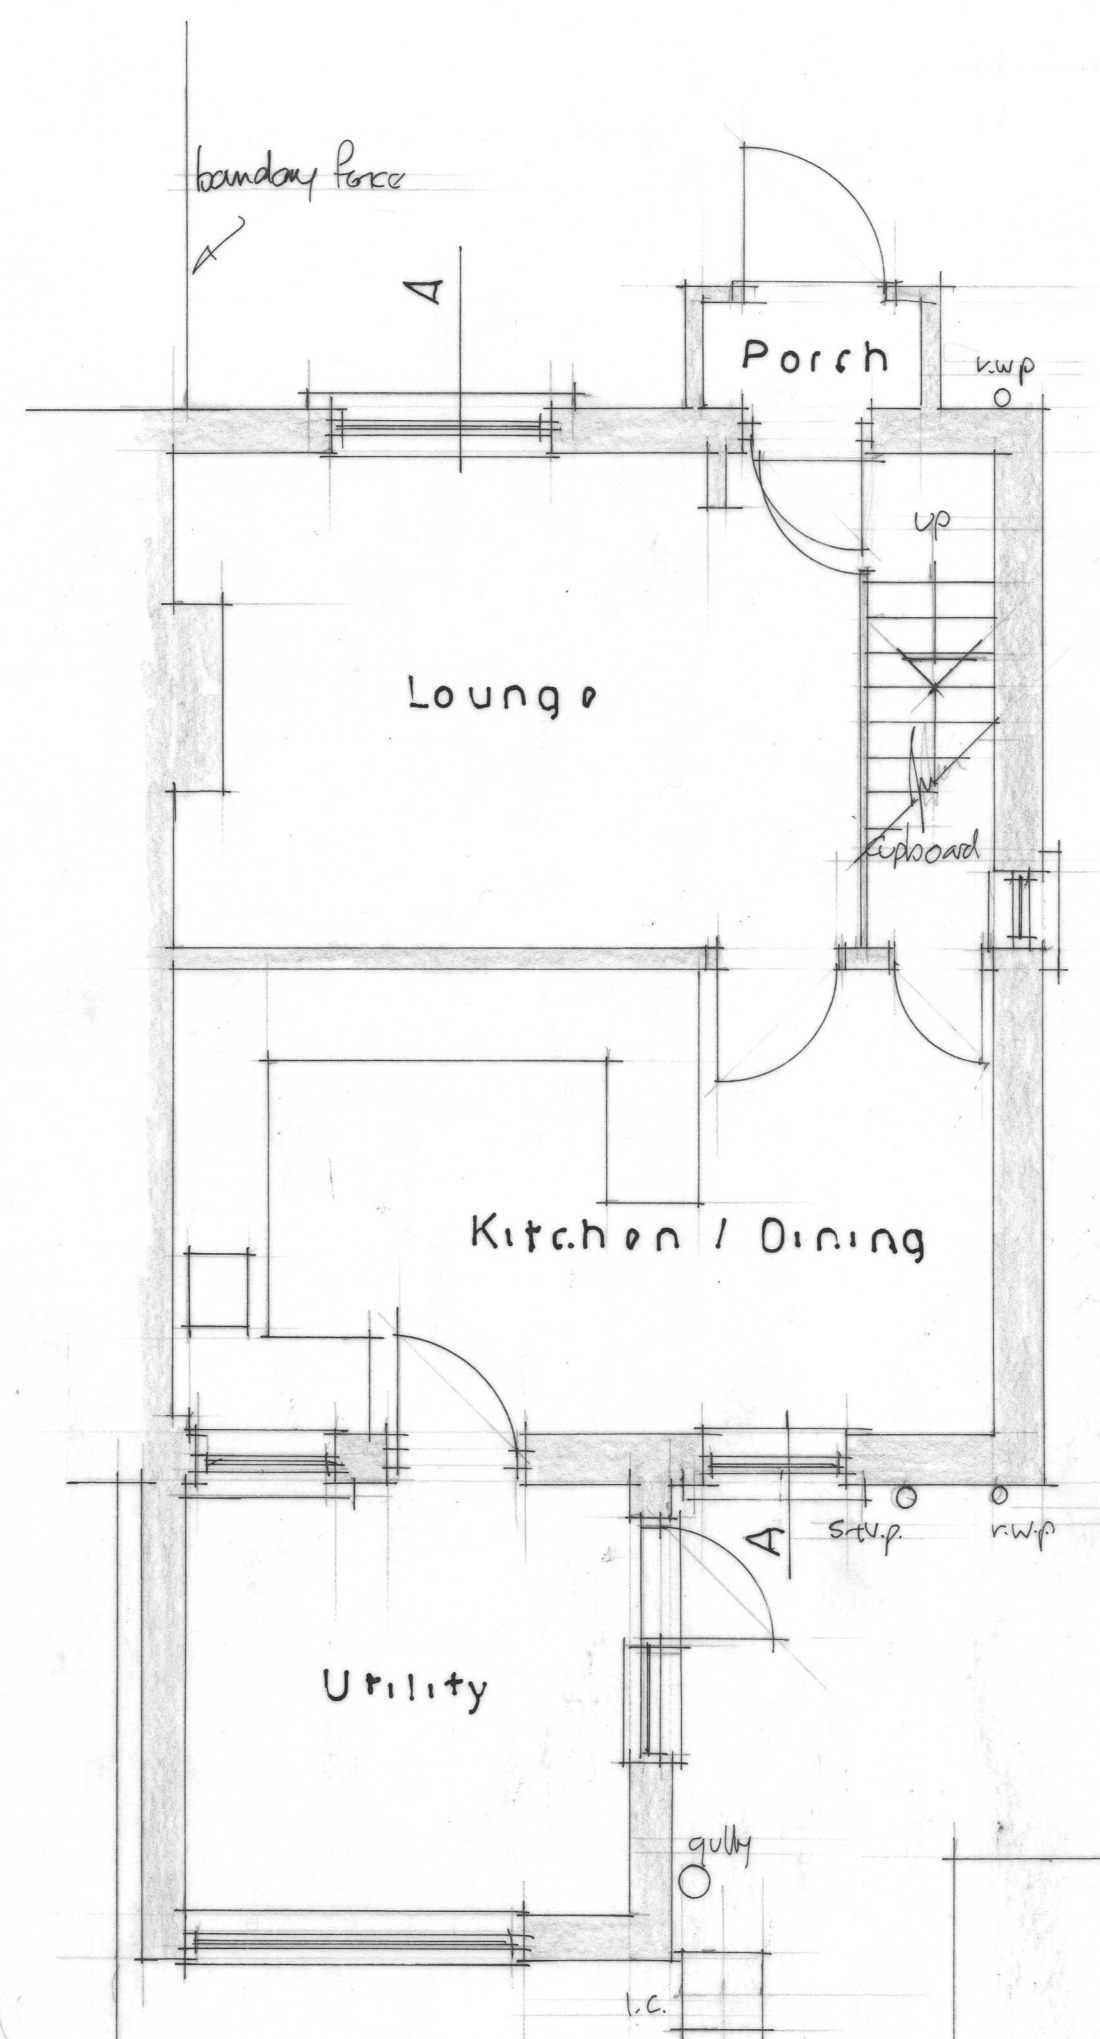



GROUND FLOOR PLAN

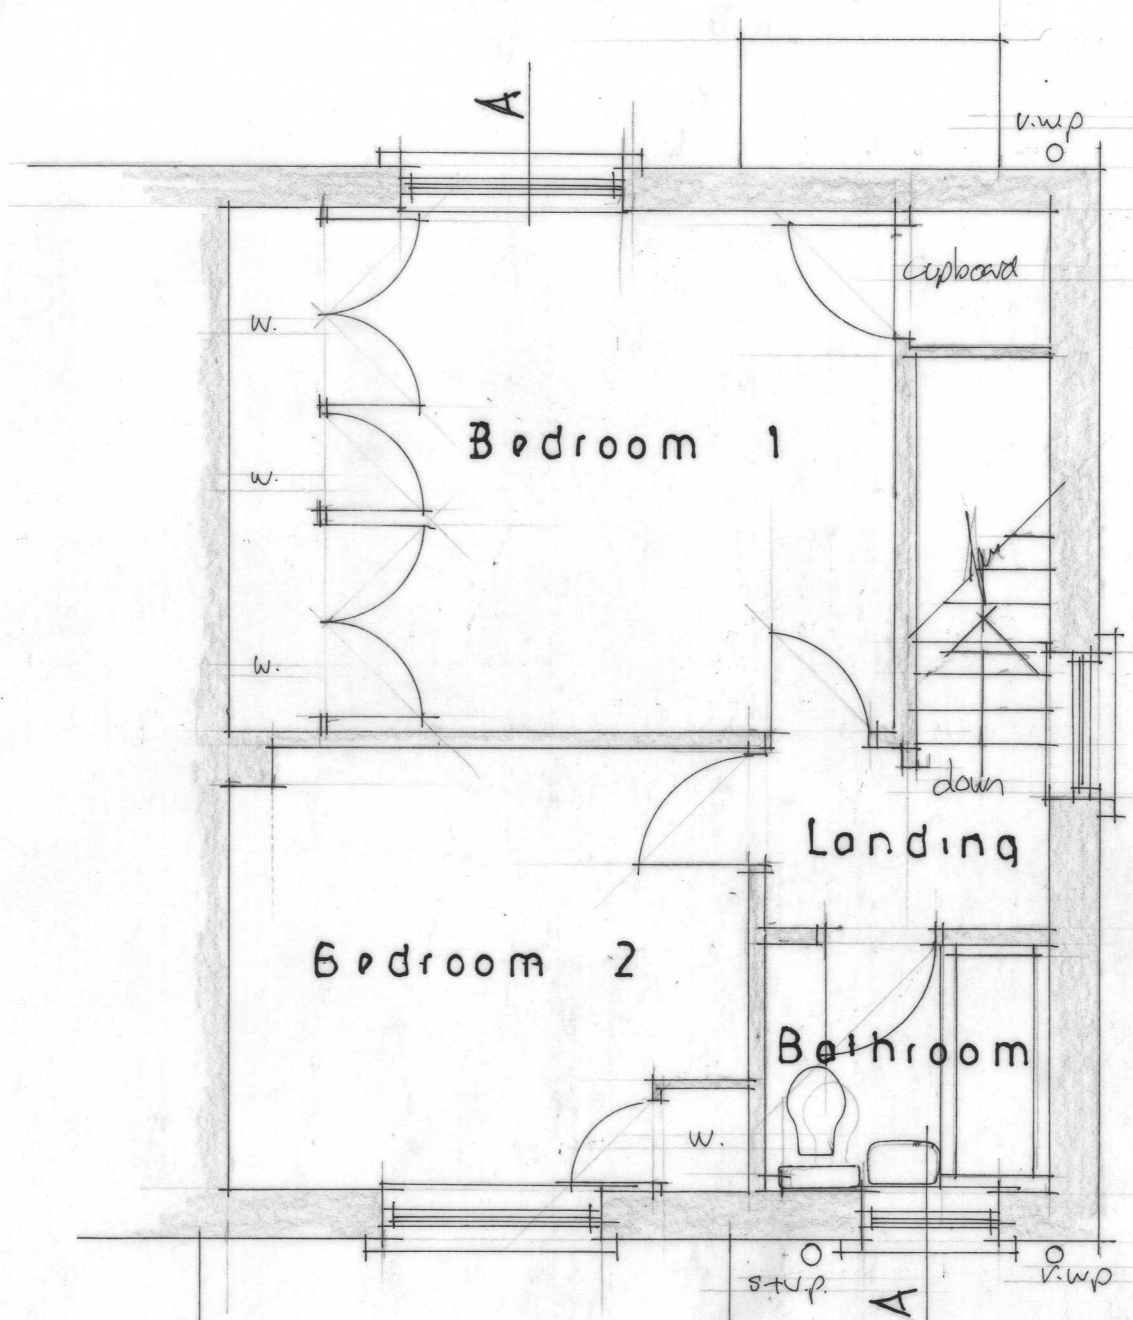

FIRST FLOOR PLAN

Garden store


PROPOSED EXTENSION AT 1 NEW COTTAGES, SHELOON CORNER,
CHIPPENHAM, SHELOON SN14 0RF
EXISTING FLOOR PLANS SECTION AND ELEVATIONS Scale 1/50

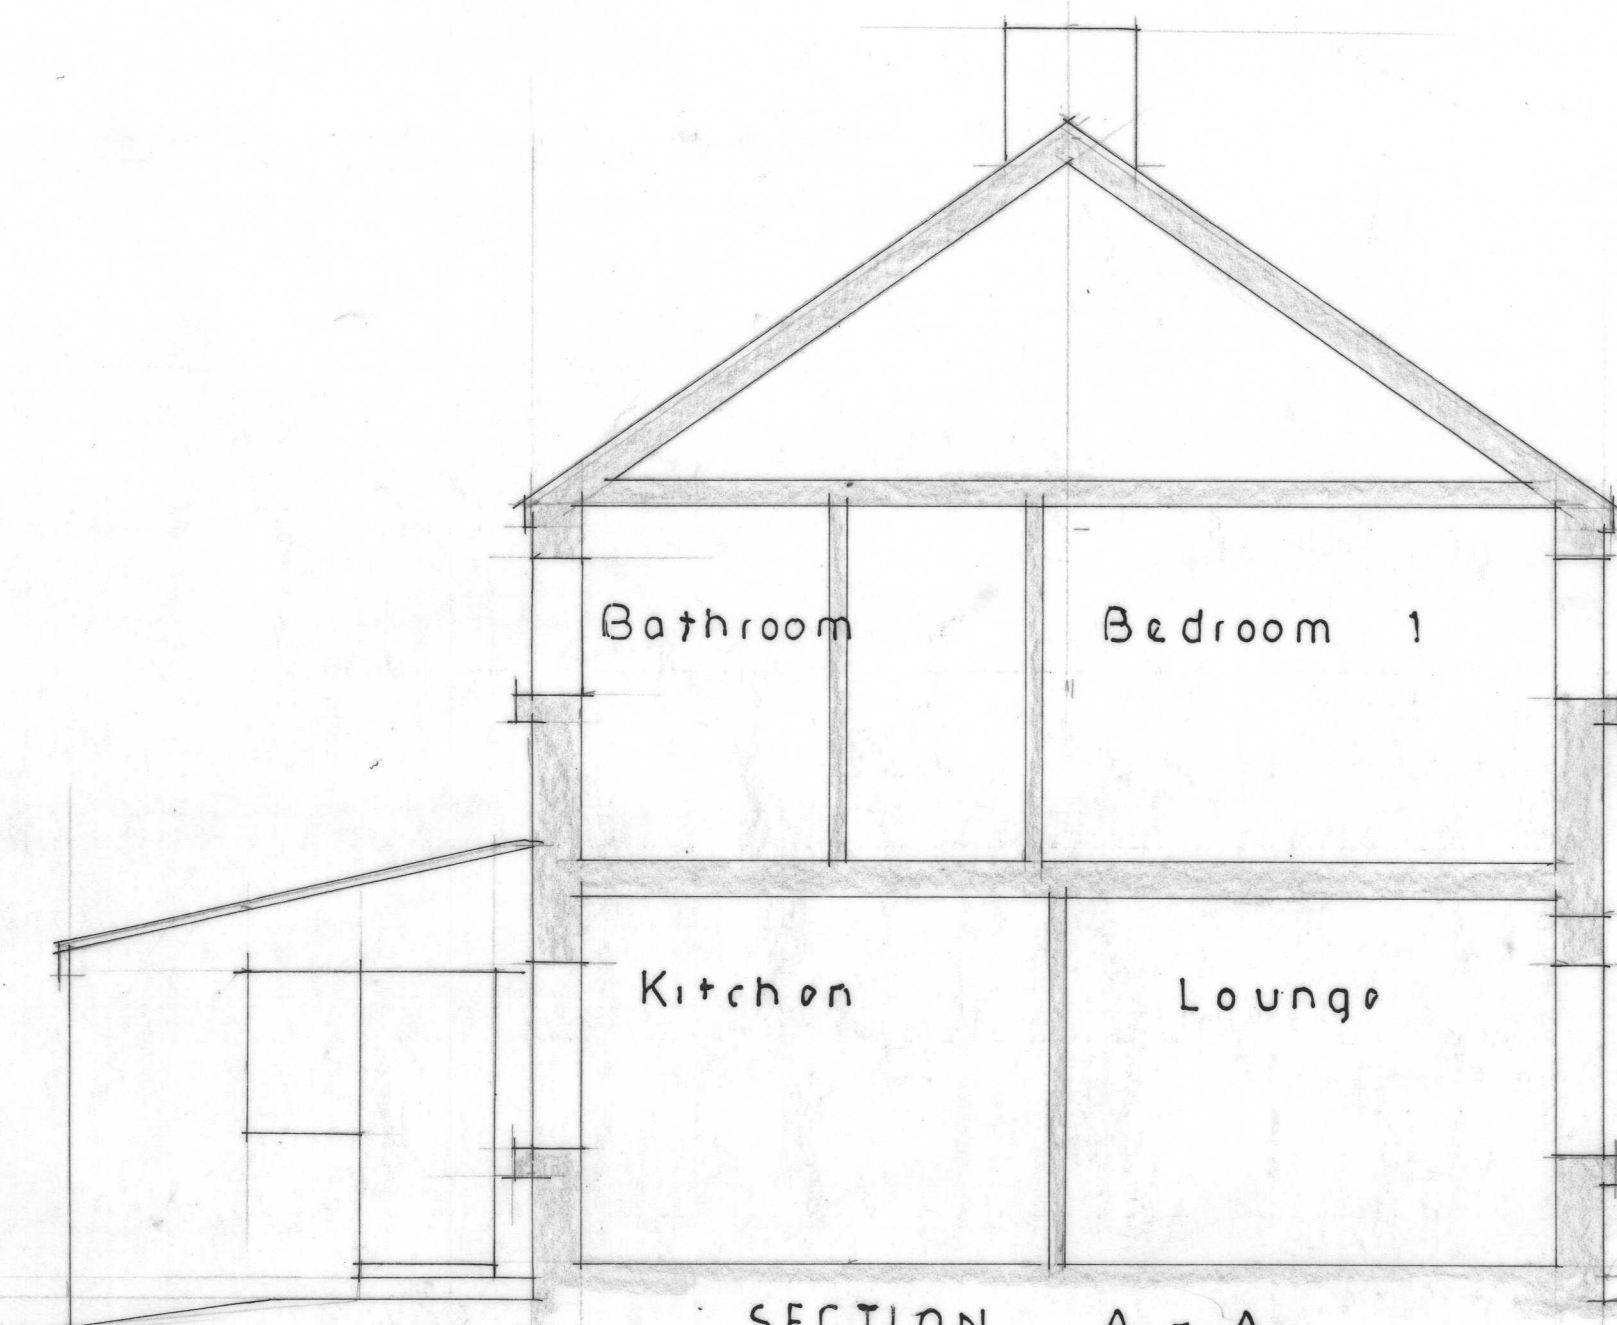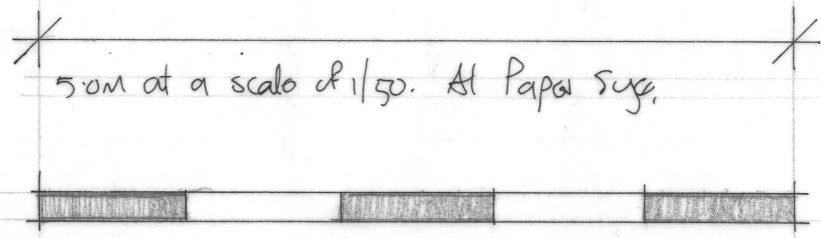

SECTION A - A



NORTH EAST ELEVATION

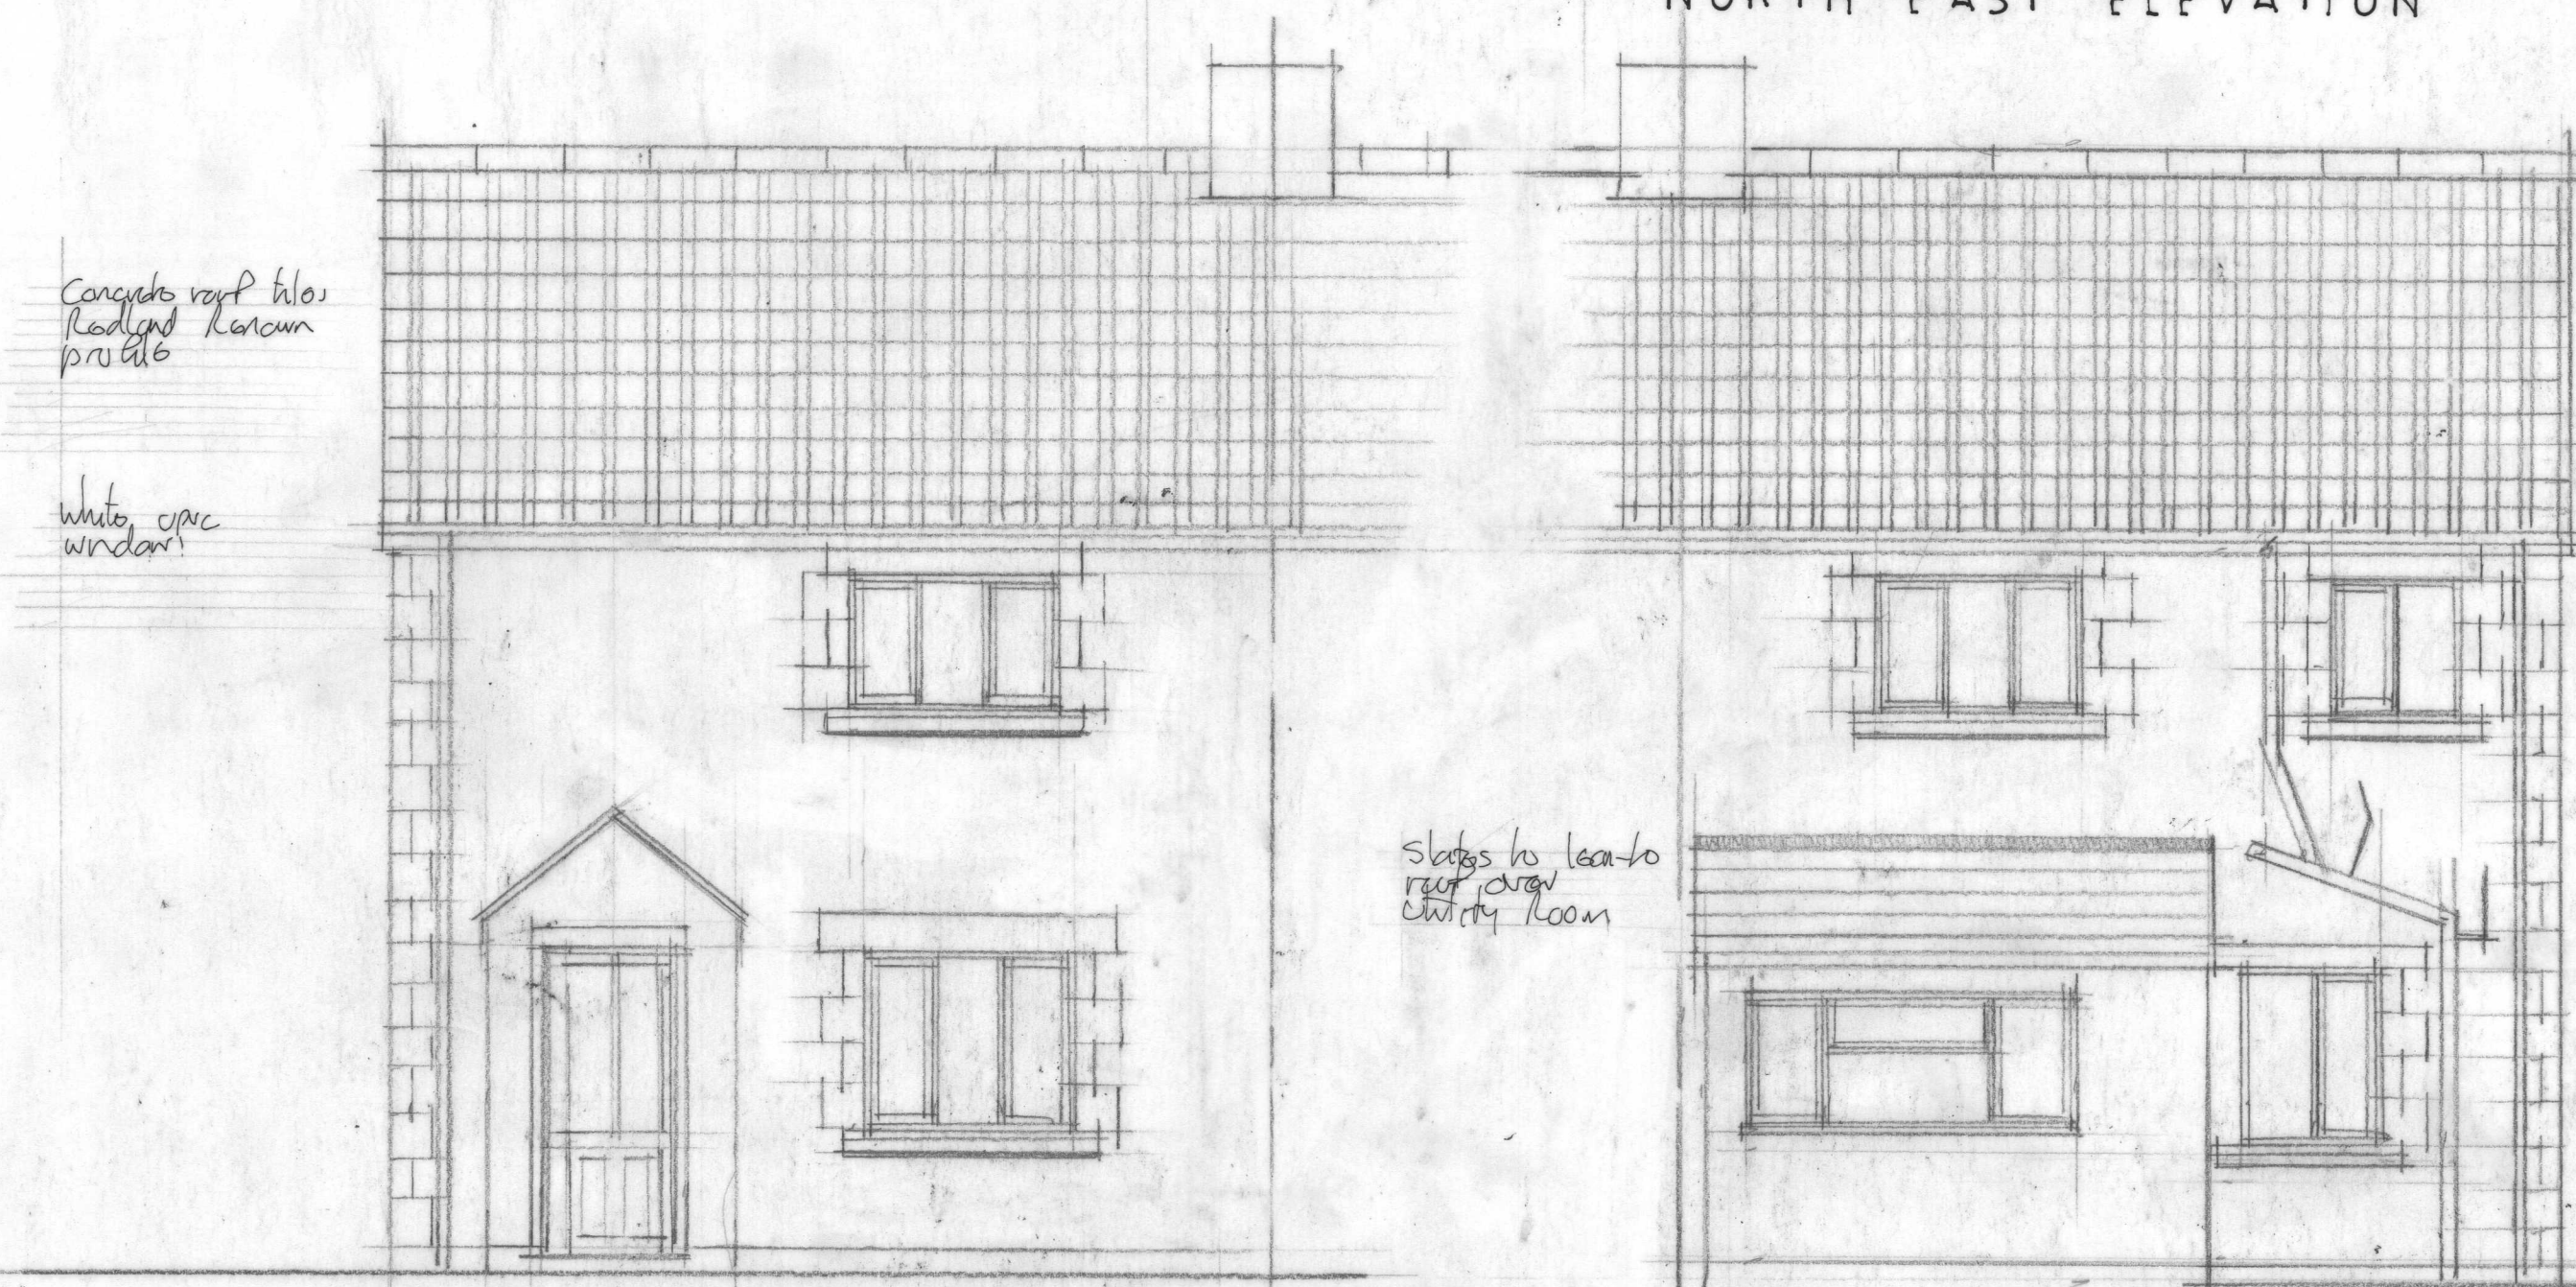

SOUTH WEST ELEVATION

SOUTH EAST ELEVATION