


1 New Cottages, Sheldon Corner, SN14 0RF

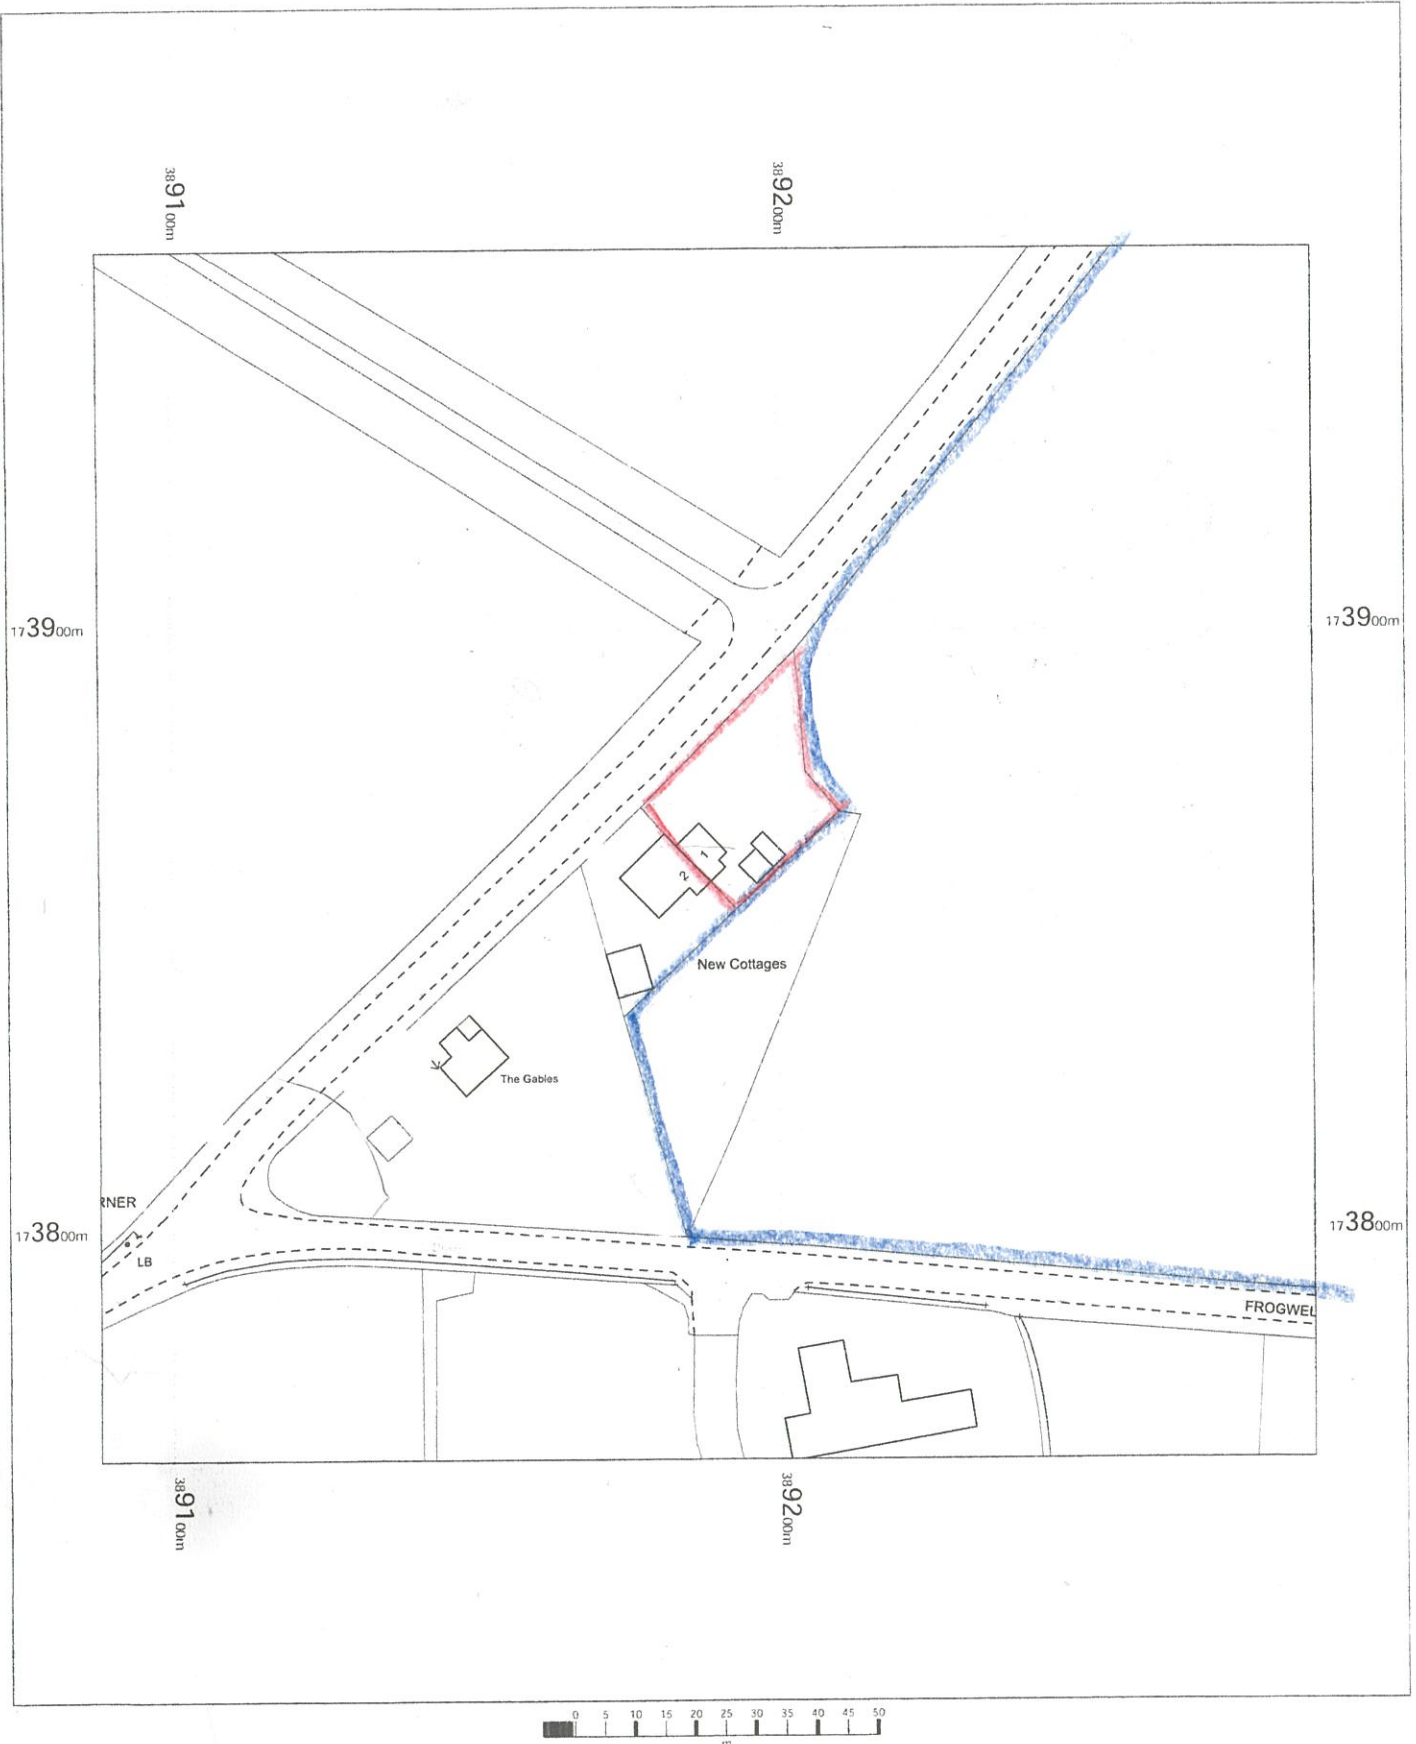

1 New Cottages
Sheldon Corner,
Chippenham,
Sheldon,
Wiltshire
SN14 0RF

OS MasterMap 1250/2500/10000 scale
Tuesday, February 3, 2026, ID: HMC-01261461
www.themapcentre.com

1:1250 scale print at A4, Centre: 389188 E, 173863 N

©Crown Copyright Ordnance Survey. Licence no.
100018971



MAIL BOXES ETC.