


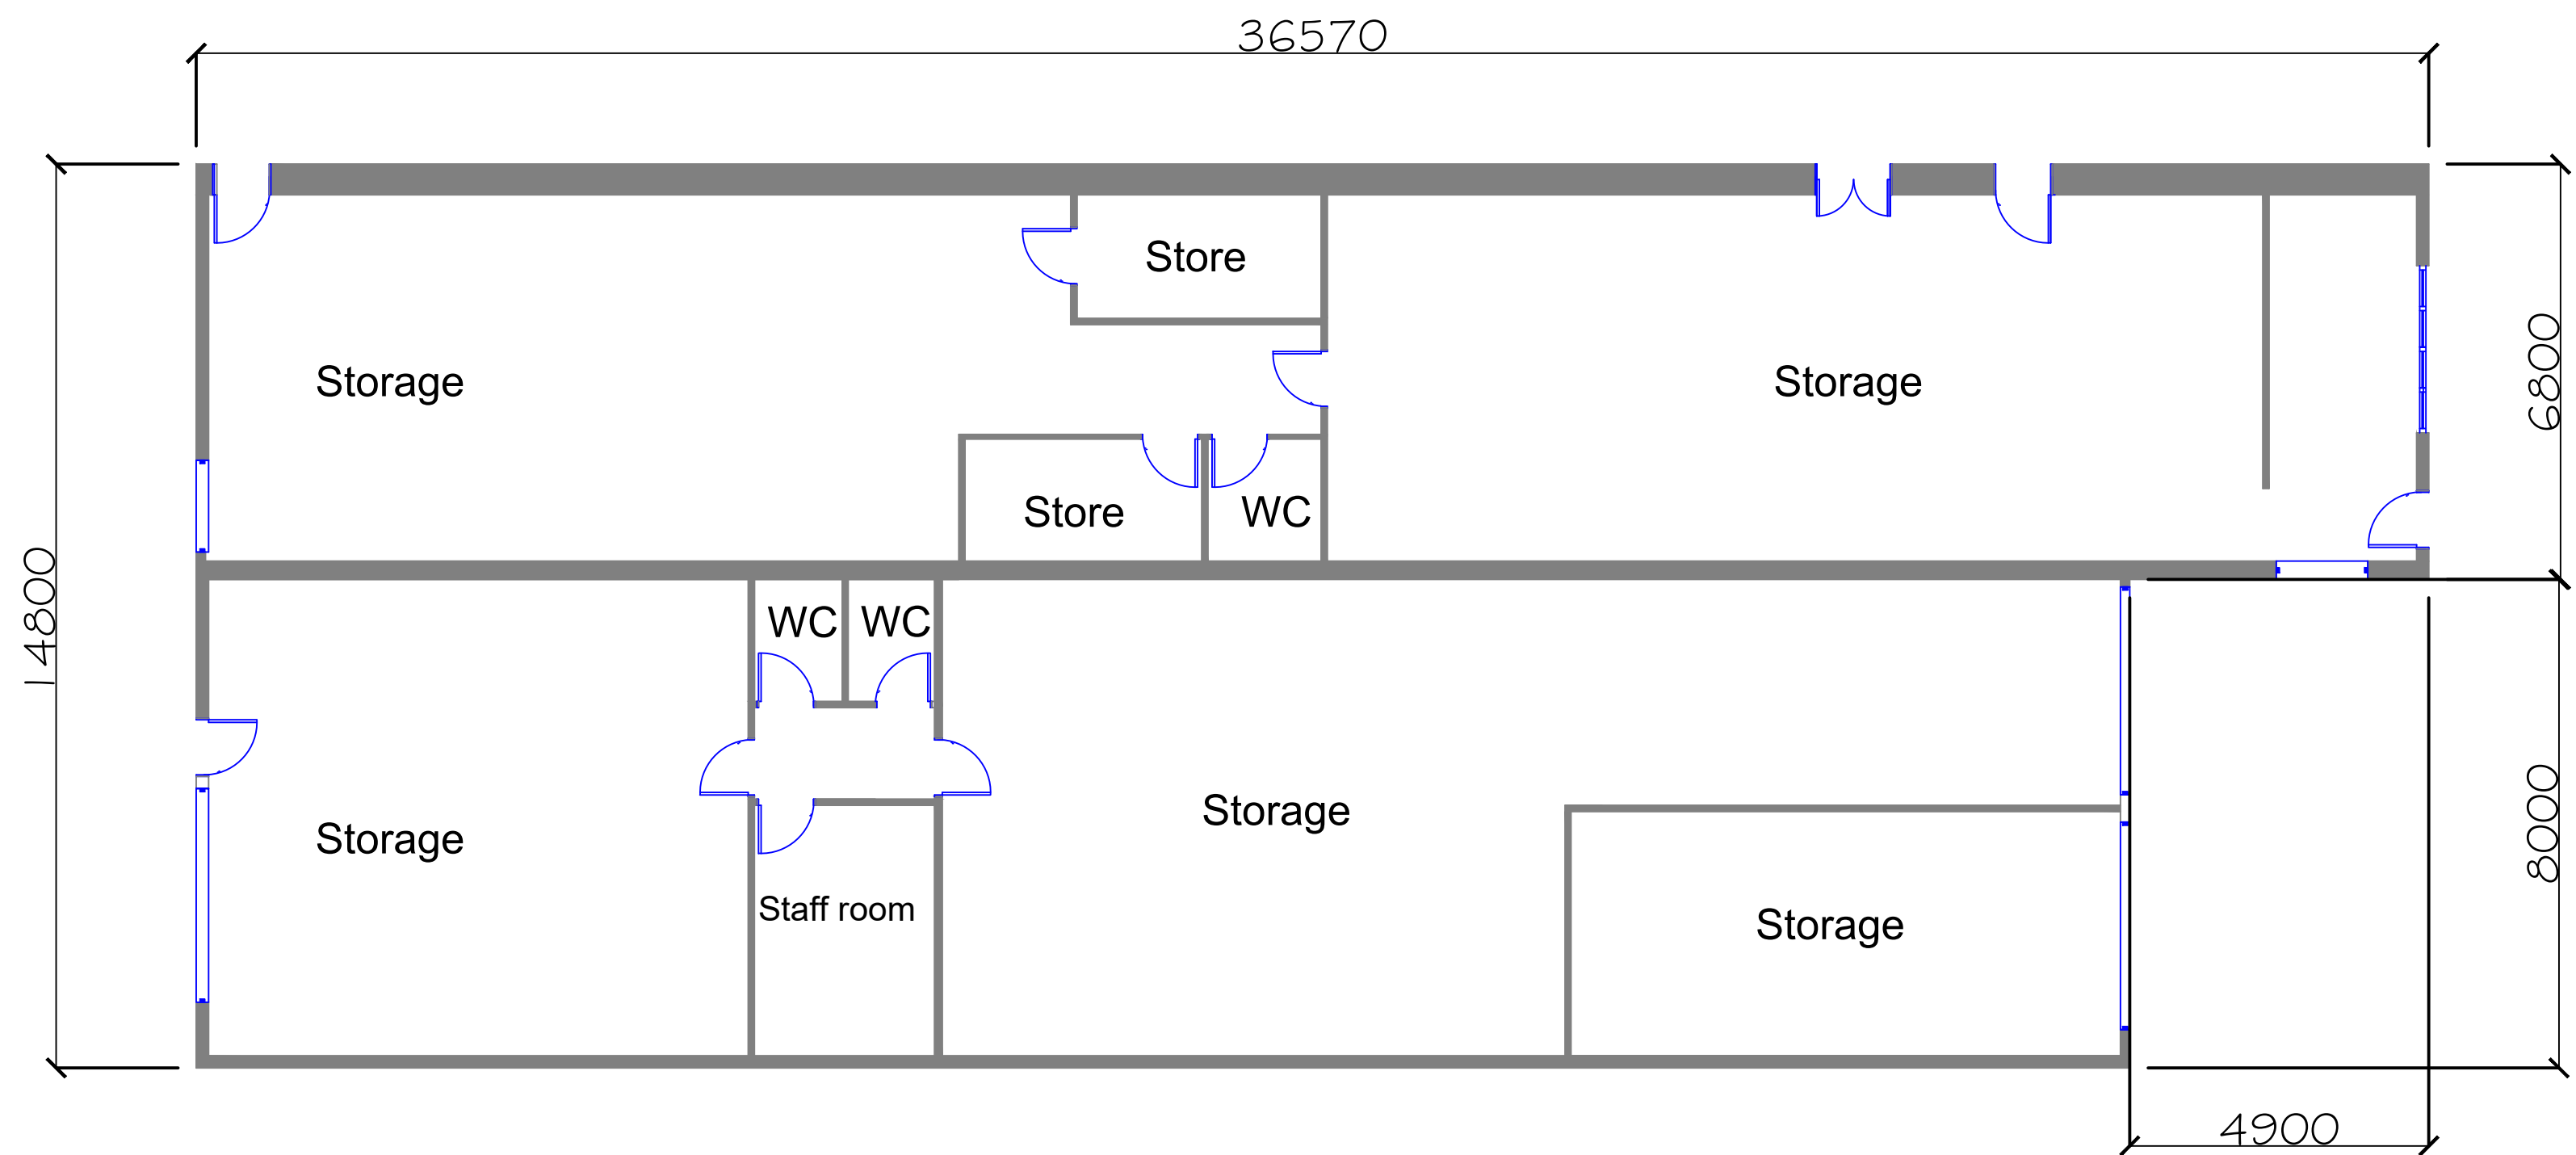

Gross external floor area 502 sq m.

Rev A Labelling amended



Client K Wareham

Project
Supercar Barn
Replacement infill extension

Drawing
Floor Plan Rev A
1:100 at A2 (1:200 at A3)

