


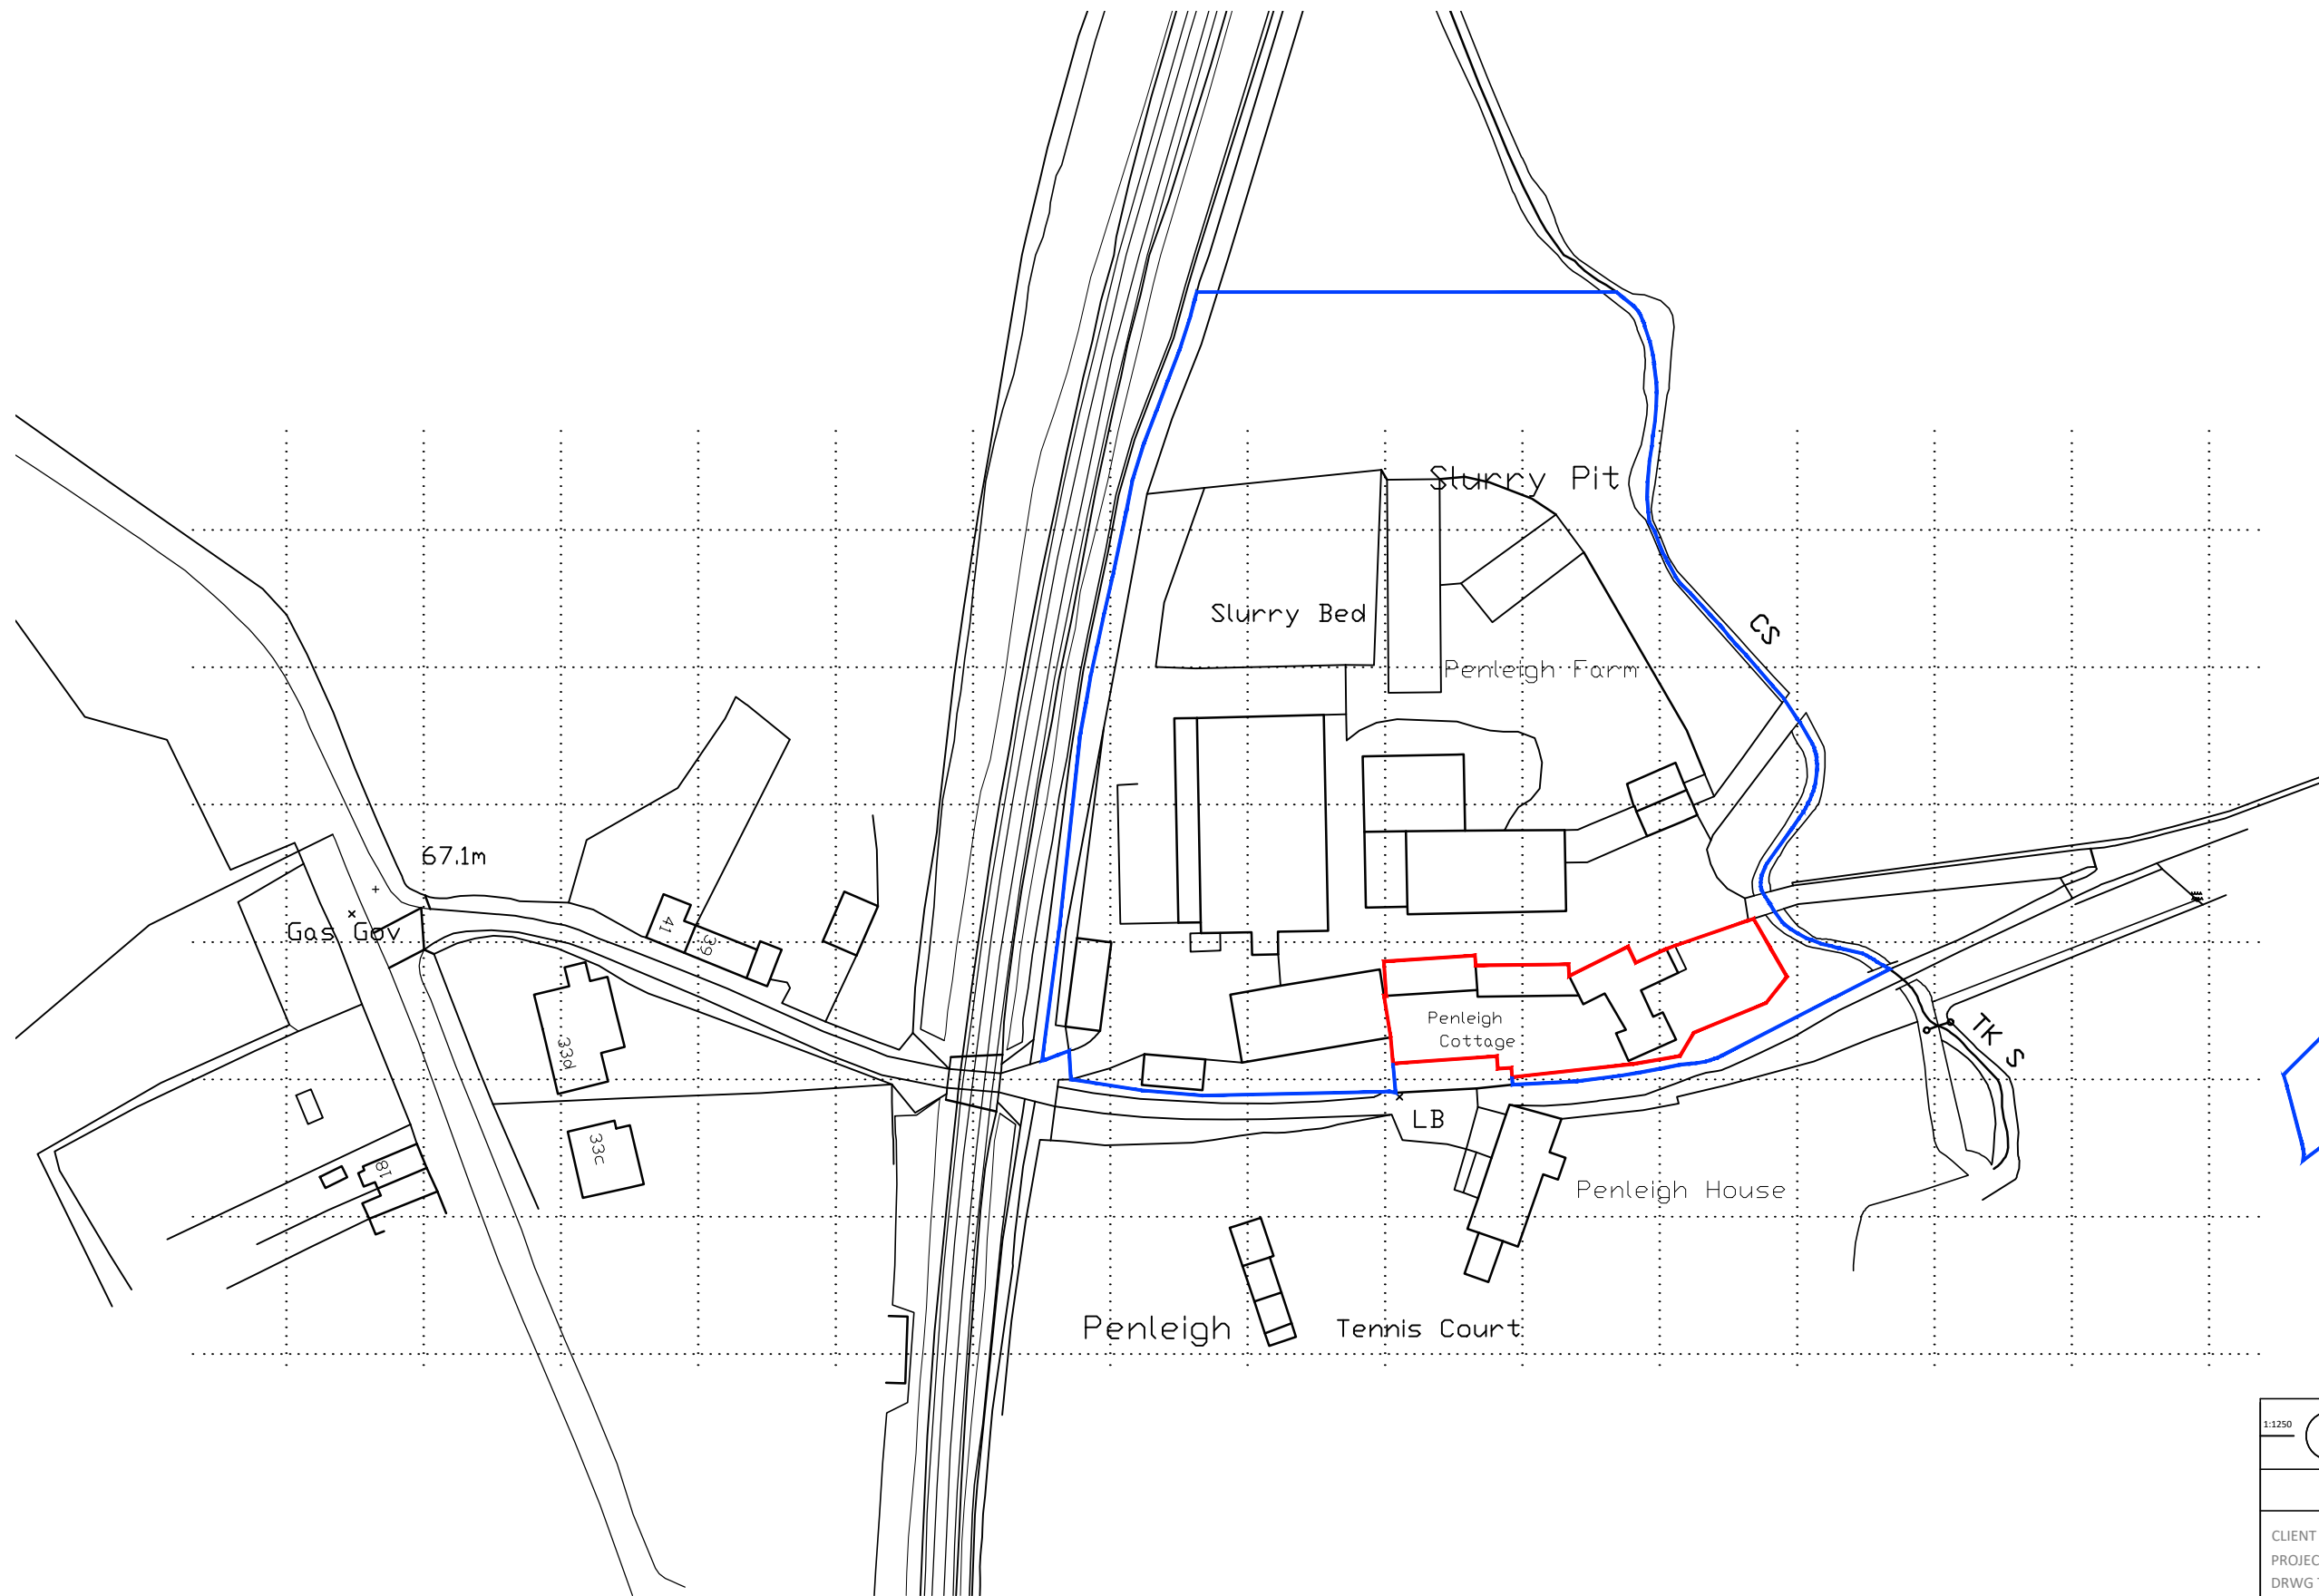

LOCATION PLAN - scale 1:1250

Existing Drawings - Penleigh Farmhouse

1:1250	
	
0 10 20 30 40	
ISSUED FOR PLANNING	
CLIENT	Mr & Mrs Gorvett
PROJECT	Tabouri, South Stoke Road, Bath
DRWG TITLE	Location Plan
DRWG NO	A17 25 33 S01
DRAWN	NB
SCALE	1:1250 @ A3
DATE	04.11.25
CHK'D	NB
atelier 17 ltd	
Atelier 17 Ltd, 28 Southleigh, Bradford On Avon, BA15 2EQ www.atelier17.co.uk	
This drawing is copyright. Only figured dimensions to be used. Contractors to check all dimensions before proceeding	