




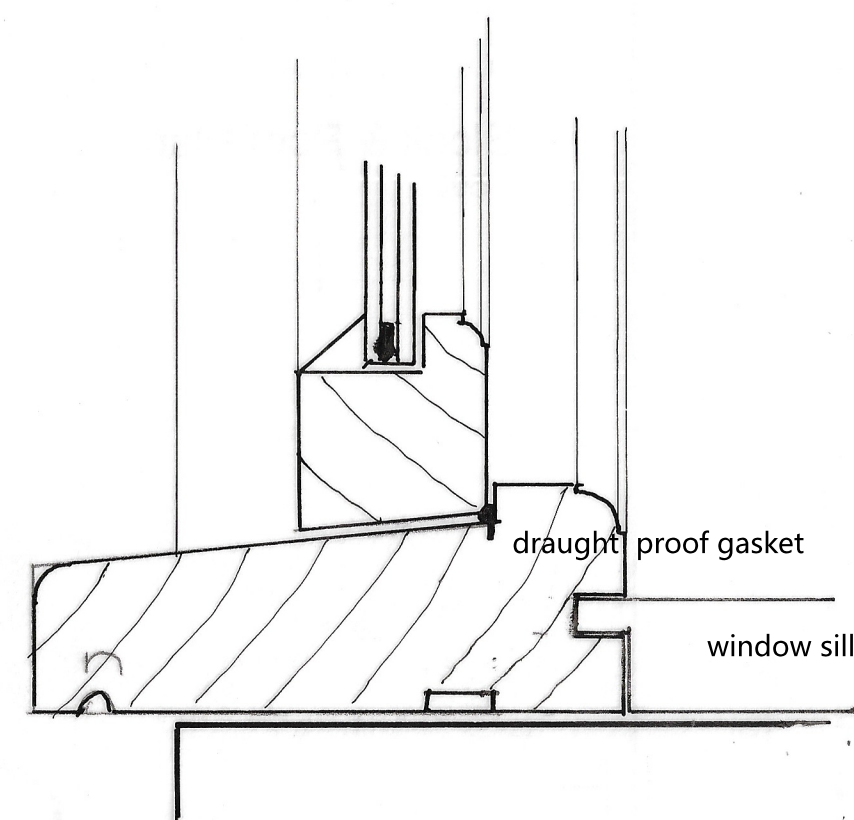


Sill Section

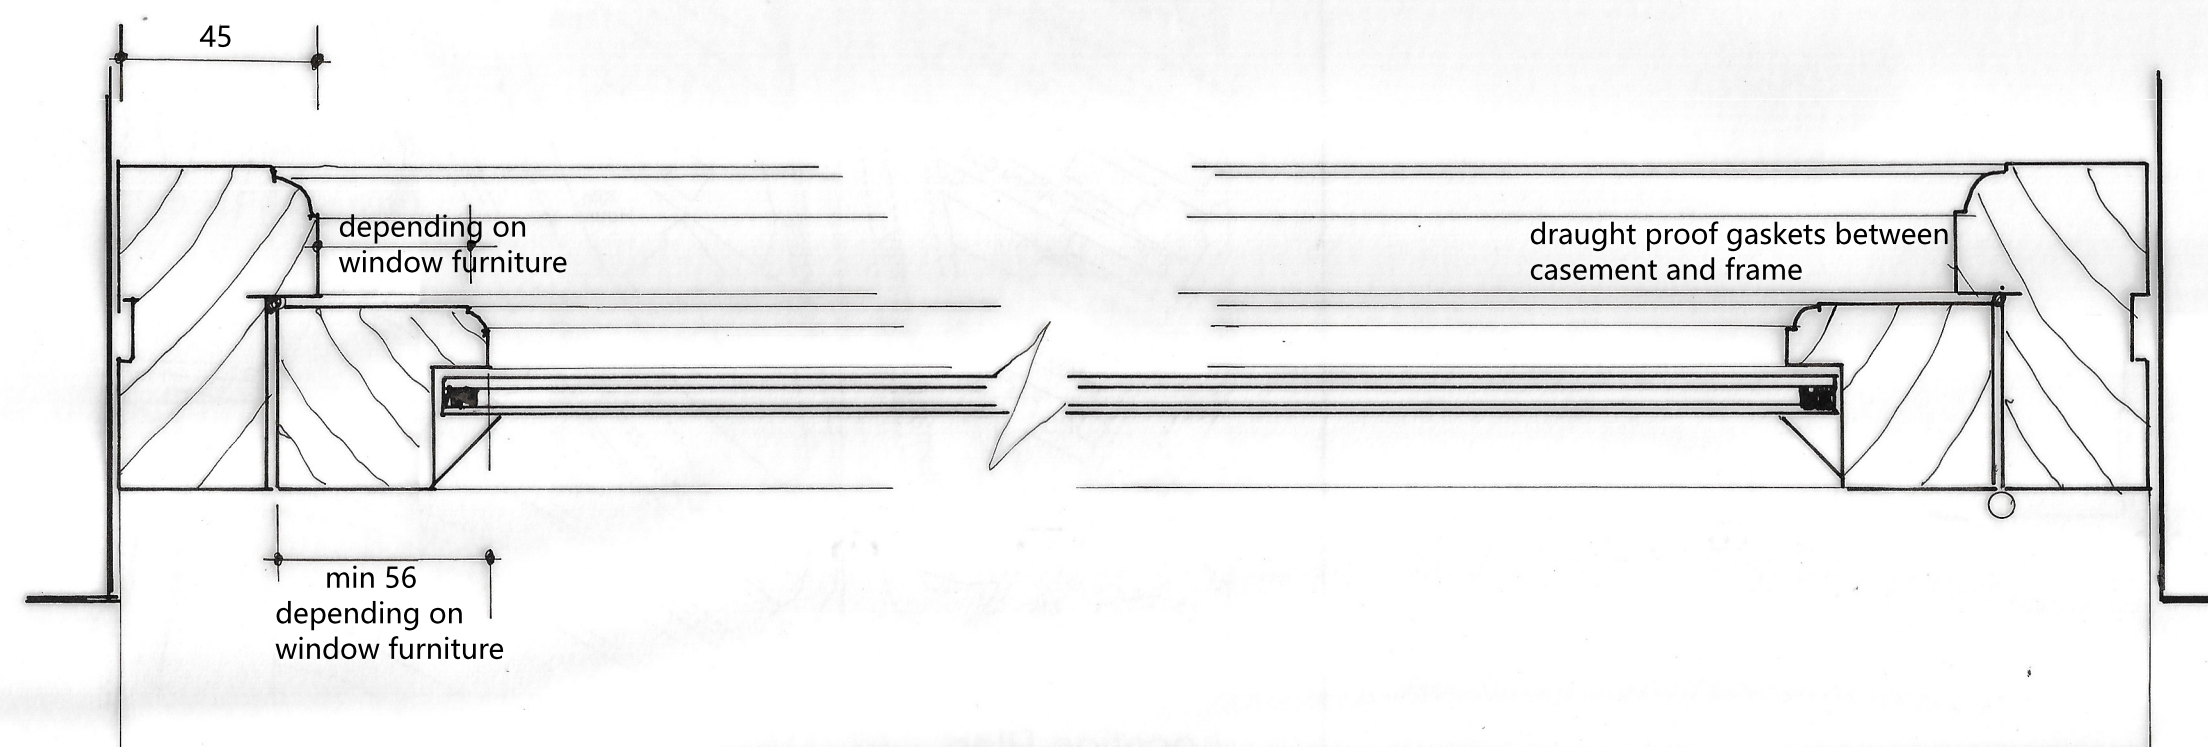



Plan Section for Window

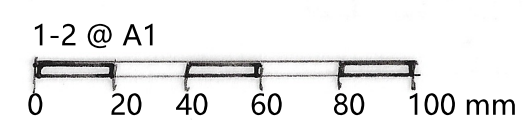

For overall opening sizes refer to Planning Plan

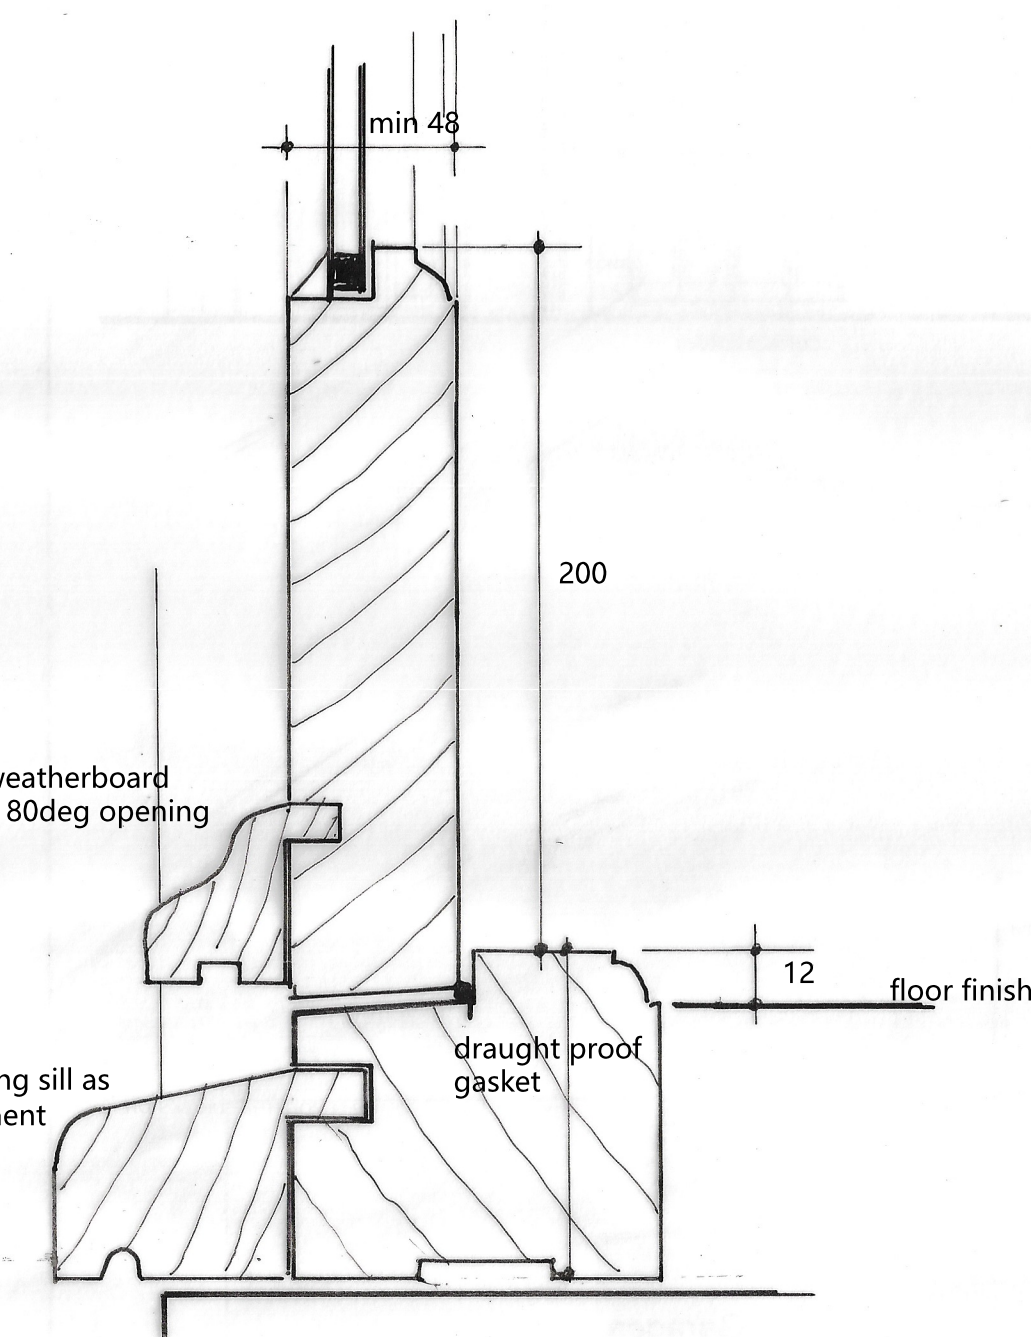

Sill Section

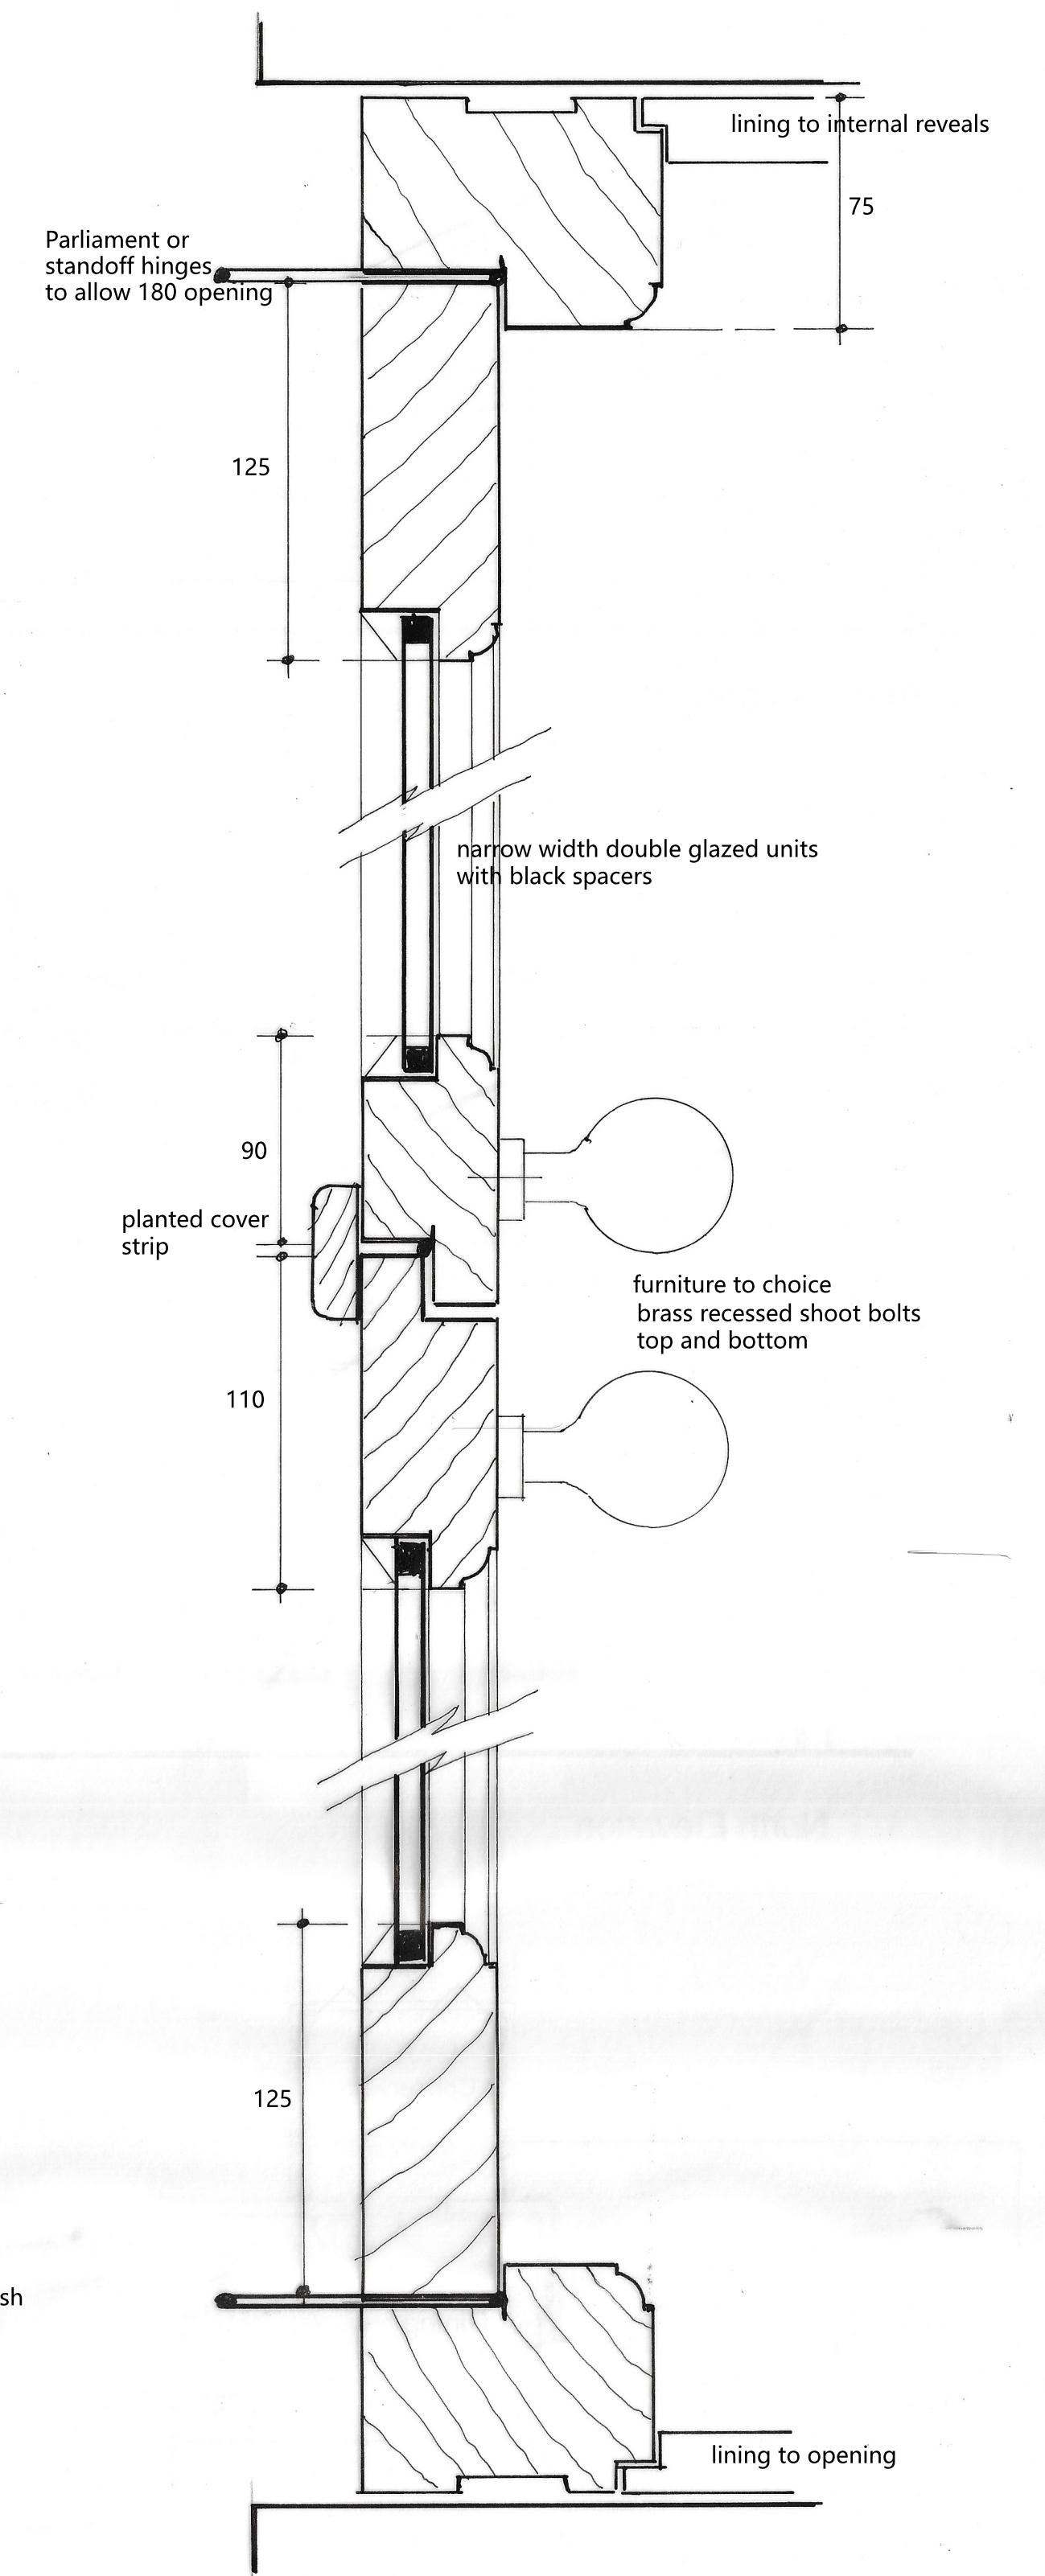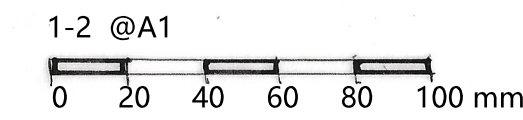

Plan Section for French Doors

Damen Associates Ltd
Architectural Services
Kingsdown Studio
Back Drove
West Winterslow
Salisbury, Wilts SP5 1SX
Tel: 01980 863191
E-mail: burrows.damen@btconnect.com

Joinery Details

Scale As Stated		Date	
Drwg. no. General	Rev.	This plan is the Surveyors COPYRIGHT	PN