

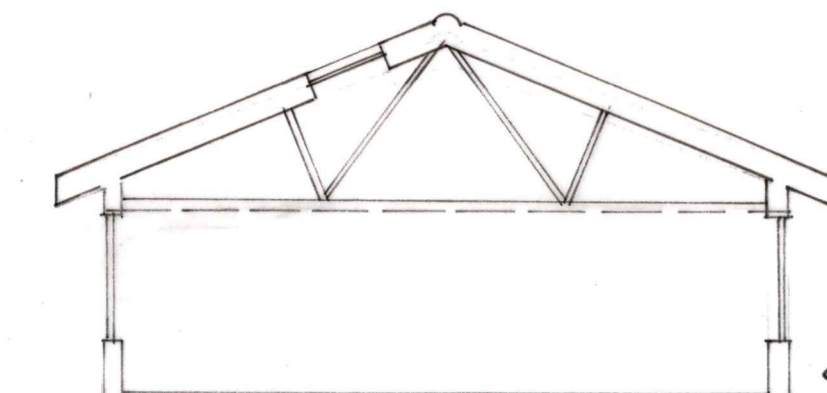




EXISTING PLAN

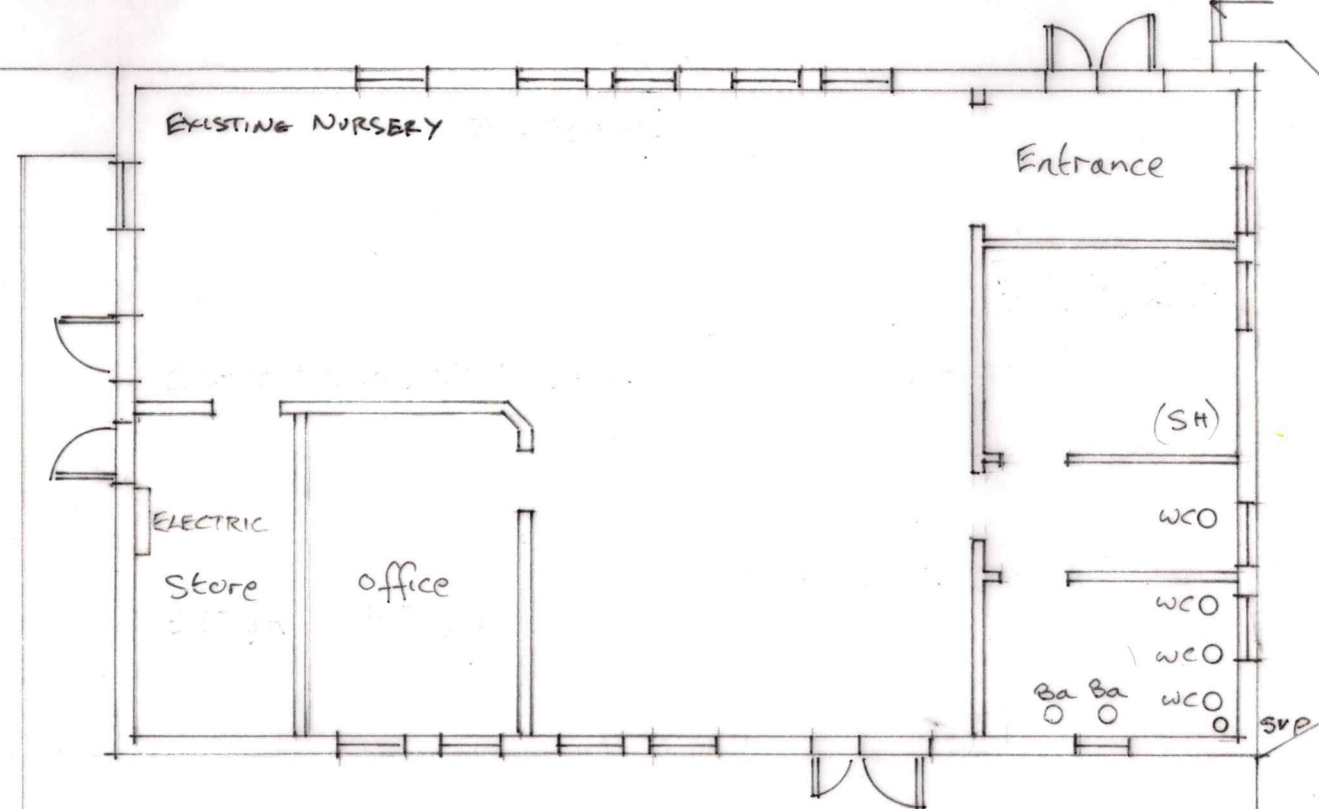

SECTION

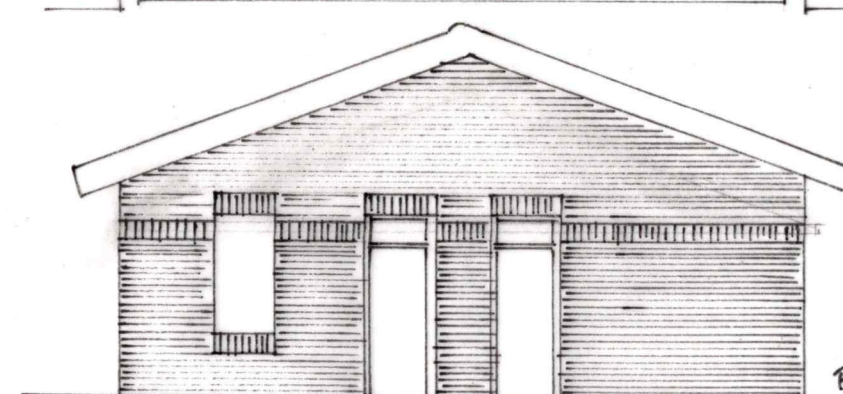

FLANK

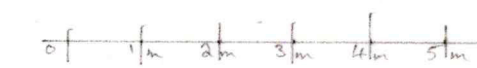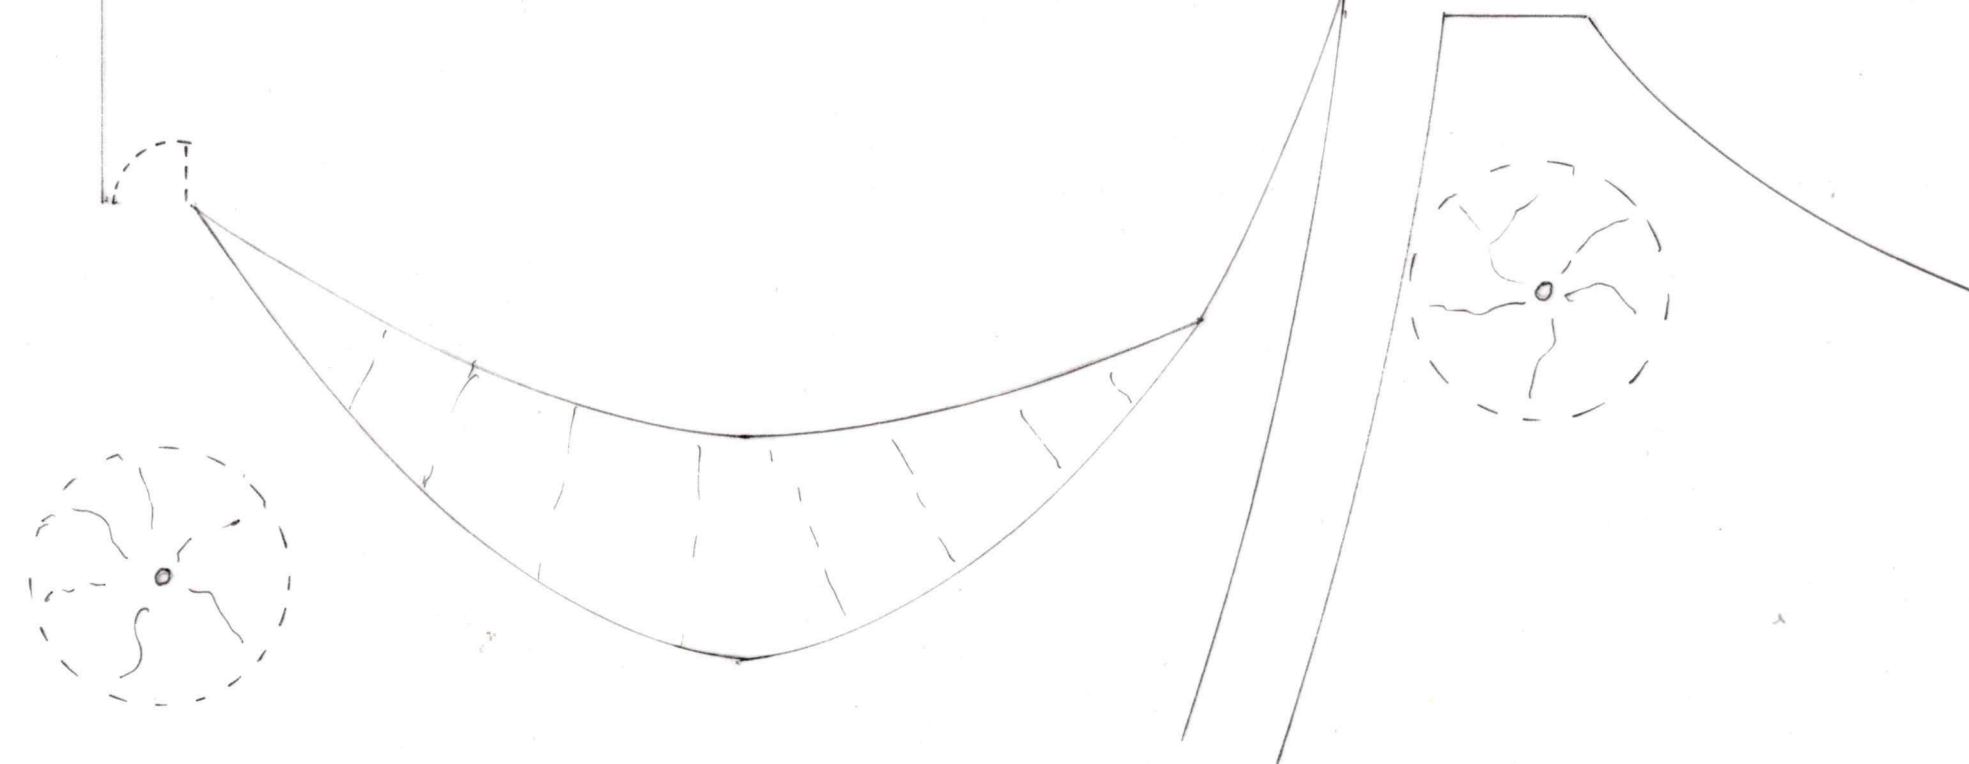

ADDRESS	MARLBOROUGH ST MARY'S NURSERY SN8 4BX
CLIENT	MARLBOROUGH ST MARY'S
DESCRIPTION	EXISTING NURSERY
DRWG No.	MSTM/AWT/02/SKETCH
SCALE	1:100 @ A3
DATE	DECEMBER 2025
DRAWN	ANGUS W TAYLOR BSC (HONS) MSC FRICS C BUILD E FCABE MAPM
SIGNED	[Redacted Signature]
CONTACT	[Redacted Contact Information] ANGUS W TAYLOR LTD - 12151827 RICS REGISTERED FIRM NO. 845138