




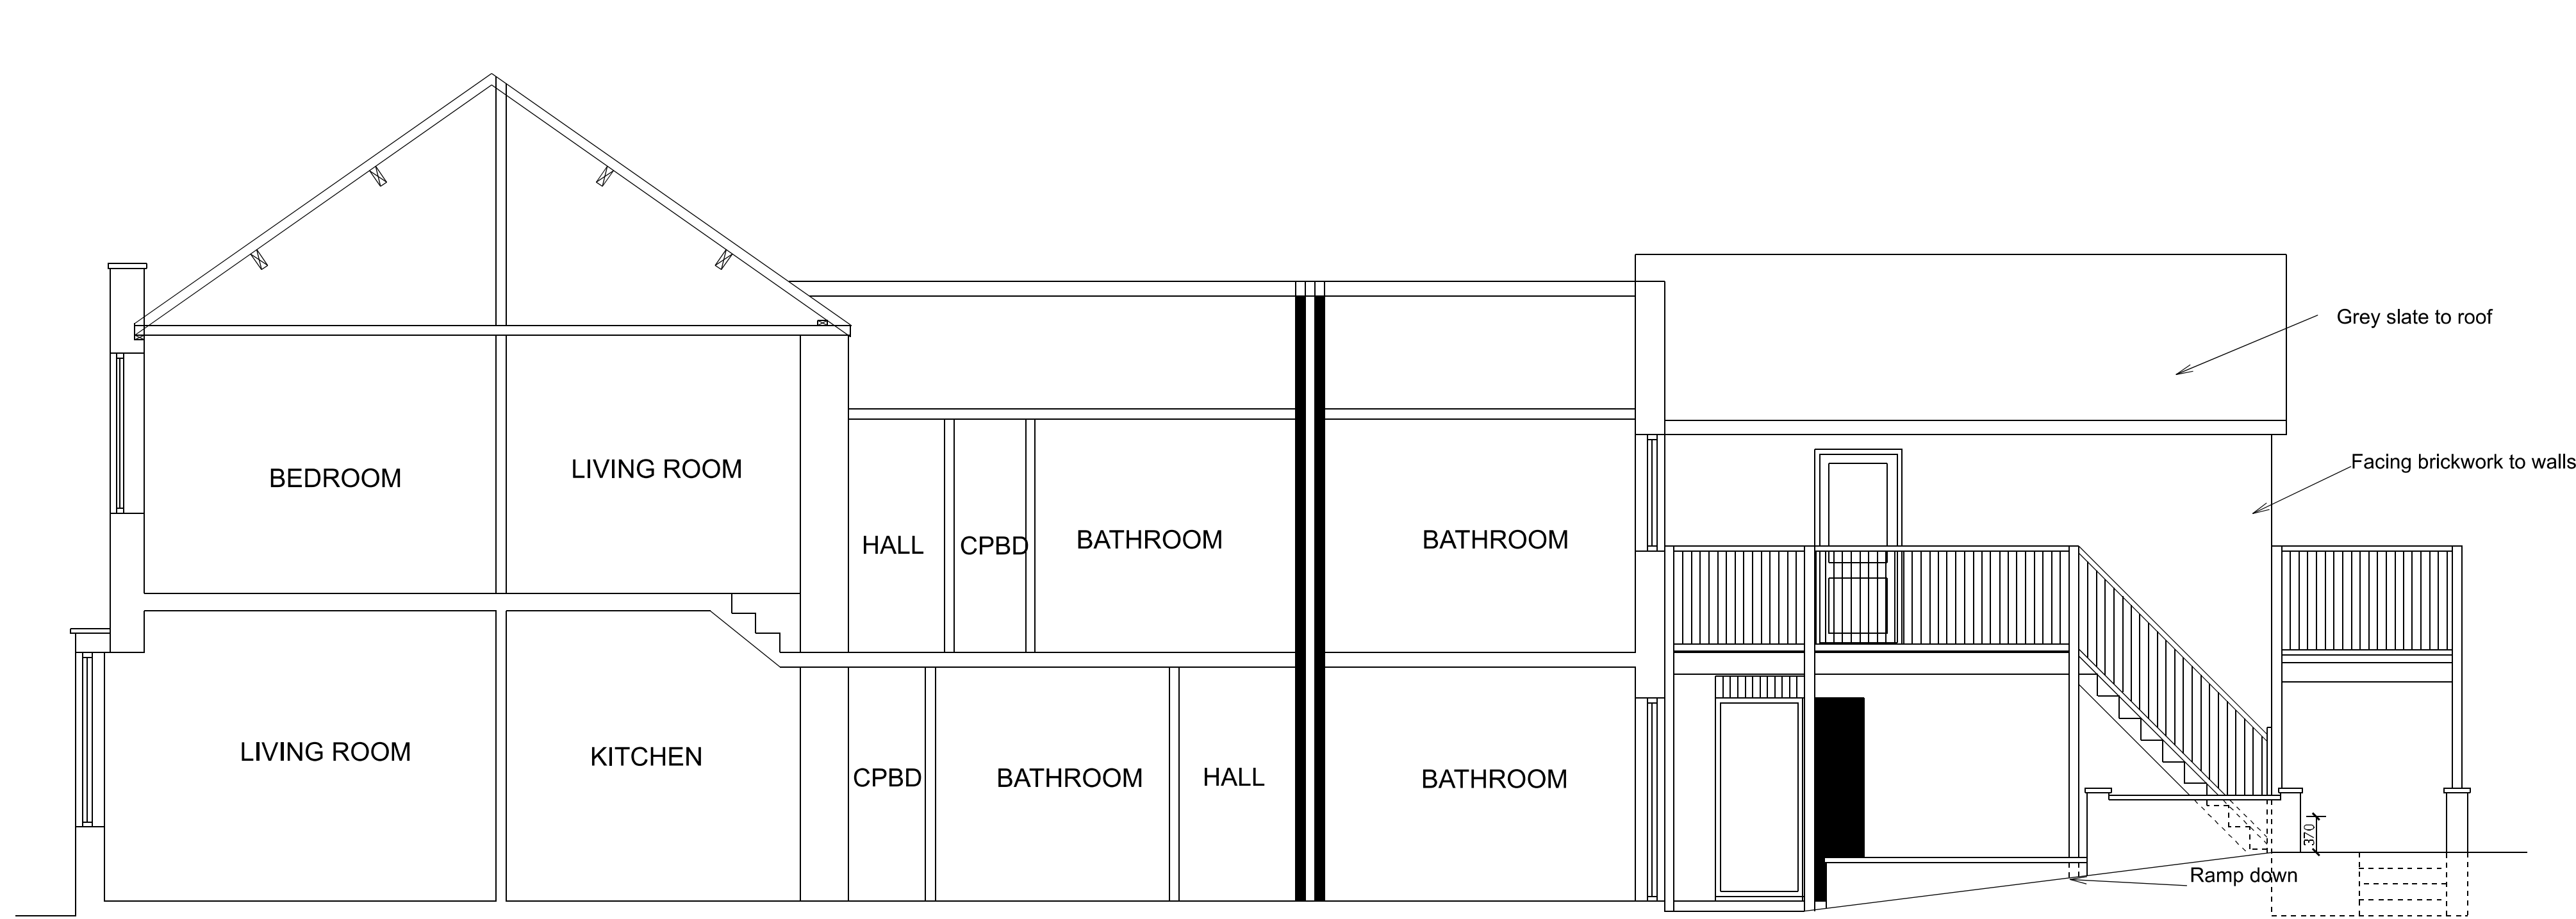


PROPOSED SECTION / SIDE ELEVATION

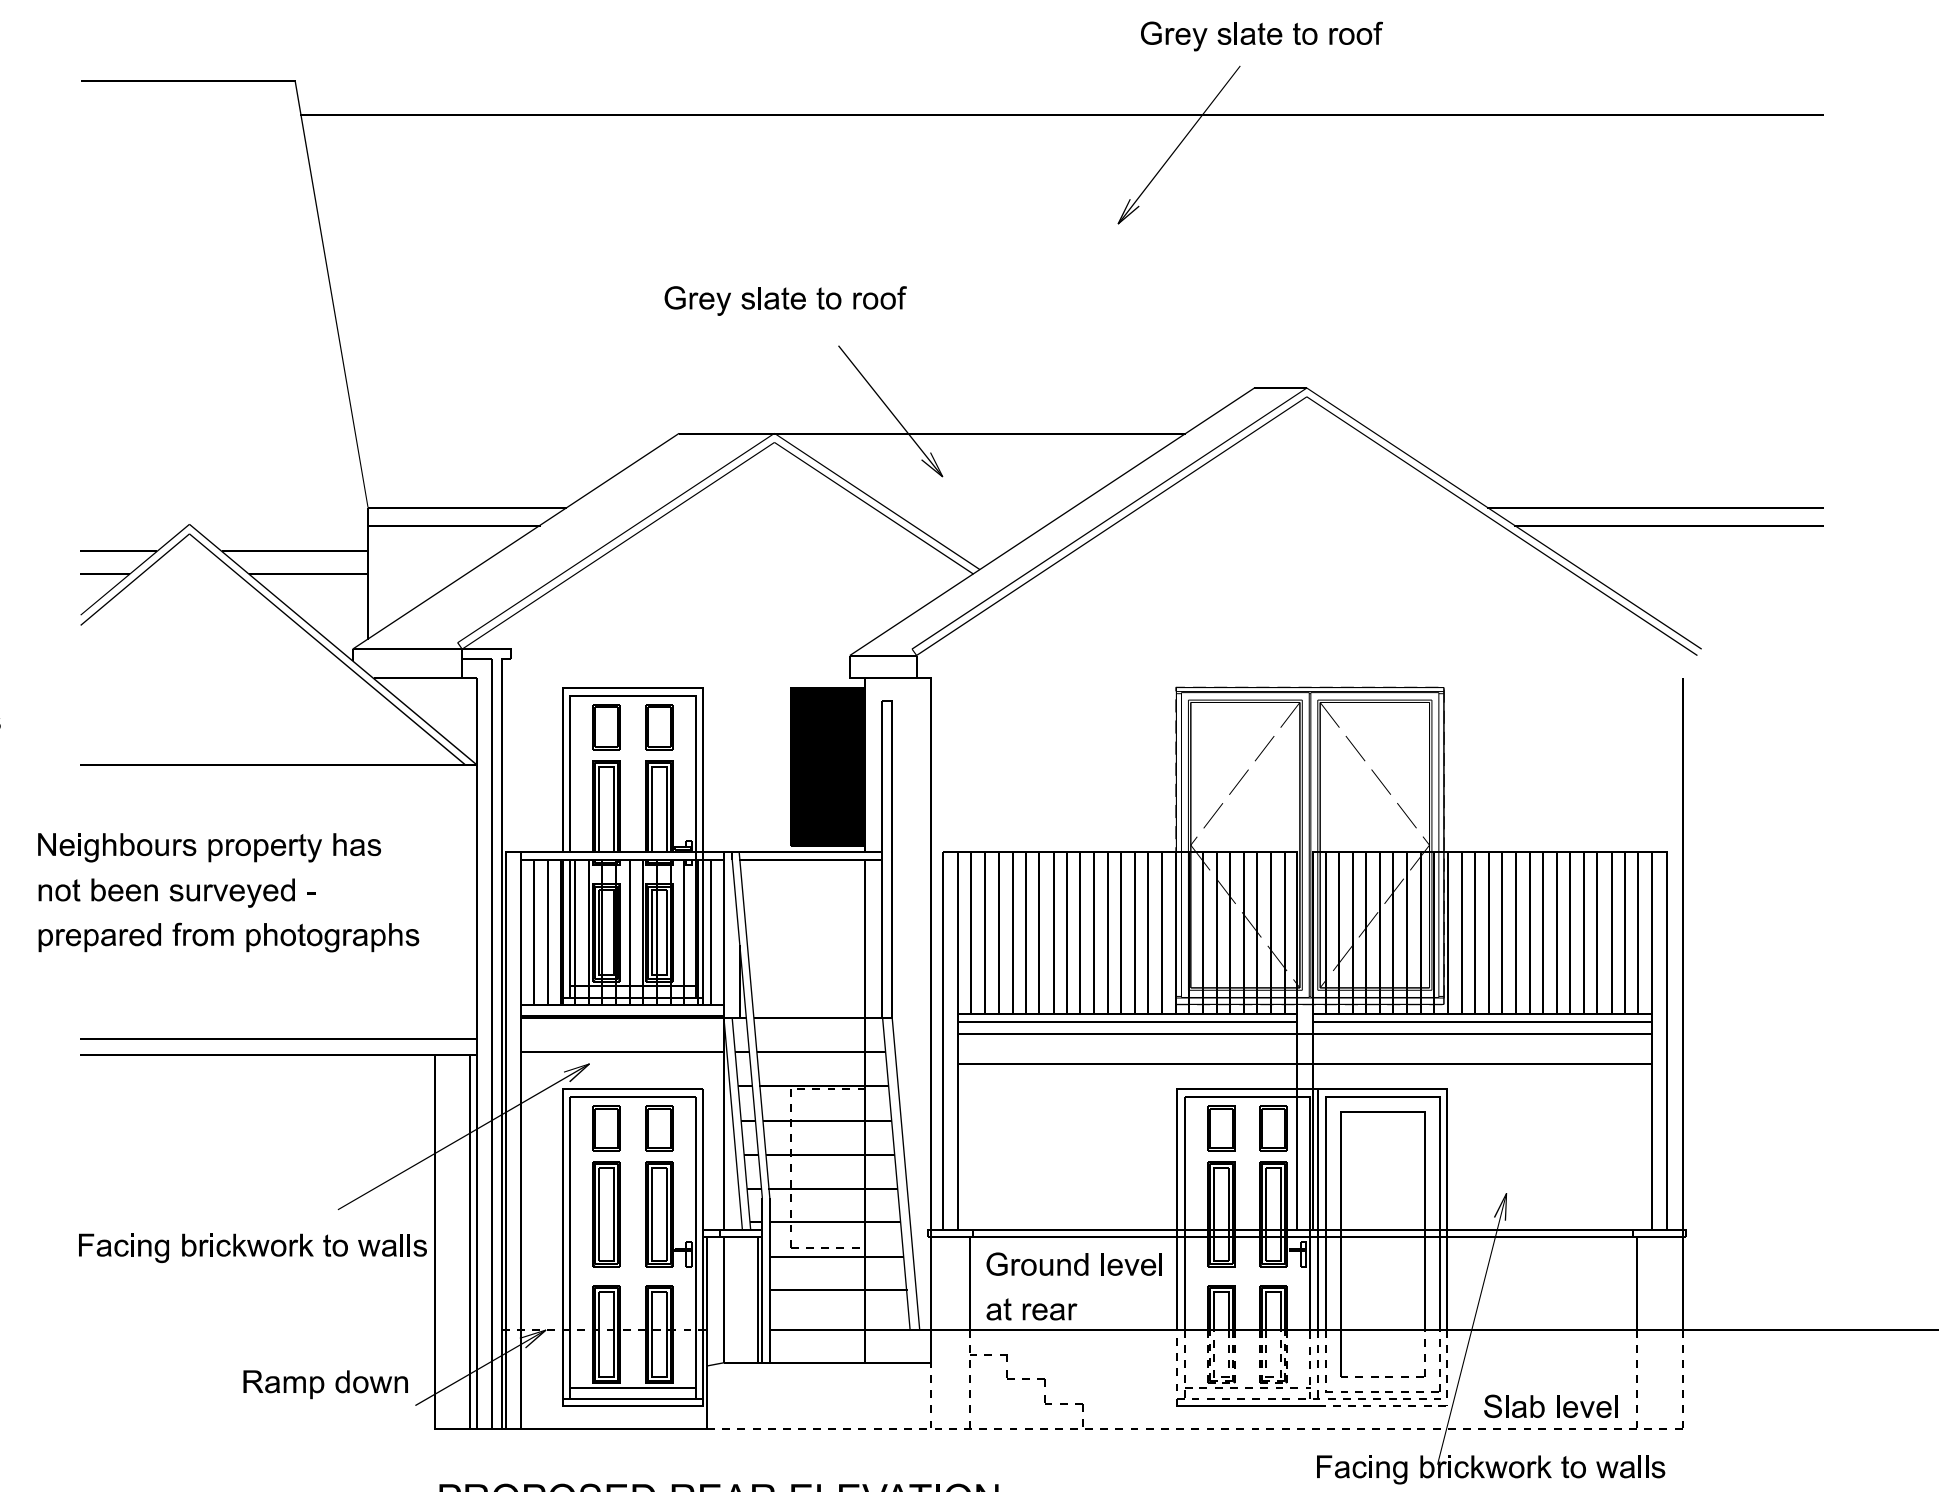

PROPOSED REAR ELEVATION

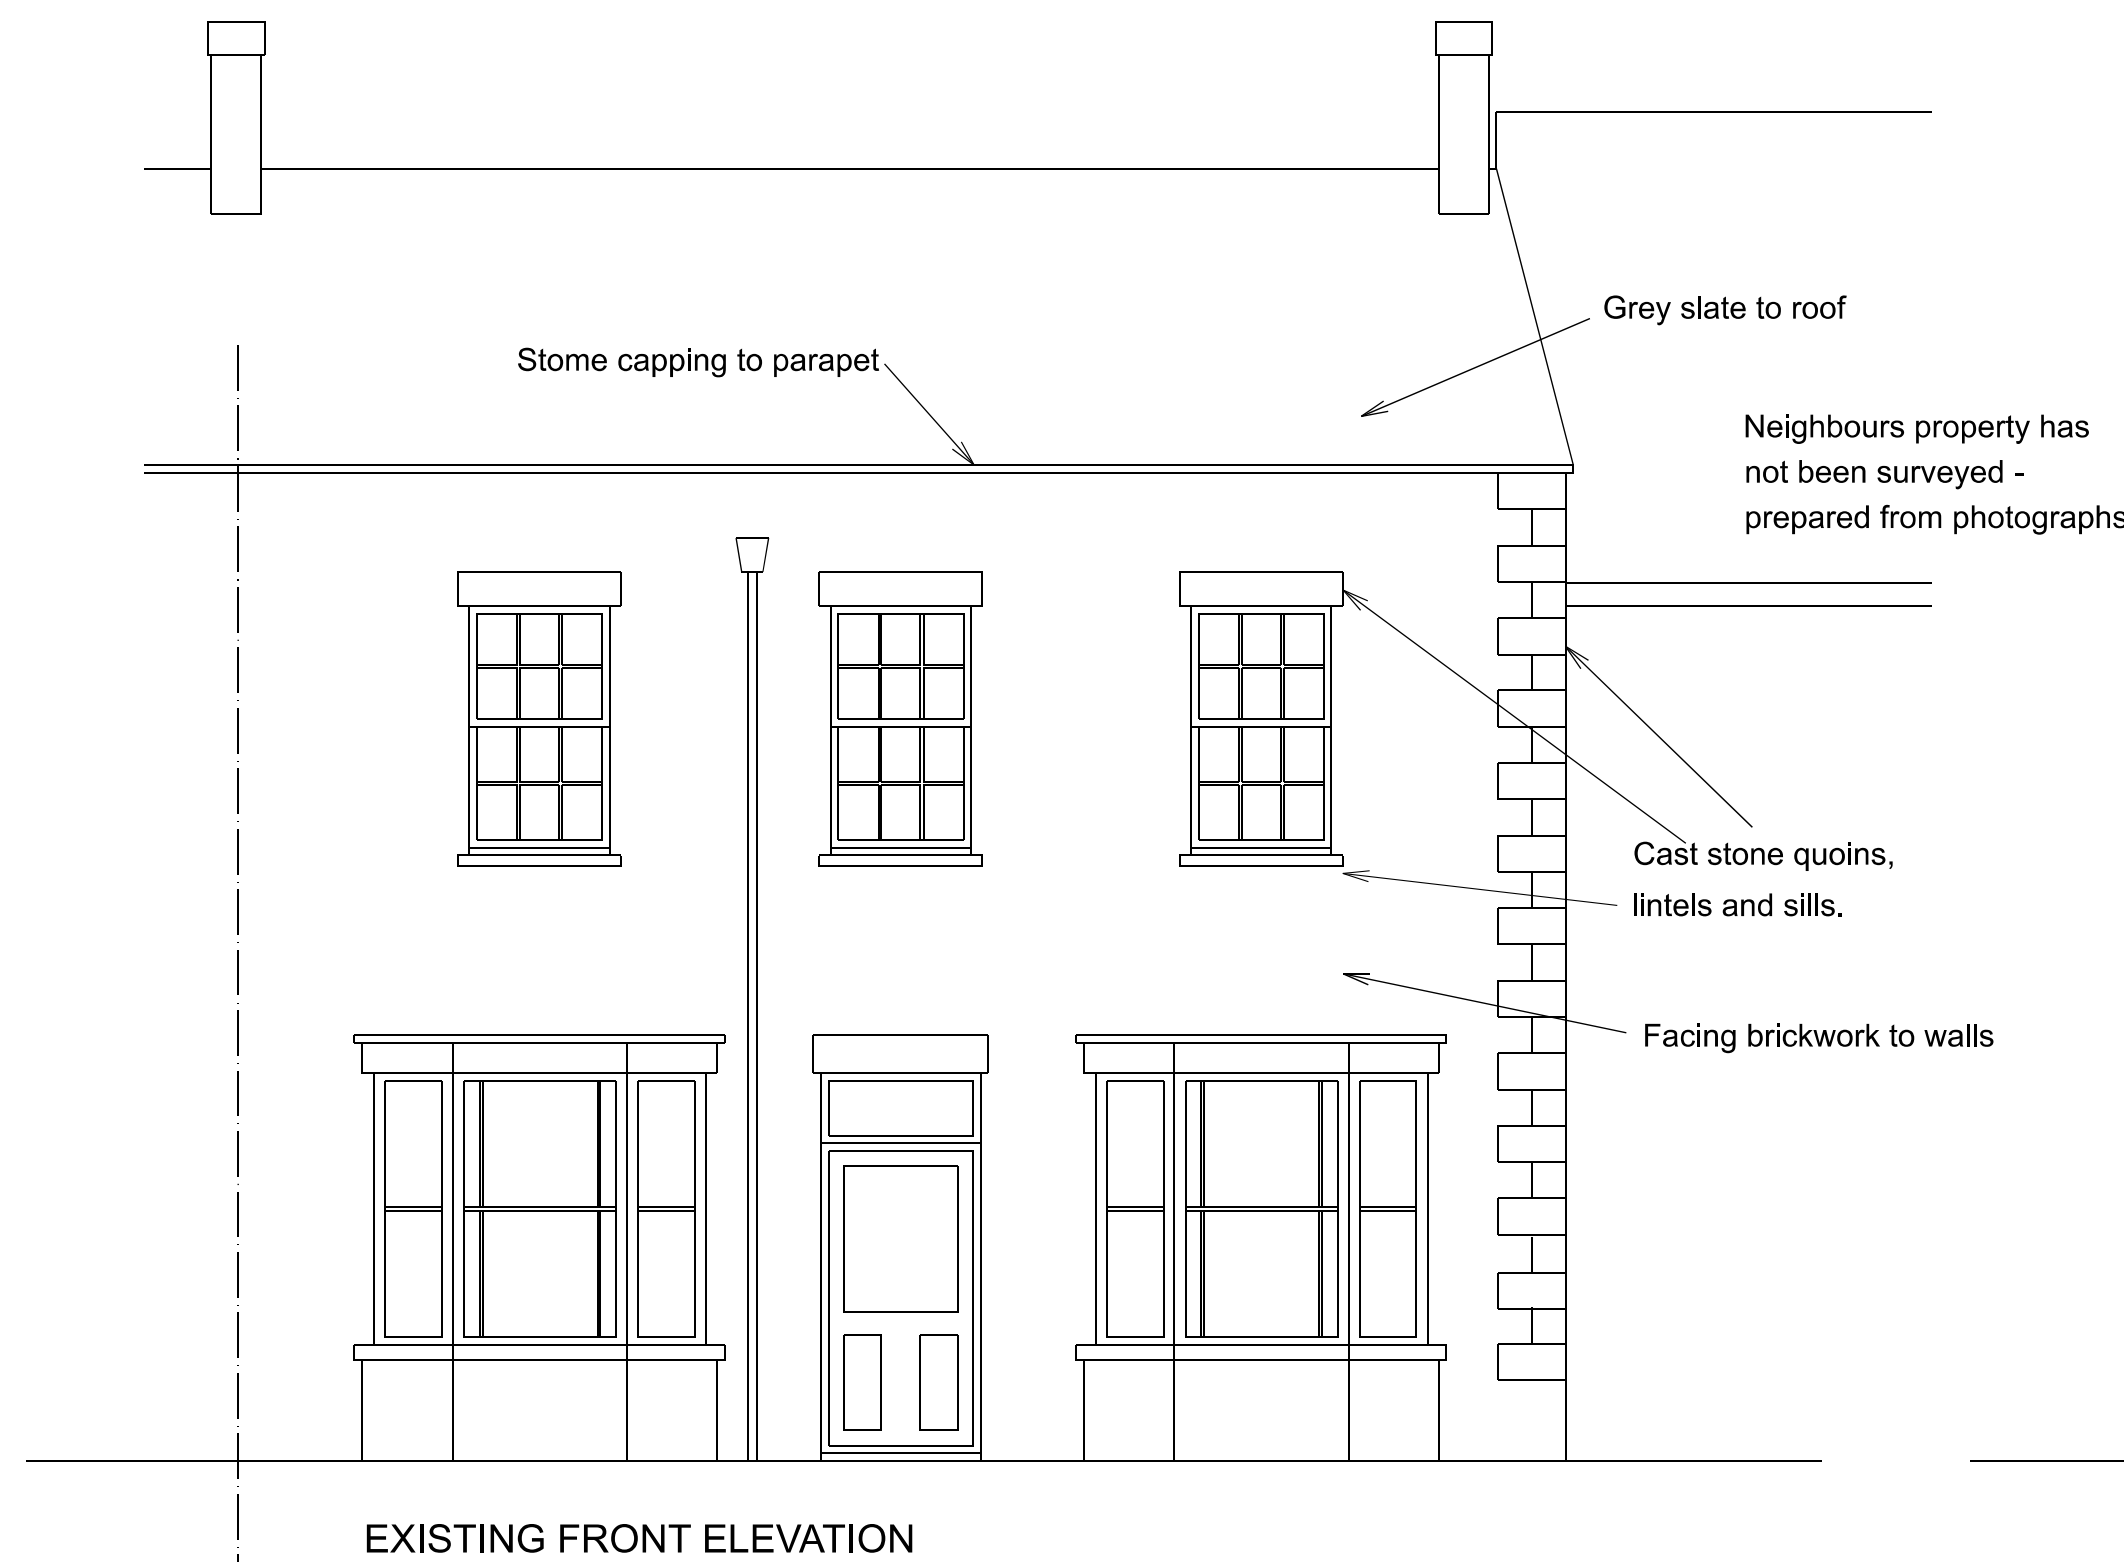

EXISTING FRONT ELEVATION

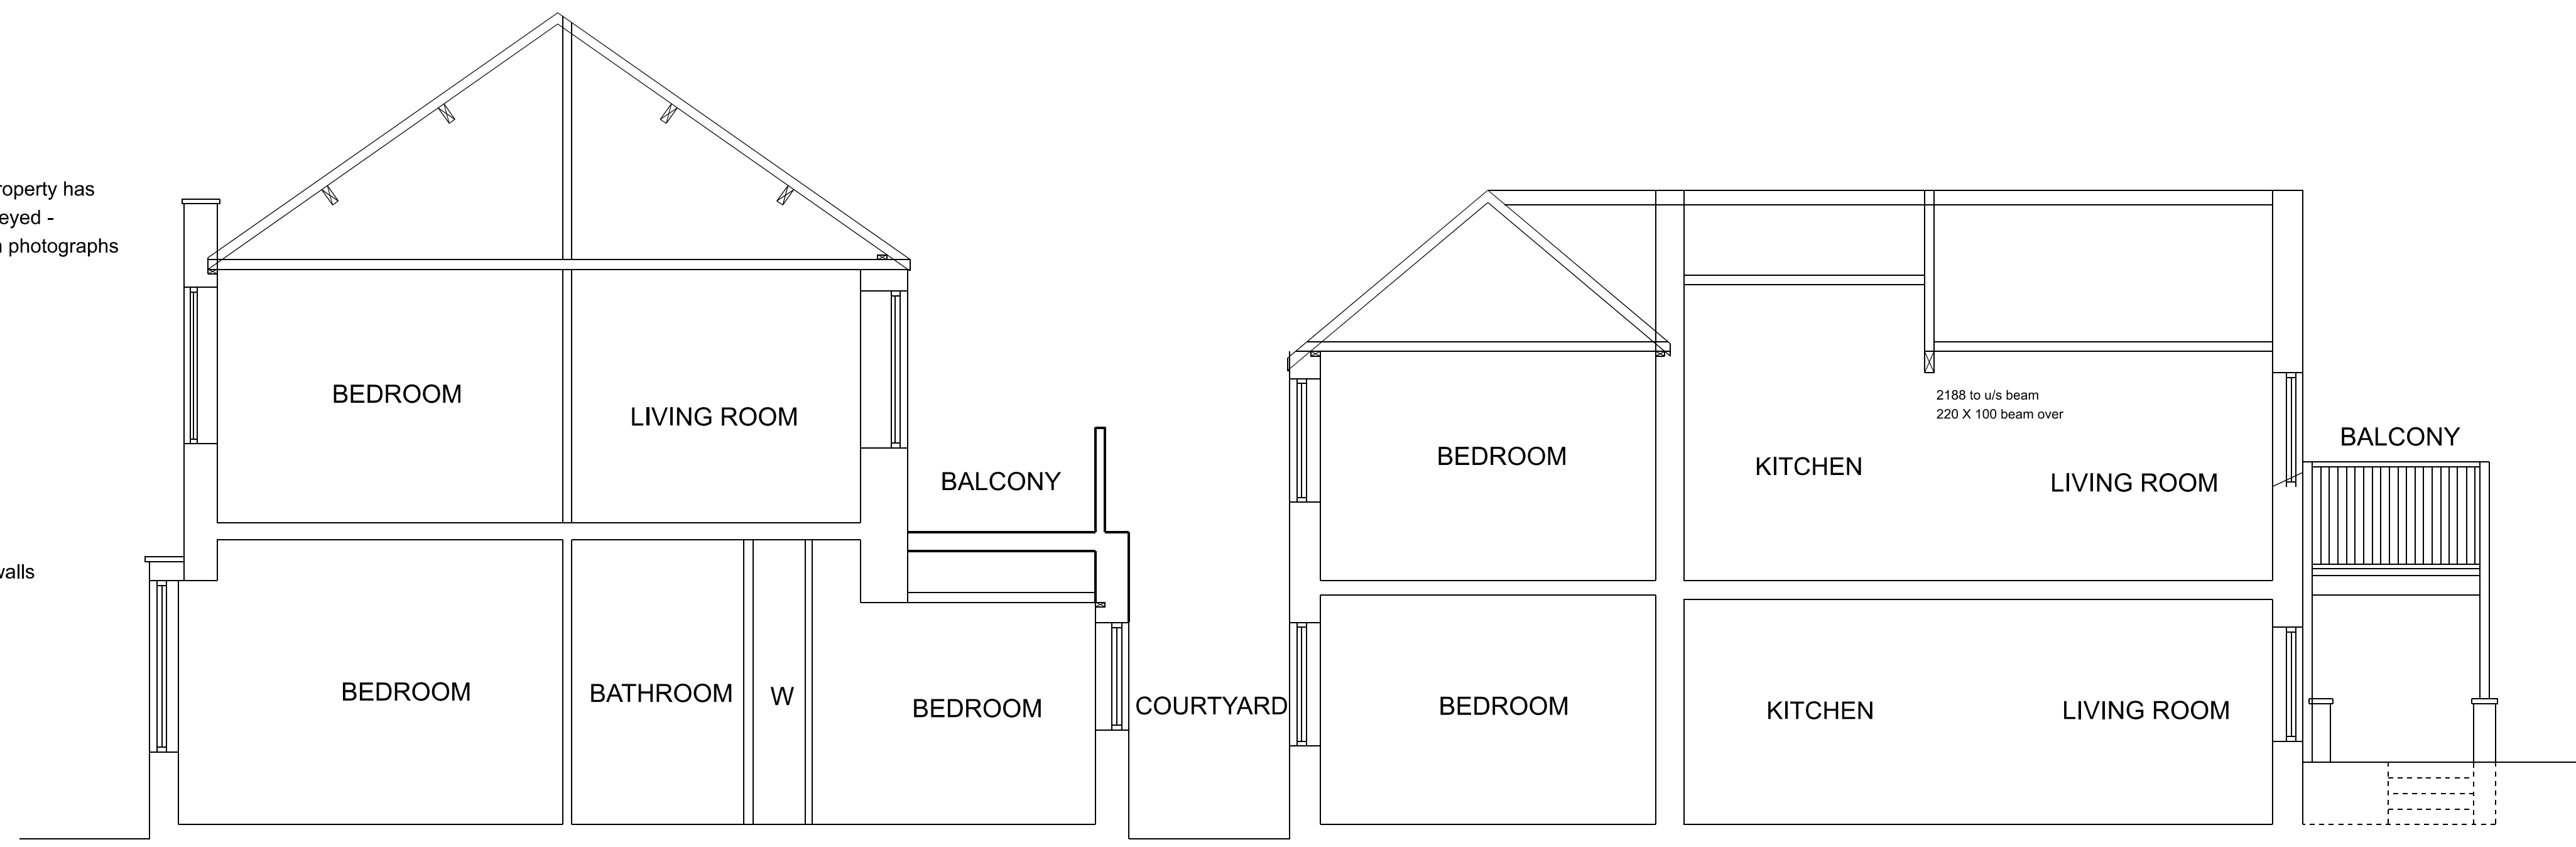

PROPOSED SECTION