


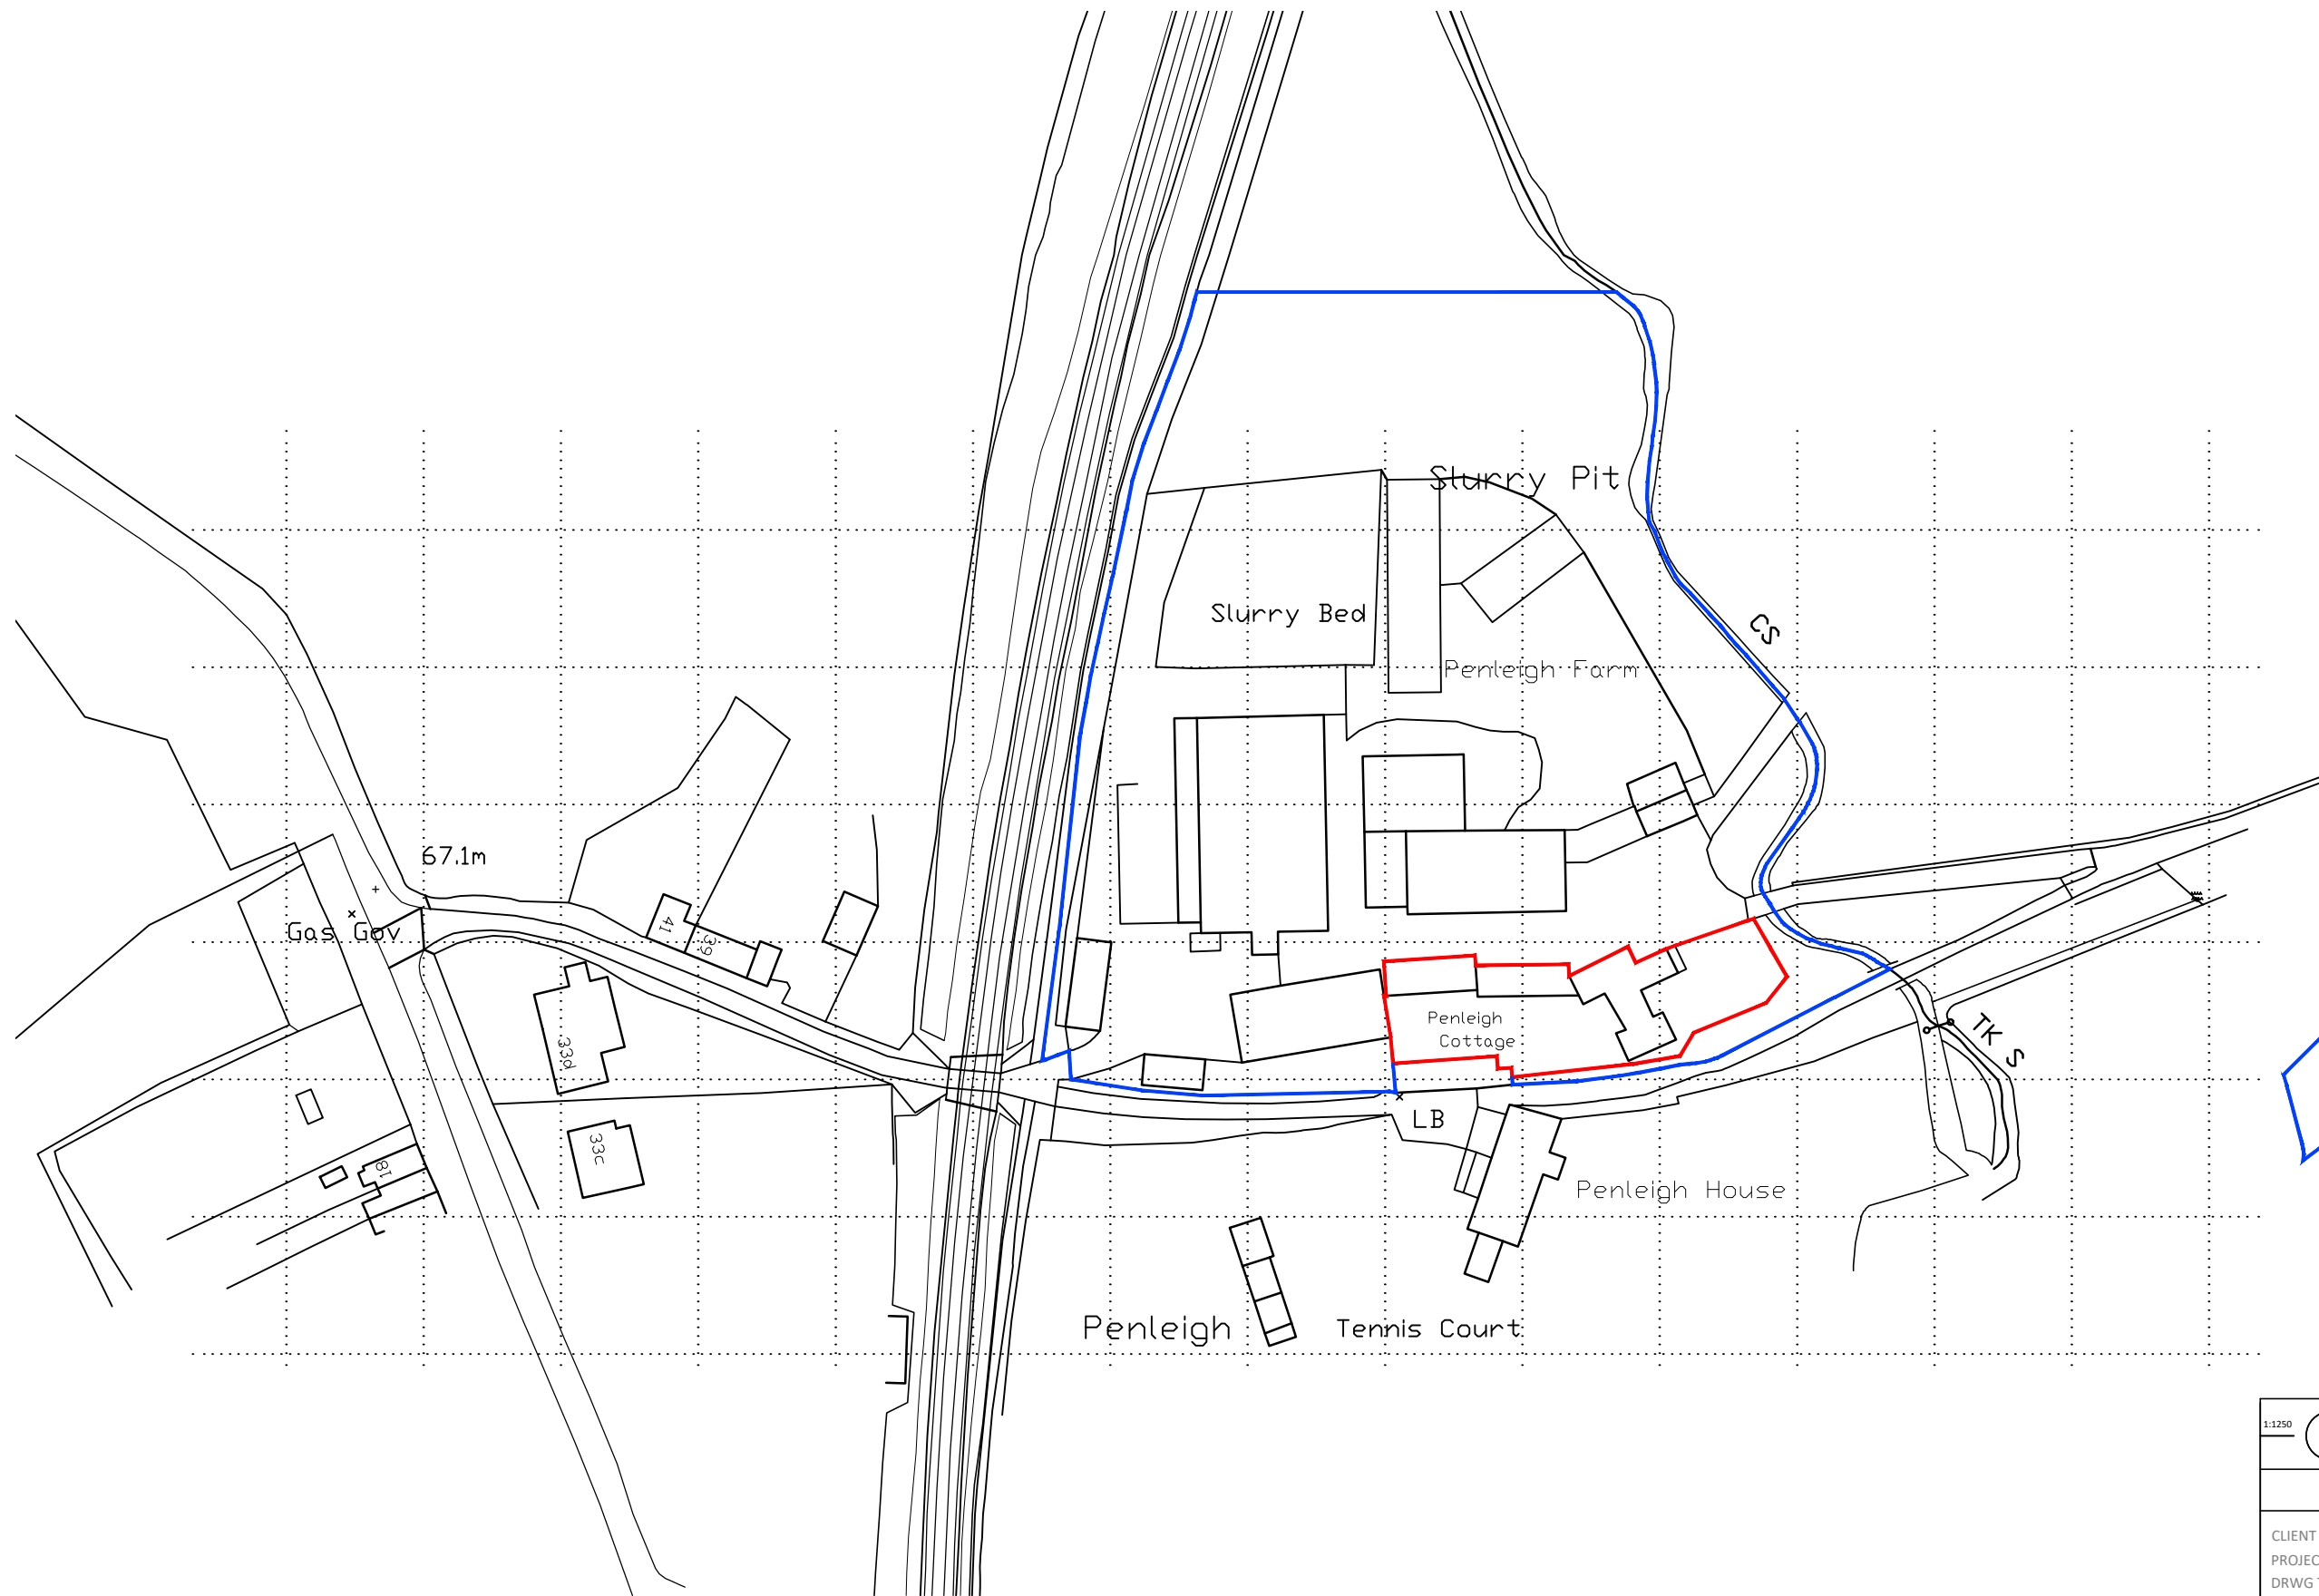

LOCATION PLAN - scale 1:1250

Existing Drawings - Penleigh Farmhouse

1:1250





ISSUED FOR PLANNING

CLIENT	Mr & Mrs Gorvett
PROJECT	Tabouri, South Stoke Road, Bath
DRWG TITLE	Location Plan
DRWG NO	A17 25 33 S01
DRAWN	NB
SCALE	1:1250 @ A3
DATE	04.11.25
CHK'D	NB

atelier 17 ltd

Atelier 17 Ltd, 28 Southleigh, Bradford On Avon, BA15 2EQ

 info@atelier17.co.uk  www.atelier17.co.uk

This drawing is copyright. Only figured dimensions to be used.

Contractors to check all dimensions before proceeding