


ROOF PLAN & ELEVATIONS

ADDRESS	MARLBOROUGH ST MARY'S NURSERY SN8 4BX
CLIENT	MARLBOROUGH ST MARY'S
DESCRIPTION	ROOF AND ELEVATIONS
DRWG NO.	MSTM/AWT/05/SKETCH
SCALE	1:100 @ A3
DATE	DECEMBER 2025
DRAWN	ANGUS W TAYLOR BSC (HONS) MSC FRICS C BUILD E FCABE MAPM
SIGNED	
CONTACT	ANGUS W TAYLOR LTD - 12151827 RICS REGISTERED FIRM NO. 845138

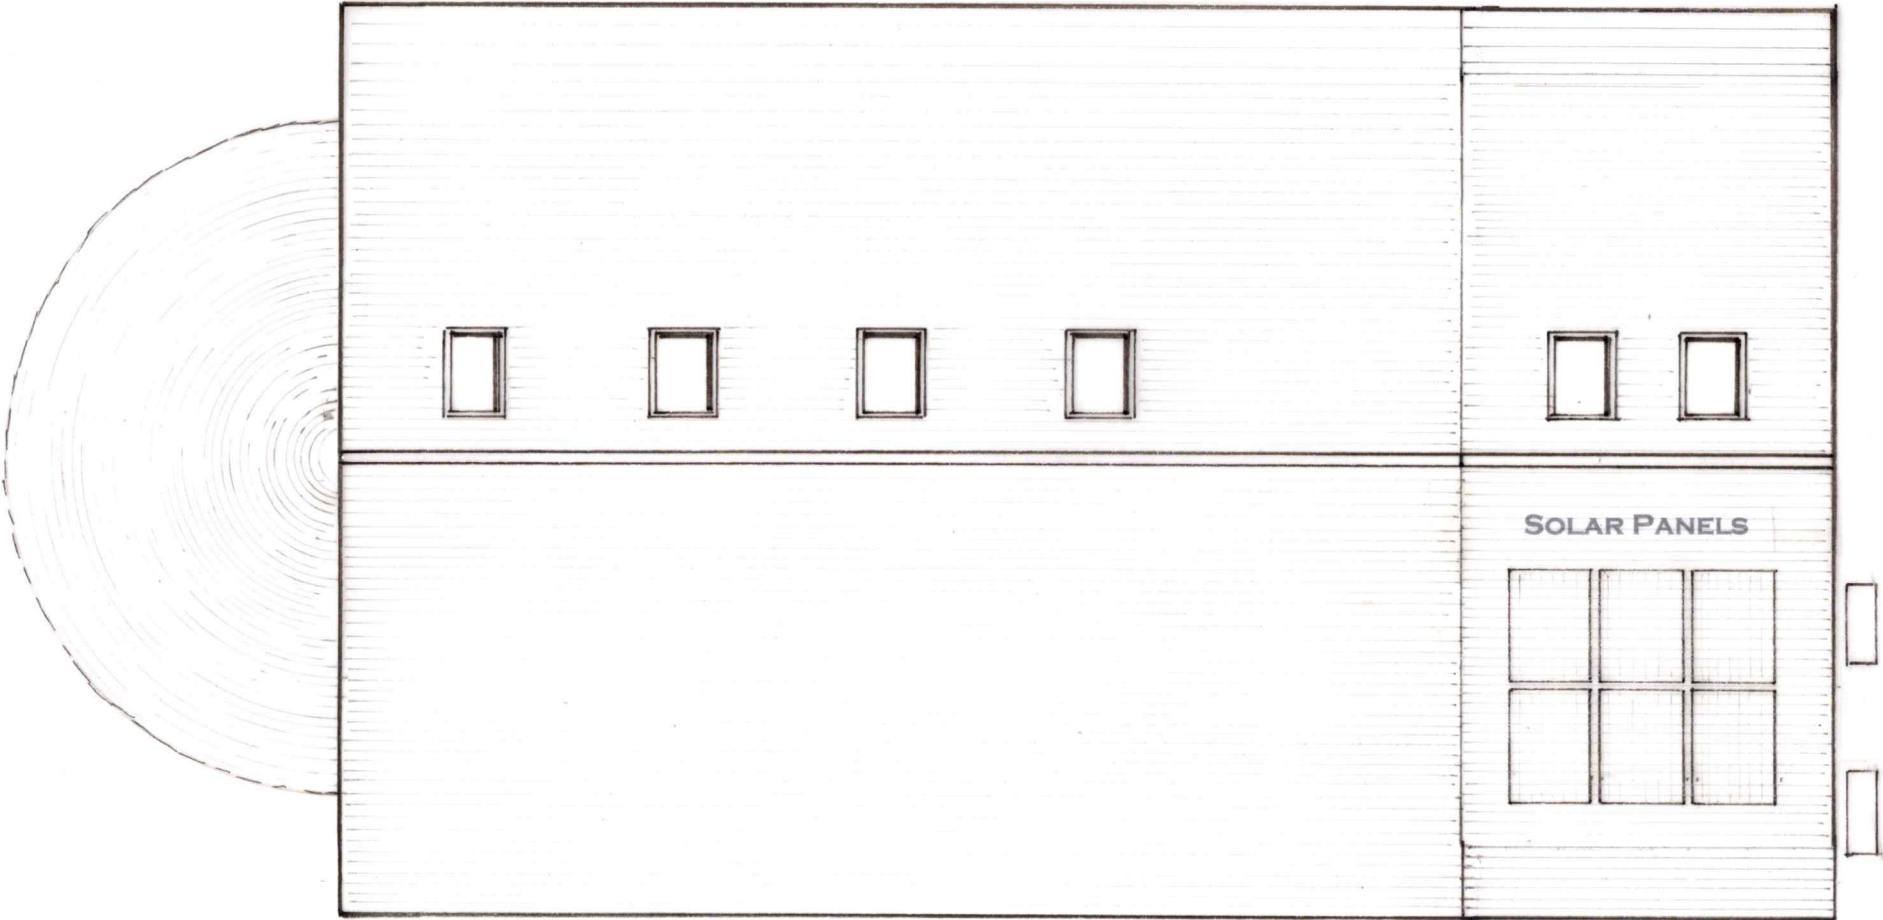

SOUTH ELEVATION



NORTH ELEVATION

ENTRANCE

