

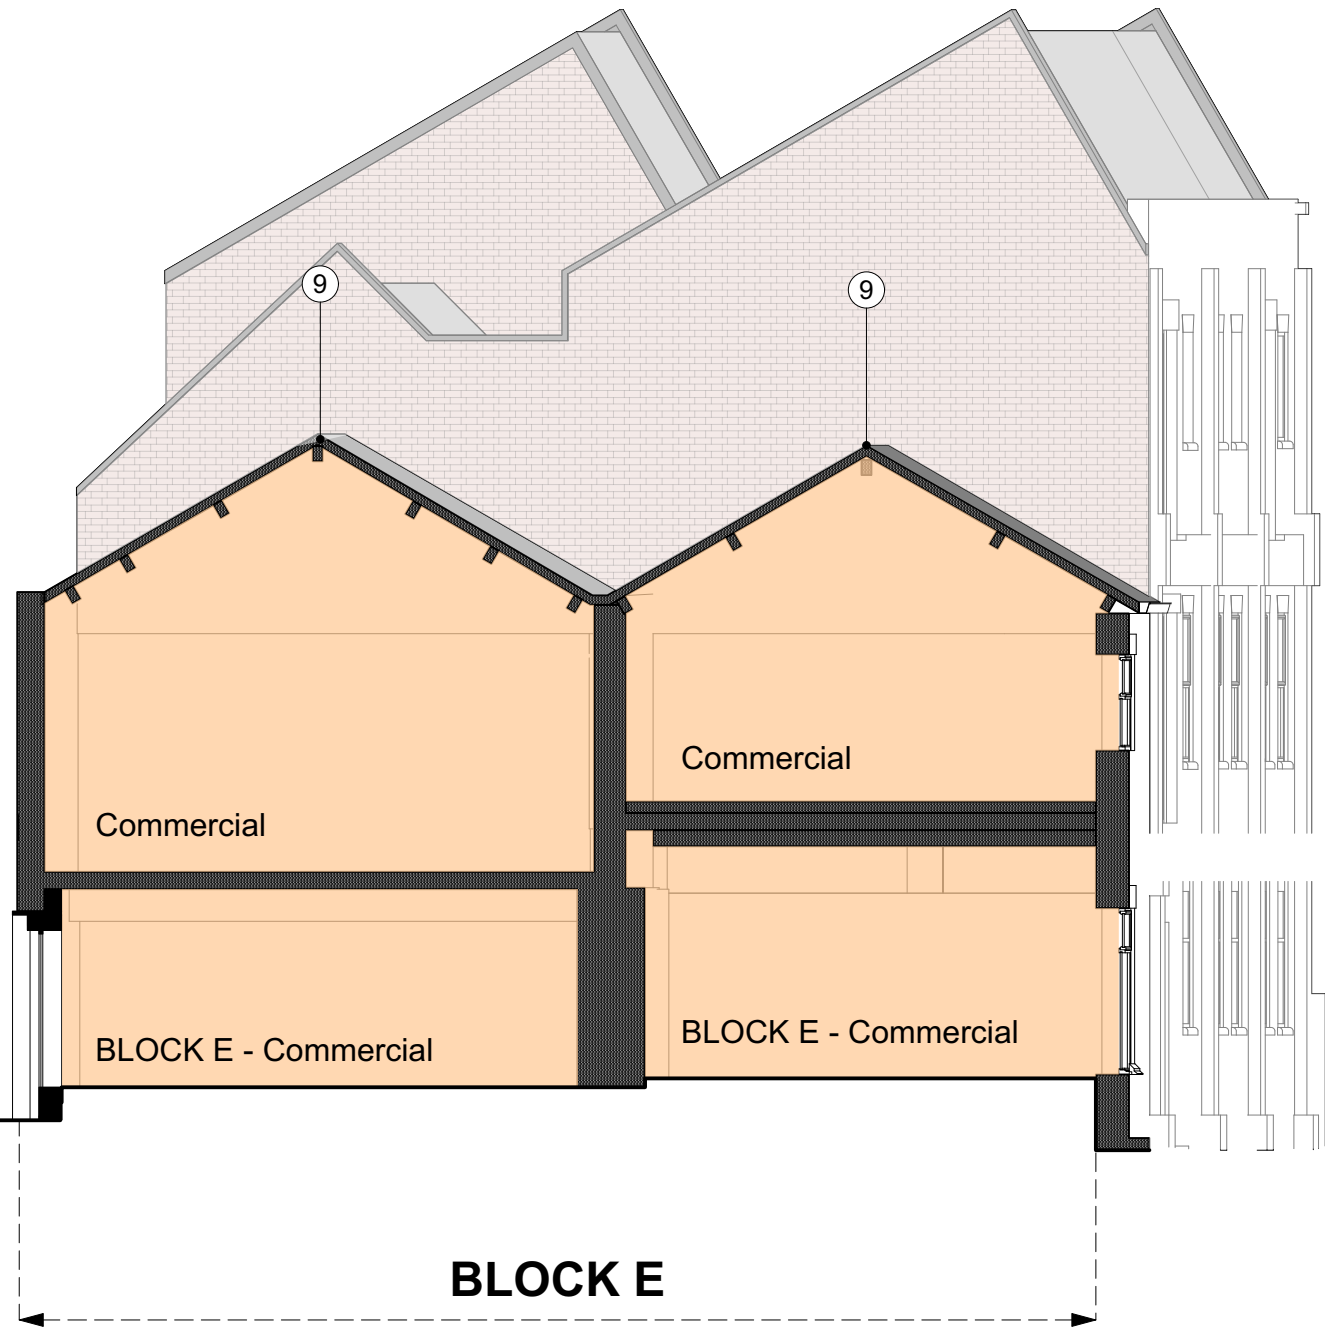


1. Existing glazing frames to be refurbished and resprayed under Permitted Development Rights
2. New full-height metal-framed double-glazed doors
3. Infill existing window opening matching surrounding finishes
4. Redecorate external brickwork and fascias. Ground level plinth. Under Permitted Development Rights
5. PPC metal fascia panels - white under Permitted Development Rights
6. New rainwater goods - galvanised metal (as part of site maintenance)
7. Existing steelwork to be redecorated - white under Permitted Development Rights
8. Perimeter guardrails to be refurbished and redecorated - black under Permitted Development Rights
9. New roof finishes with profile to match existing - black / dark grey
10. Fascias and soffits to be redecorated - black / dark grey under Permitted Development Rights
11. PPC metal panels fixed to structure behind black (to be approved under separate advertisement application)
12. Replace existing rooflights and introduce new rooflights - black / dark grey
13. New glazed shopfront, incorporating metal-framed full-height double glazed doors with full-height glazed side panels - black.
14. Metal signage panels - black. (to be approved under separate advertisement application)
15. Flag signage to designated elevation locations (to be approved under separate advertisement application)
16. Solar photovoltaic (PV) panels to roof slope. Design Intent to comply with with Permitted Development Rights. Specification of PVs to come later.
17. Fluted metal architectural features - black.
18. Metal framed glazing - black
19. Repainted Metal shutters to existing opening black under Permitted Development Rights
20. Reroute drainage internally where required as part of site maintenance
21. Adapt existing rainwater drainage - black as part of site maintenance
22. New windows in new structural openings to the building facade - black.
23. PPC metal mesh and frame screening to conceal MEP plant platforms Black
24. Perforated metal feature with backlighting - bronze
25. Steelwork archway feature fixed to existing brick piers - black.
26. Redecorate brickwork to match existing dark blue under Permitted Development Rights
27. New external lighting to replace all existing lighting with cabling routed internally - black. Subject to specification review.
28. New roof finishes with profile to match existing black / dark grey under Permitted Development Rights
29. Remove redundant external services and make good or encase retained services in new PPC metal boxes as part of site maintenance
30. New key clamp handrail system - galvanised under Permitted Development Rights
31. Metal double doors to residential bin storage black.
32. Existing steel work to former block D Atrium to be redecorated black under Permitted Development Rights
33. New facade to match existing brickwork where demolition of Block G and D Atrium exposes internal elevations.
- For external landscape elements please refer to Landscape Architect drawings.

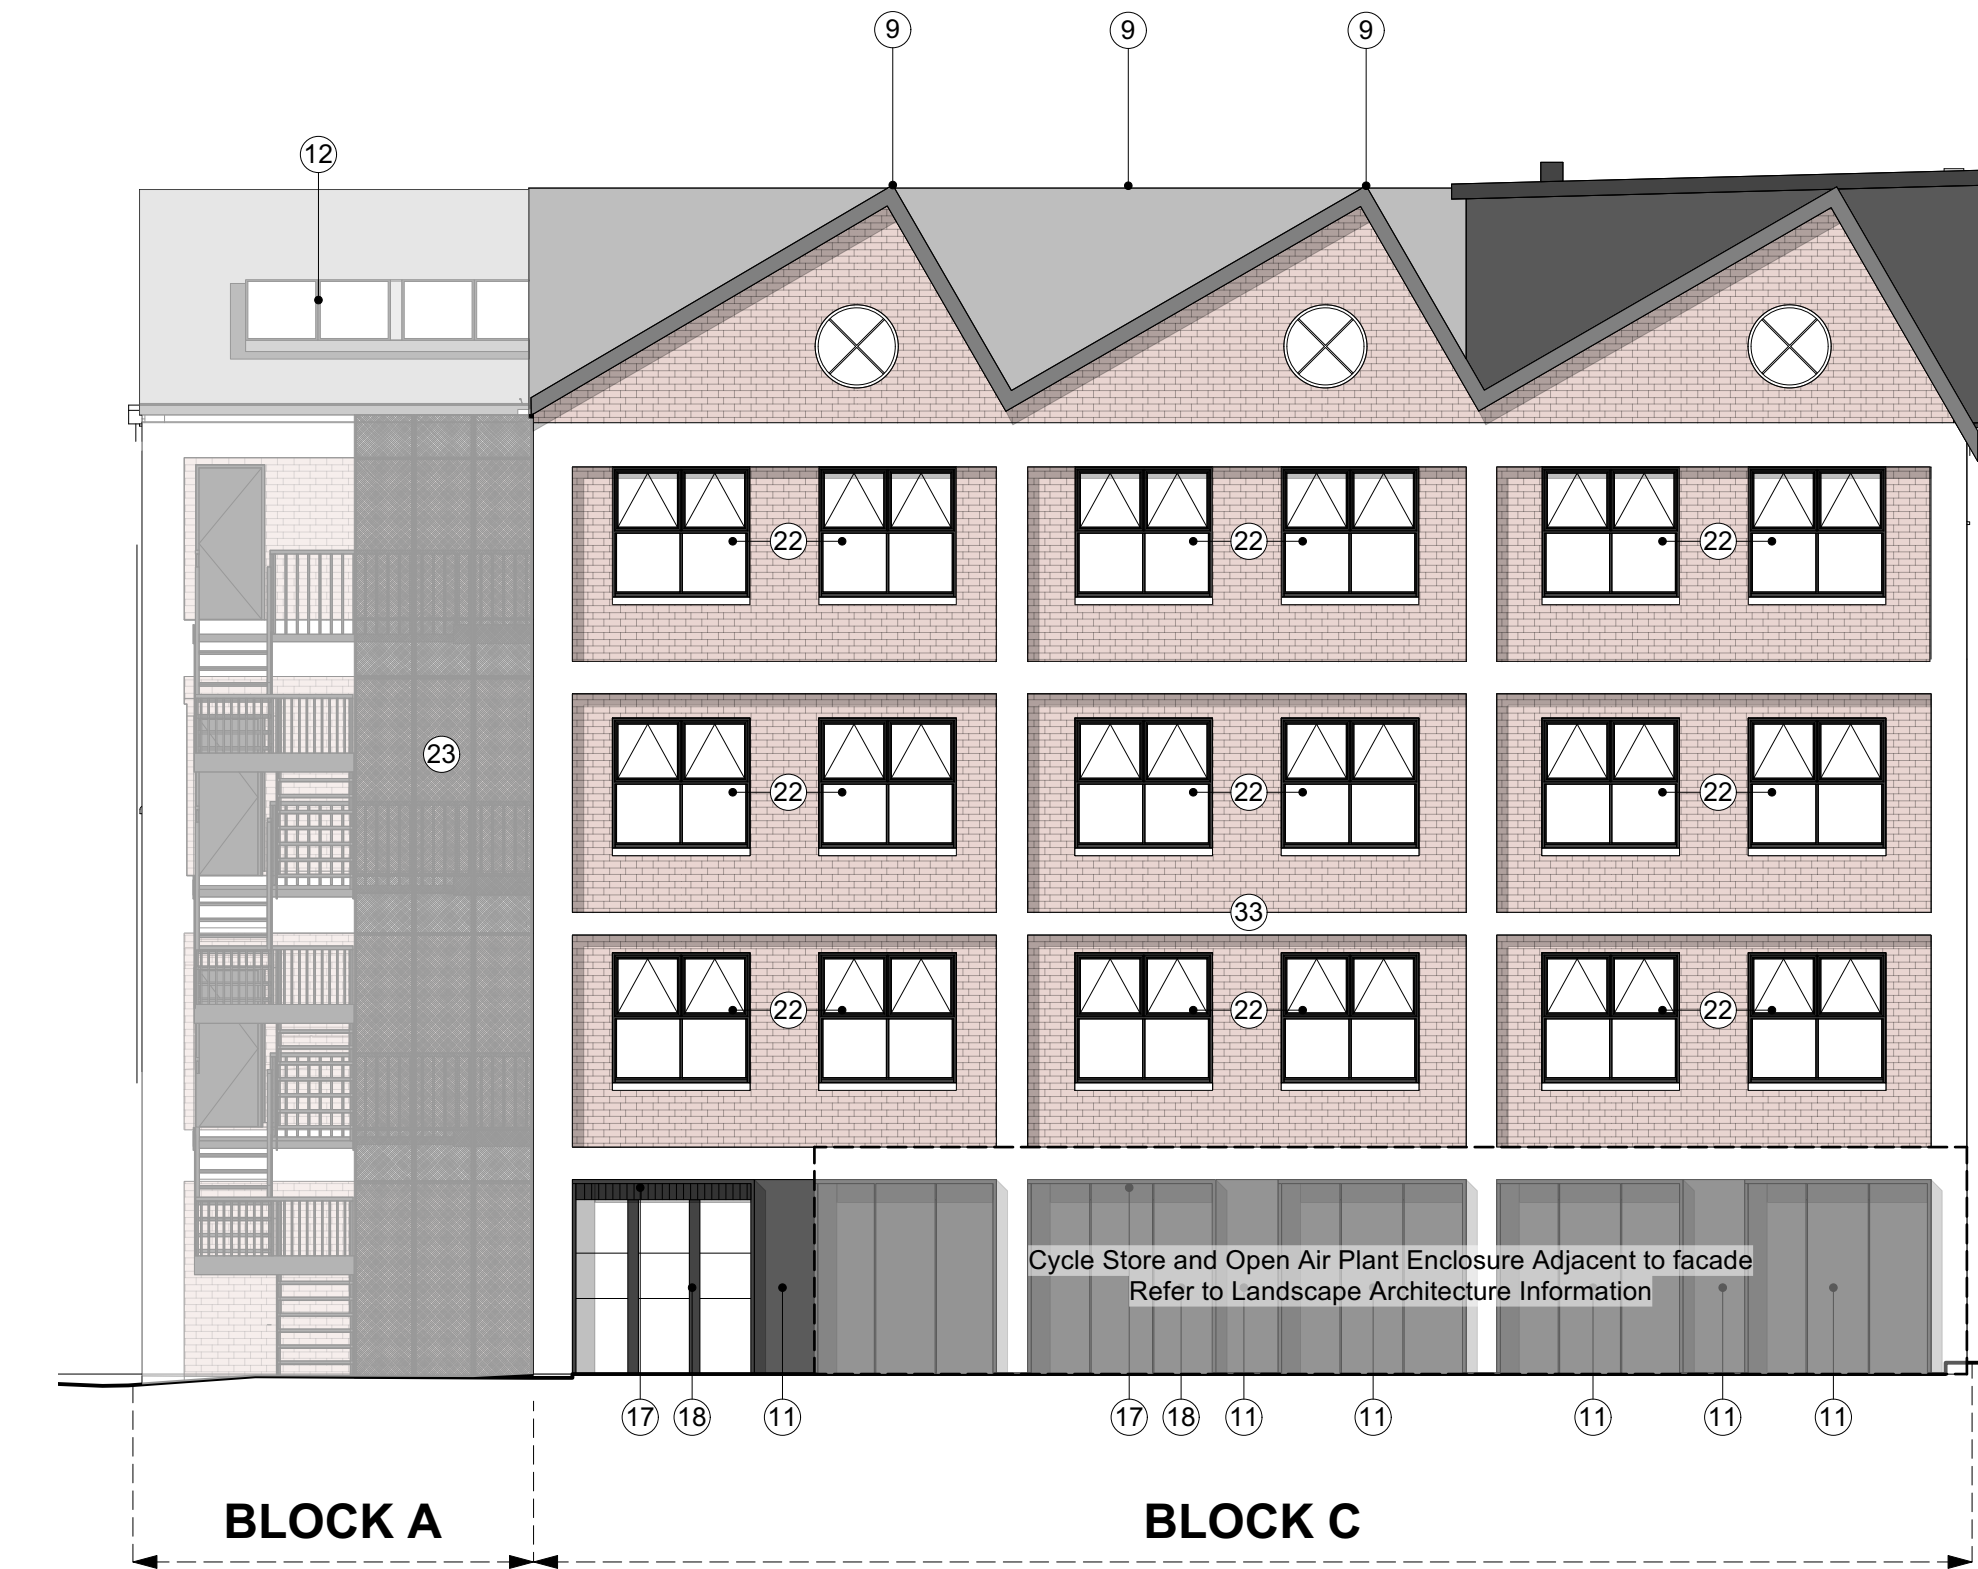

1 Proposed Section EE
Scale: 1:100

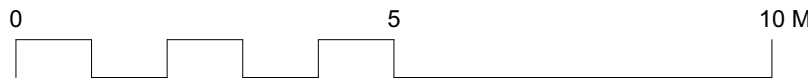

© Buckley Gray Yeoman Ltd.

All dimensions to be checked on site prior to commencement of any works, and/or preparation of any shop drawings. Sizes of and dimensions to any structural elements are indicative only. See structural engineers drawings for actual sizes/dimensions. Sizes of and dimensions to any service elements are indicative only. See service engineers drawings for actual sizes and dimensions.

This drawing to be read in conjunction with all other Architect's drawings, specifications and other Consultants' information. All proprietary systems shown on this drawing are to be installed strictly in accordance with the Manufacturers/Suppliers recommended details.

Any discrepancies between information shown on this drawing and any other contract information or manufacturers/suppliers recommendations is to be brought to the attention of the Architect.

DO NOT SCALE FROM THIS DRAWING.

DRAWING NOTES:



P1 24/07/25 For Planning
REV. DATE NOTE

DRAWN

CLIENT Create Real Estate		DRAWING BLOCKS A-G Proposed Section EE	
PROJECT Avonside		STATUS PLANNING	APPROVED NJ
DWG No. 1275_PL_GS-EE	Revision P1	SCALE 1:100 @ A1 (1:200 @ A3)	DATE JULY 2024

BGY
BUCKLEY GRAY YEOMAN
+ 44 20 7033 9913
BGY.CO.UK