



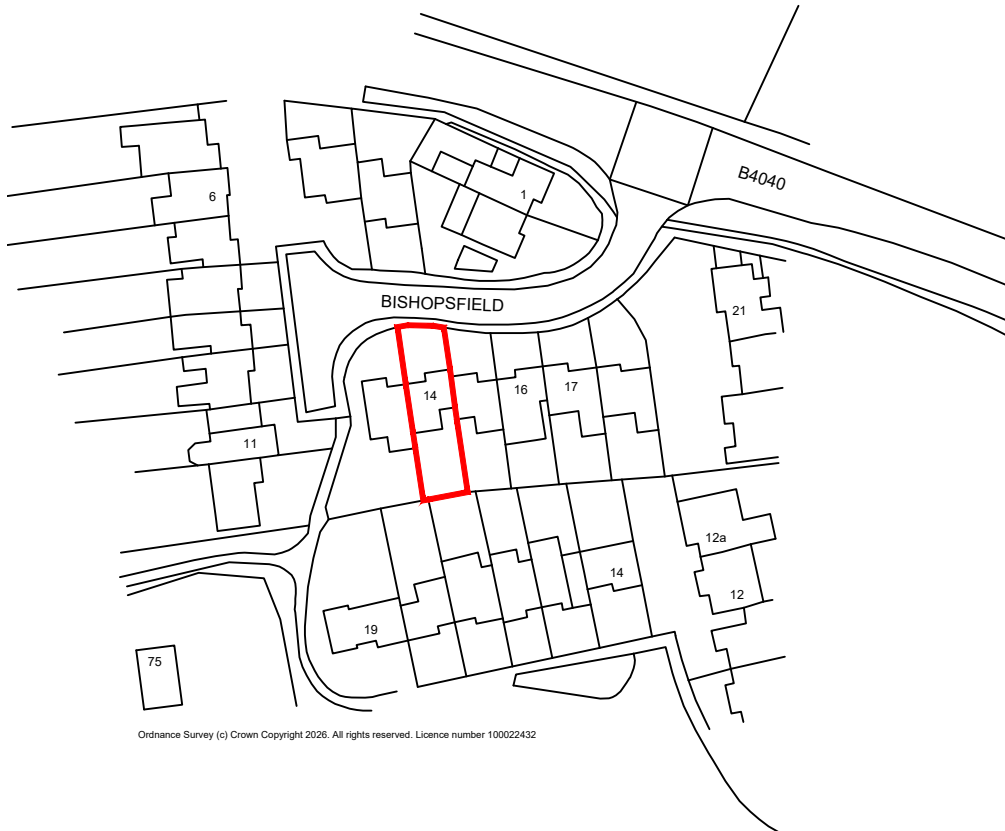

SCALE 1:1250

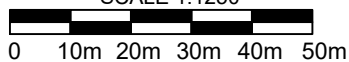

Rev	Date	Description

- All drawings are copyright
- Report all discrepancies to project administrator
- Do not scale drawing for construction purposes
- All dimensions to be checked on site

Project Title
14 Bishopsfield
Cricklade
Swindon
SN6 6BS

Client
-

101 Victoria Road, Swindon, Wiltshire SN1 3BD.
Tel 07769 249653 - E-mail:- craig.eccleston@btconnect.com

Drawing Title
LOCATION PLAN

Job No
2603

Drawing No
001

Rev
-

Scale
1 : 1250 @ A4

Drawn
CE

Chkd
CE

Date
Feb' 2026