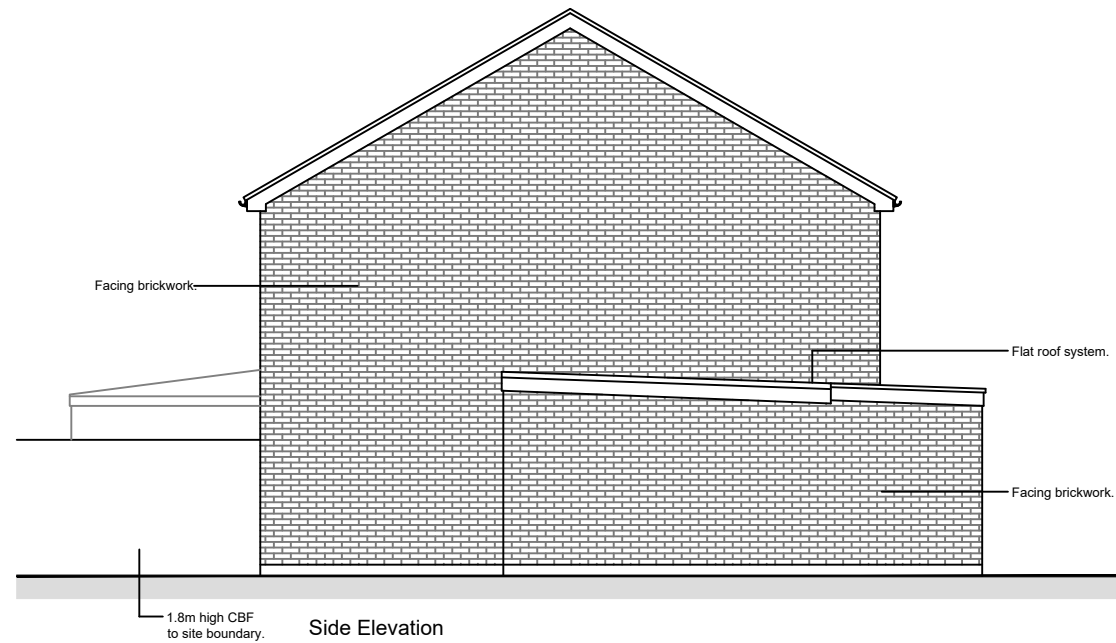
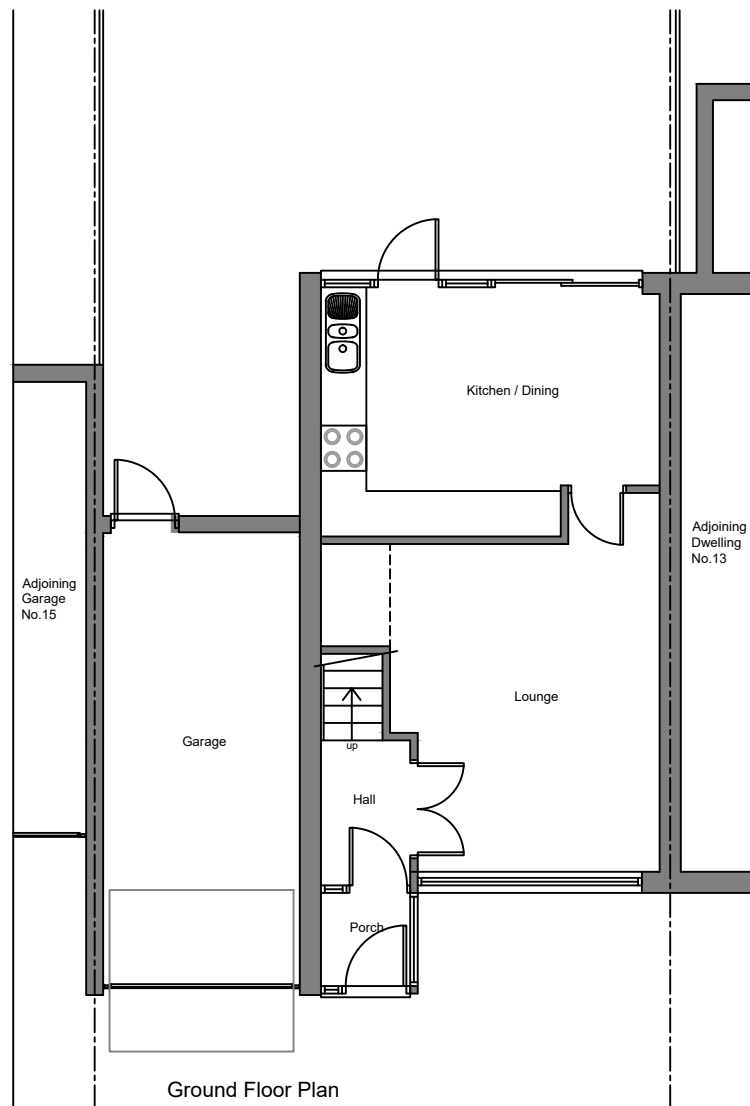
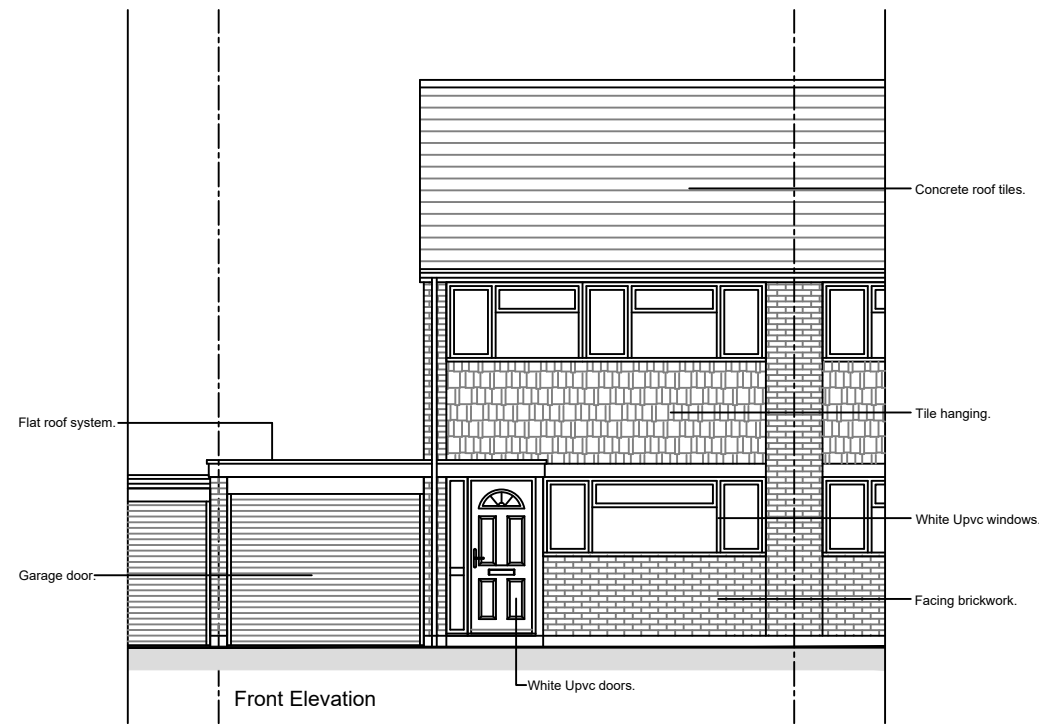


- All drawings are copyright - Report all discrepancies to project administrator - Do not scale drawing for construction purposes - All dimensions to be checked on site				101 Victoria Road, Swindon, Wiltshire SN1 3BD. Tel 07769 249653 - E-mail - craig.eccleston@btconnect.com			
Project Title 14 Bishopfield Cricklade Swindon SN6 6BS				Drawing Title EXISTING ELEVATIONS / SECTION			
Job No 2603		Drawing No 101		Rev -			
Client -		Scale 1 : 100 @ A3		Drawn CE	Chkd CE	Date Feb' 2026	

Rev	Date	Description