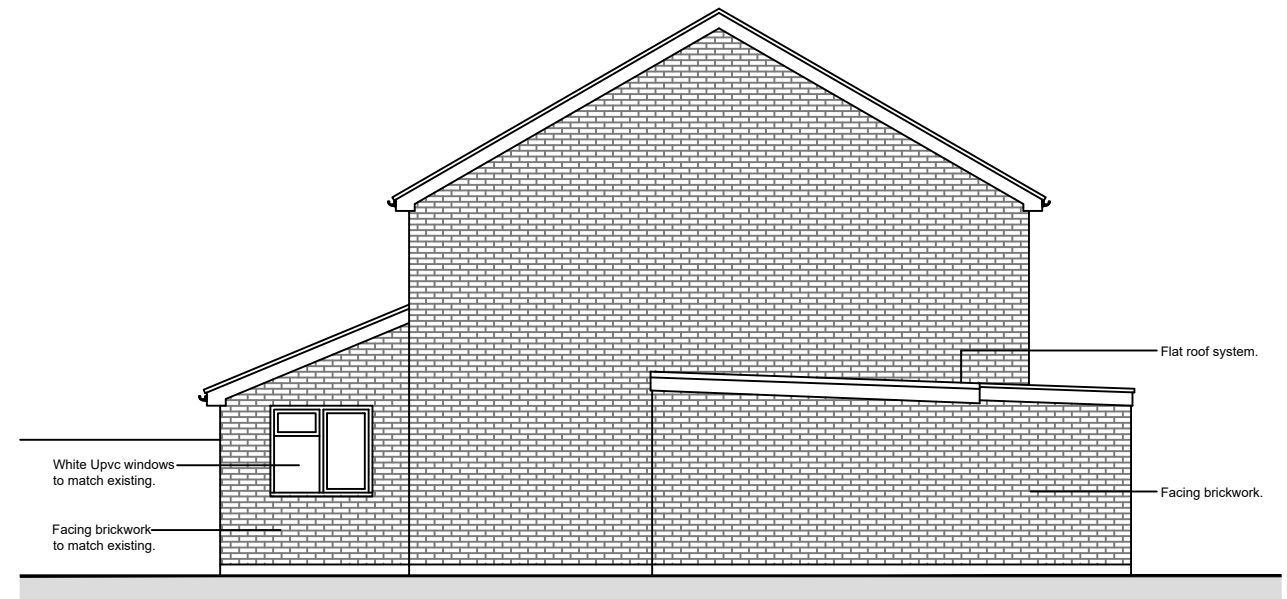
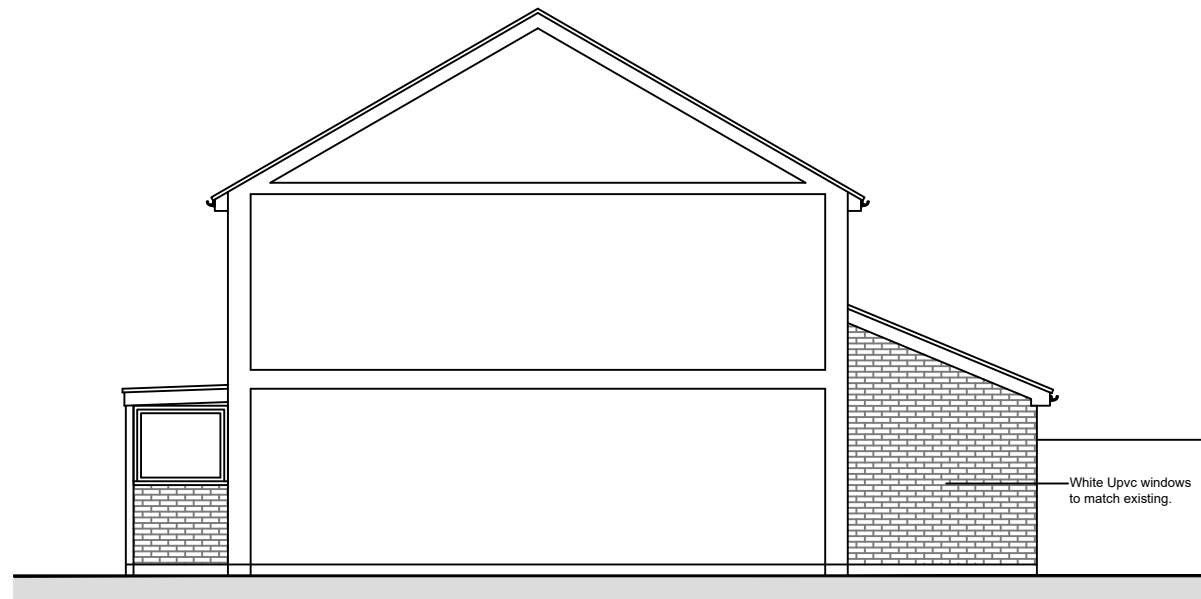
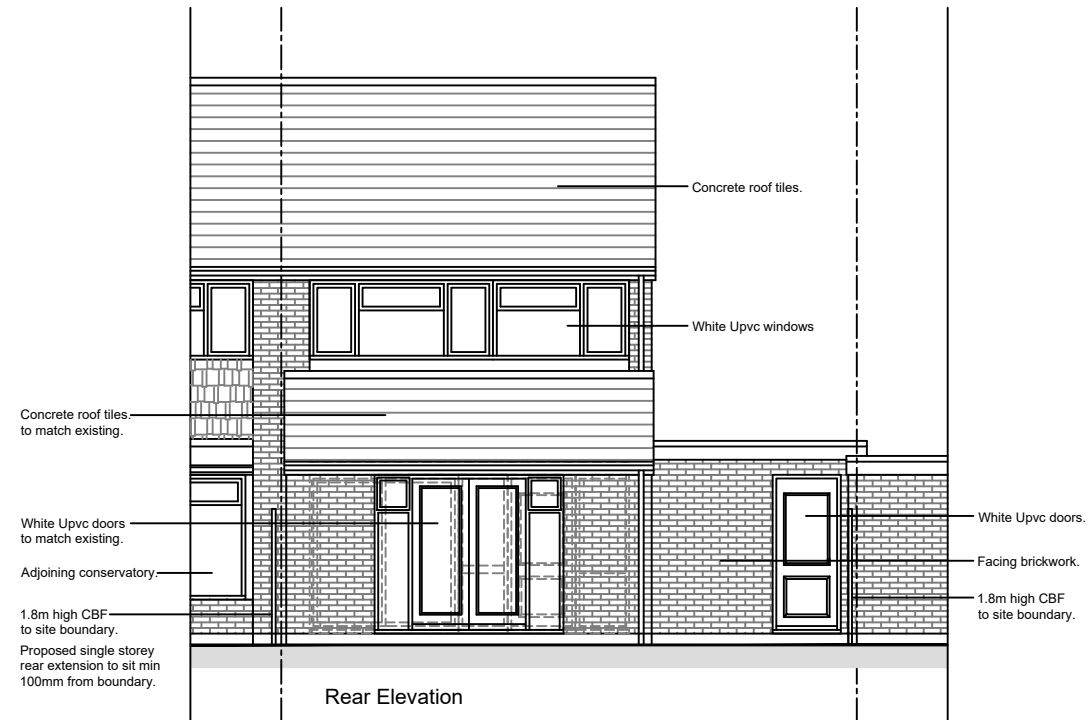
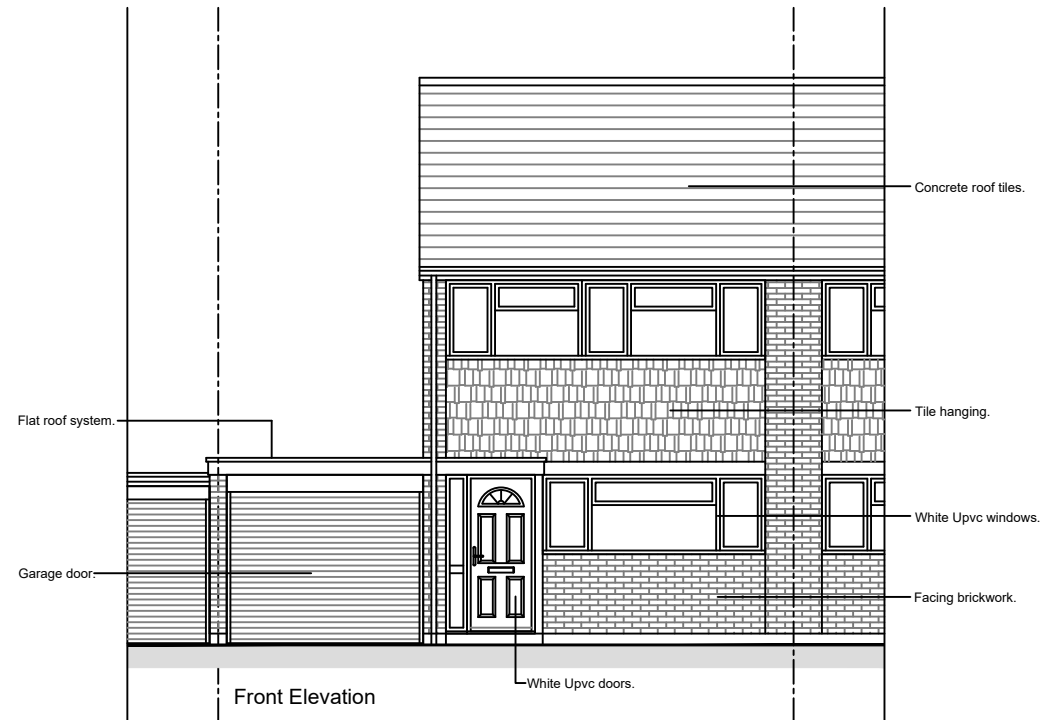


Rev	Date	Description

- All drawings are copyright - Report all discrepancies to project administrator - Do not scale drawing for construction purposes - All dimensions to be checked on site		101 Victoria Road, Swindon, Wiltshire SN1 3BD. Tel 07769 249653 - E-mail: - craig.eccleston@btconnect.com	
Project Title 14 Bishopsfield Cricklade Swindon SN6 6BS		Drawing Title PROPOSED ELEVATIONS	
Job No 2603	Drawing No 151	Rev -	
Client -	Scale 1 : 100 @ A3	Drawn CE	Chkd CE Date Feb' 2026