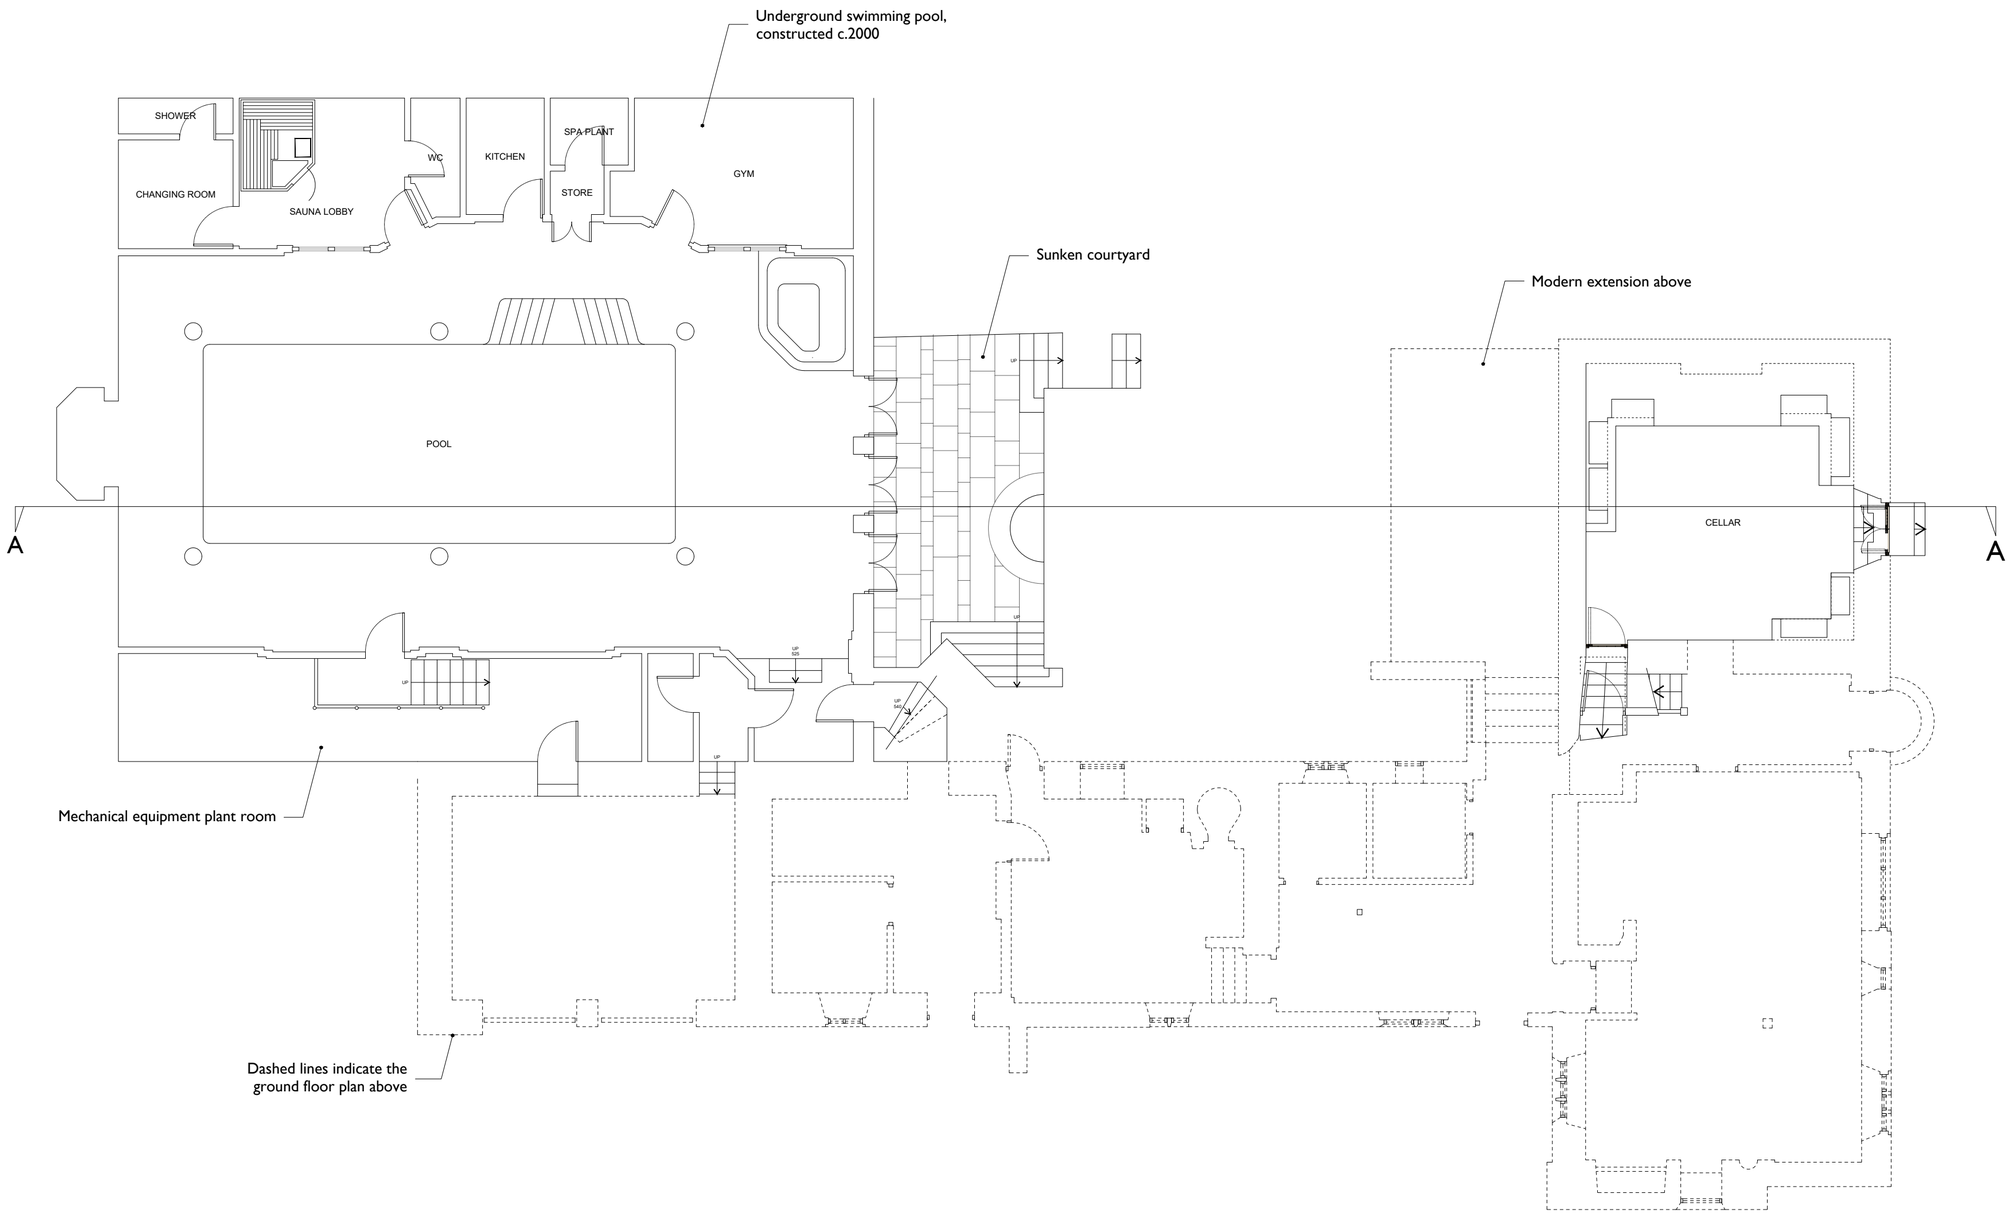


N

BASEMENT PLAN

AS EXISTING - 1:100

0 2m

25009/011
Project & Drawing No | Revision

Drawing Status

Ansty Manor Ansty, Salisbury, Wiltshire Project	Basement Plan As Existing Detail	1:100 Scale	A2 Size
		jc Drawn By	ALS Checked By
		09.02.2026 Drawing Creation Date	

Then Now When
Architecture + Conservation

THIS DRAWING IS COPYRIGHT ©
This drawing is the property of Then Now When : Architecture + Conservation and copyright is reserved on the drawing and the content therein. All site dimensions are to be verified by the Contractor and any discrepancies reported to the Architect before proceeding. Figured dimensions are to be used only.