


1-50
0 1 2 3 4 5 m @A2
METRES

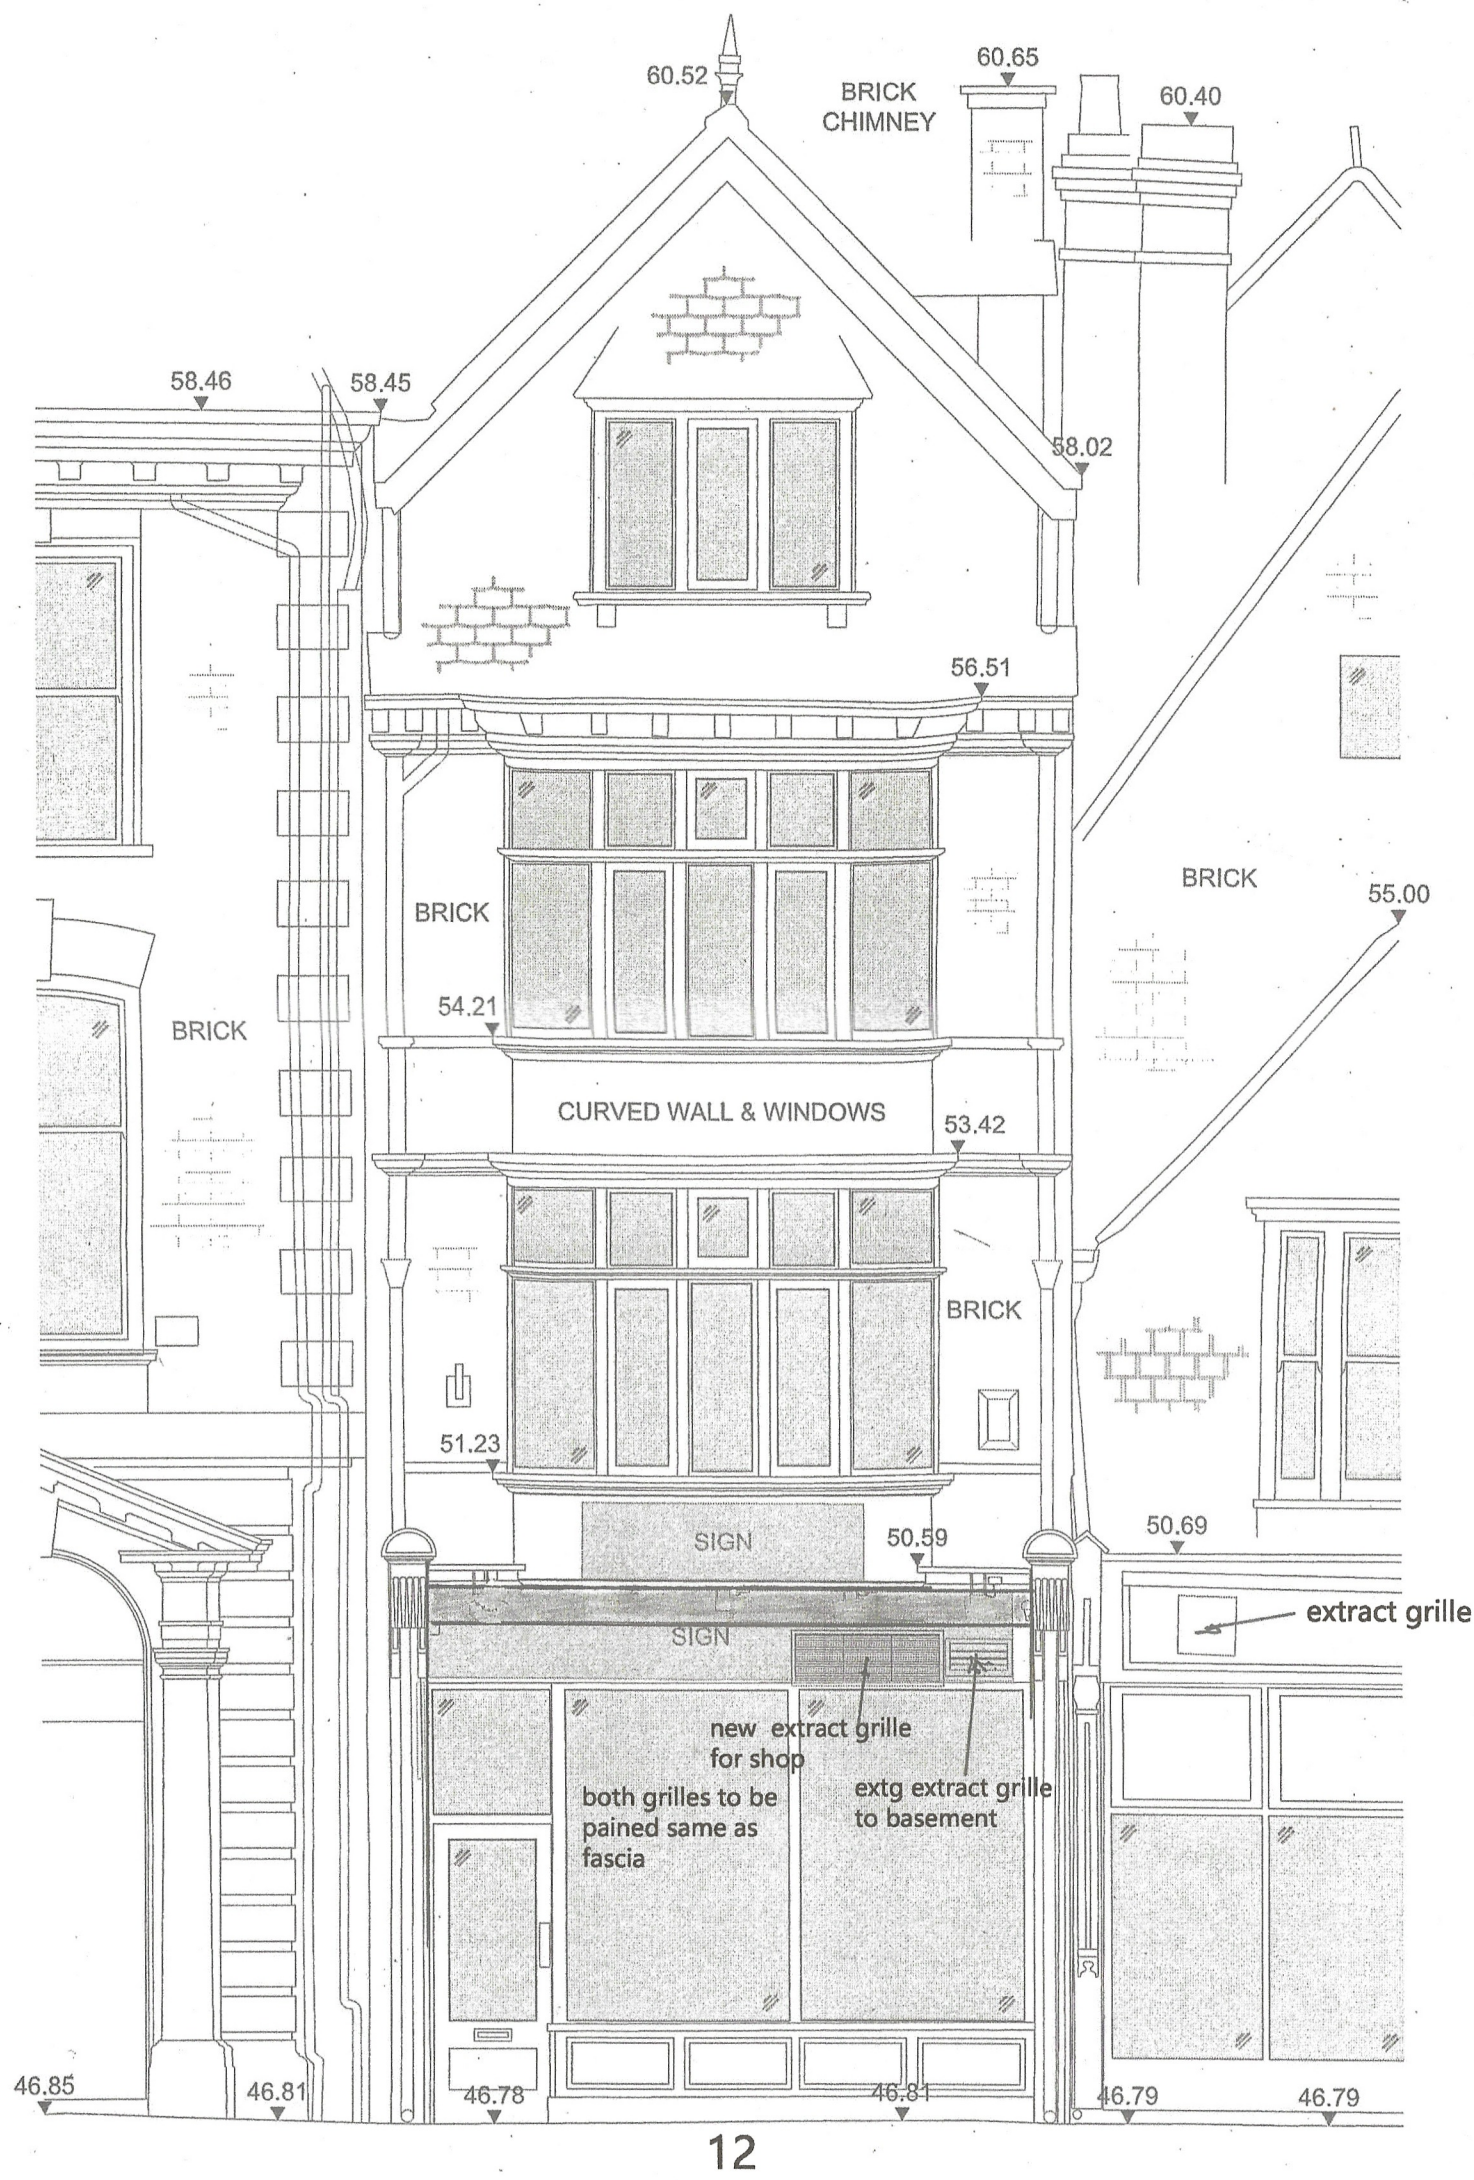


Elevation to Minster Street

1-50



Block Plan

Crown Copyright Reserved
Licence No 100007045

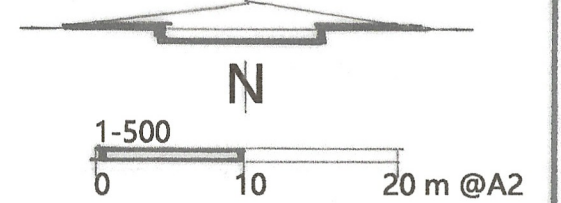

Damen Associates Ltd
Architectural Services

Kingsdown Studio
Back Drove
West Winterslow
Salisbury, Wilts SP5 1SX
Tel: 01980 863191
E-mail: burrows.damen@btconnect.com

PitaPita Ltd
12 Minster Street
Salisbury
SP1 1TF

Fascia Extract Grille

Scale as stated

Date February 2026

Drwg. no. 04625

3

Rev.

This plan is the Surveyors
COPYRIGHT

PN