
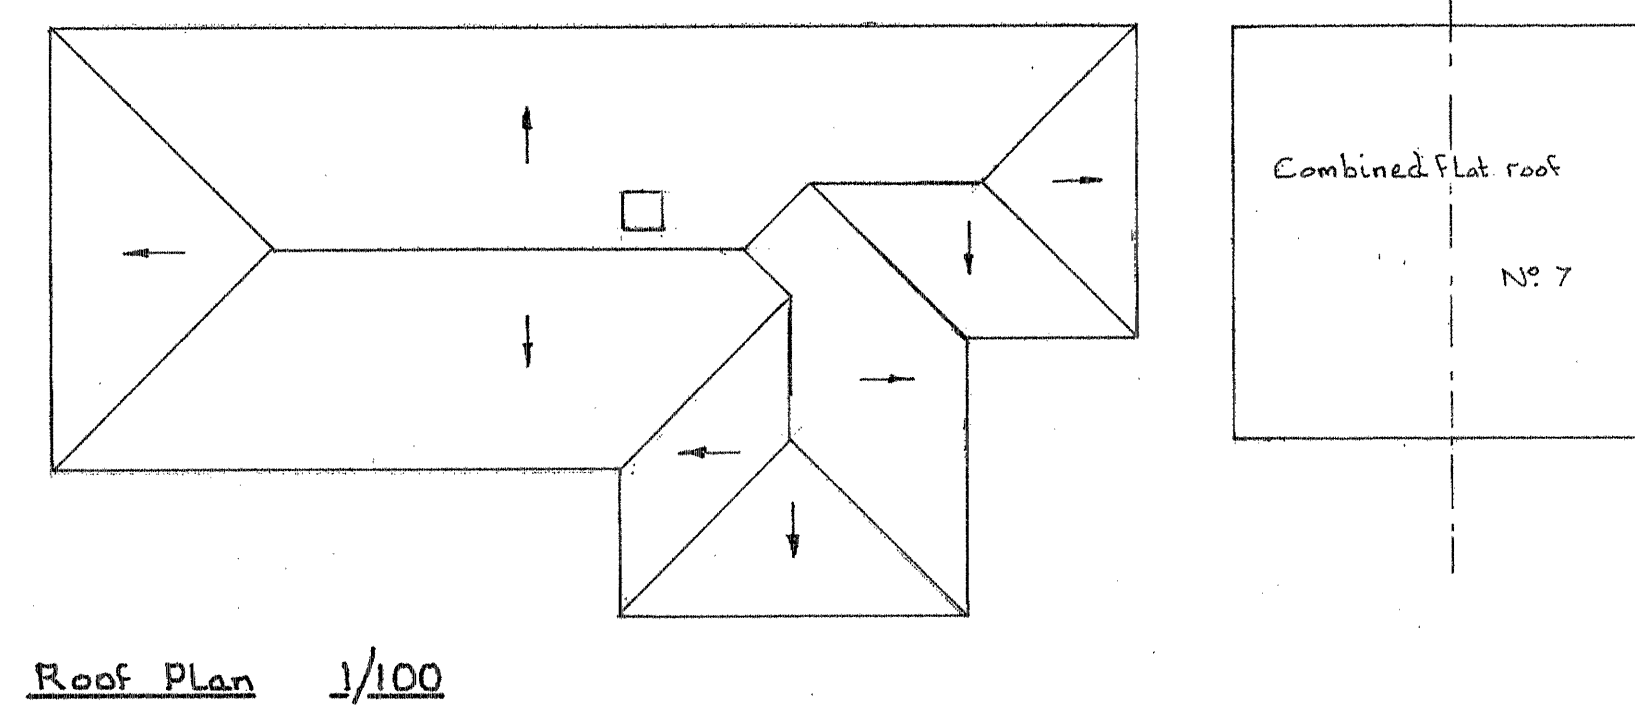
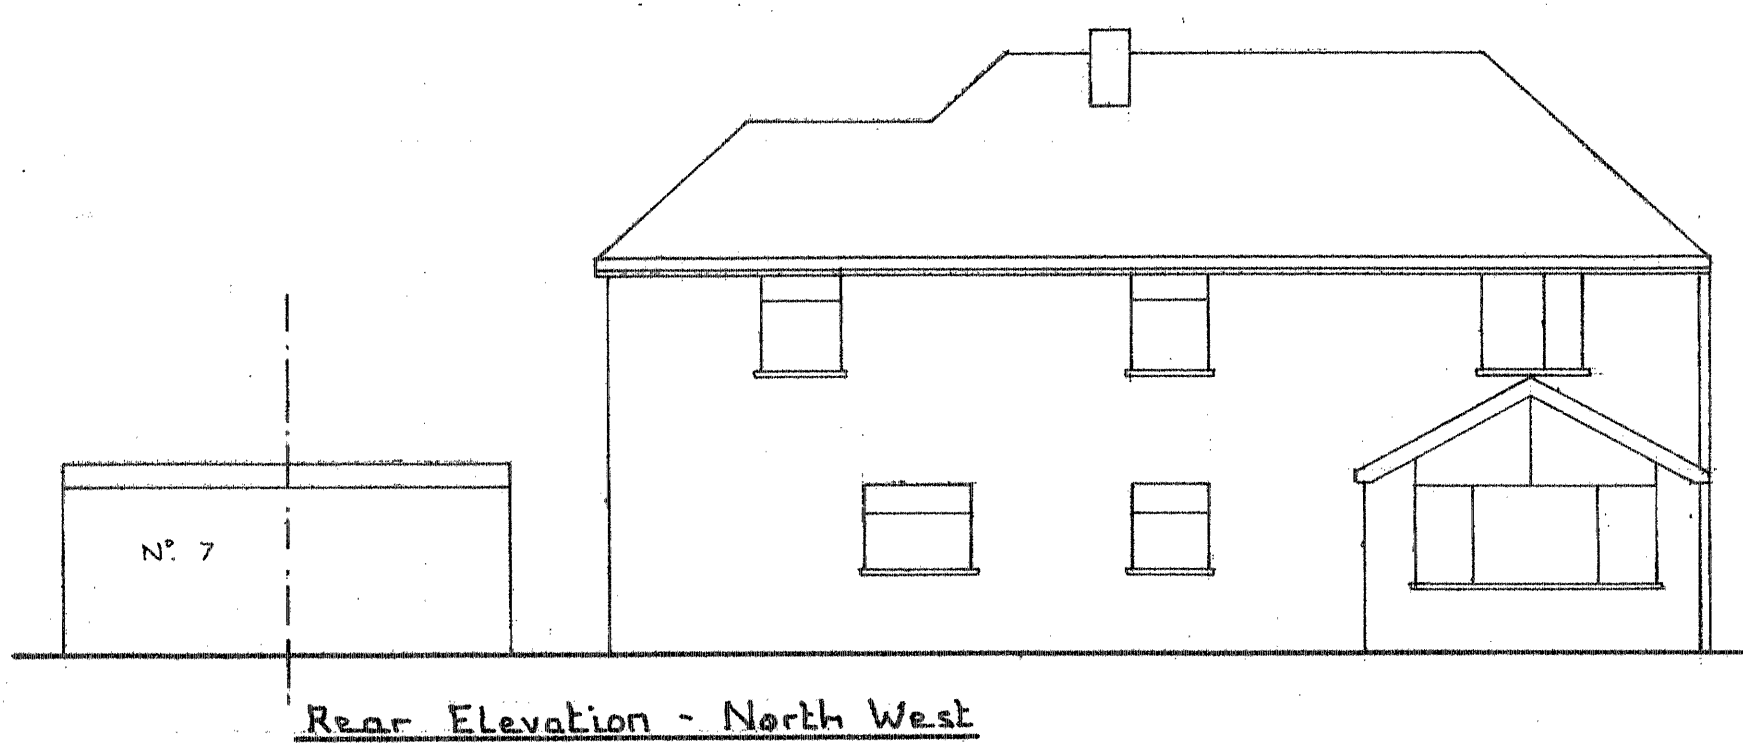
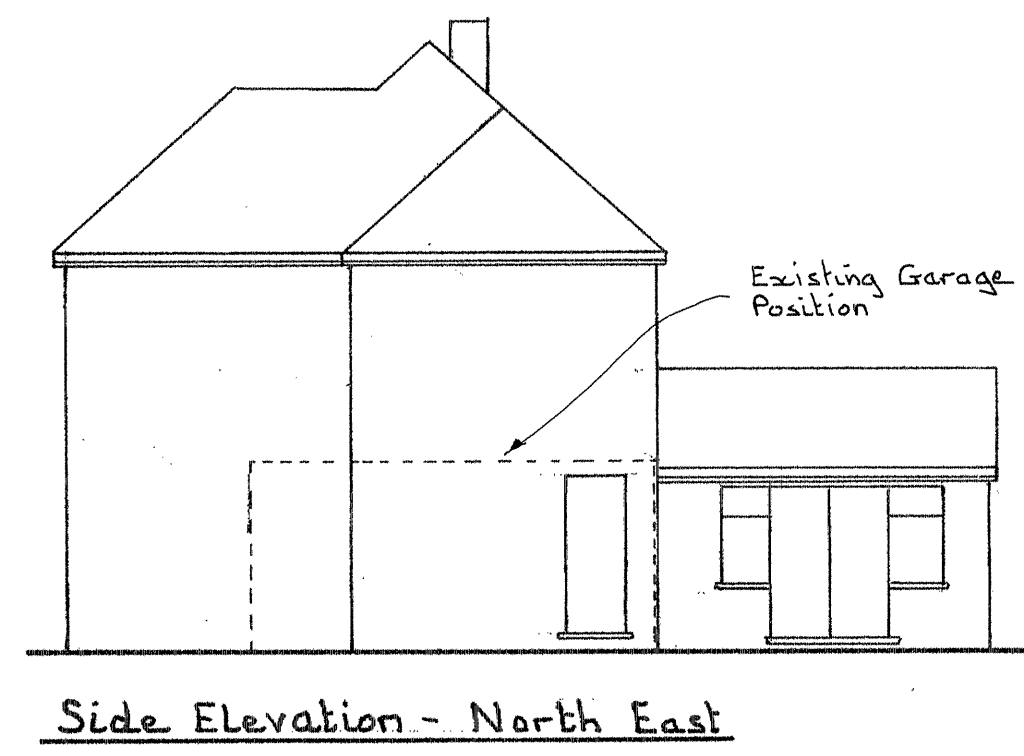
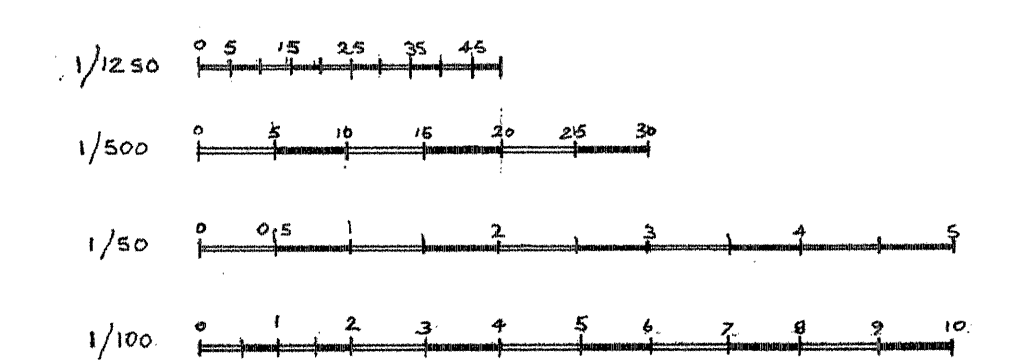
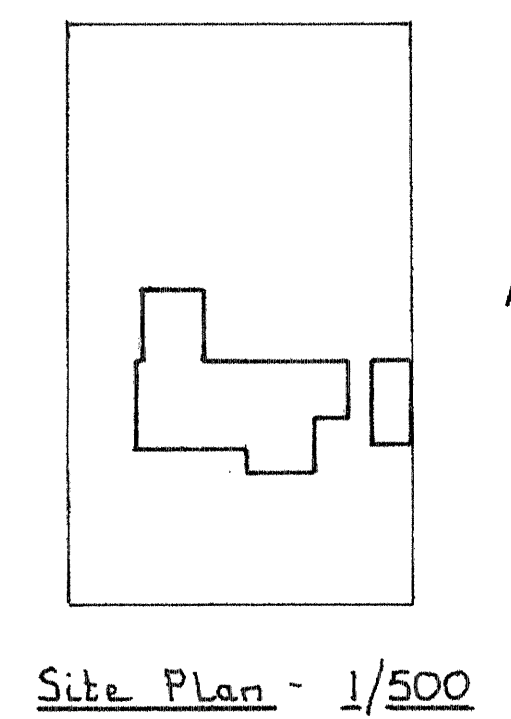
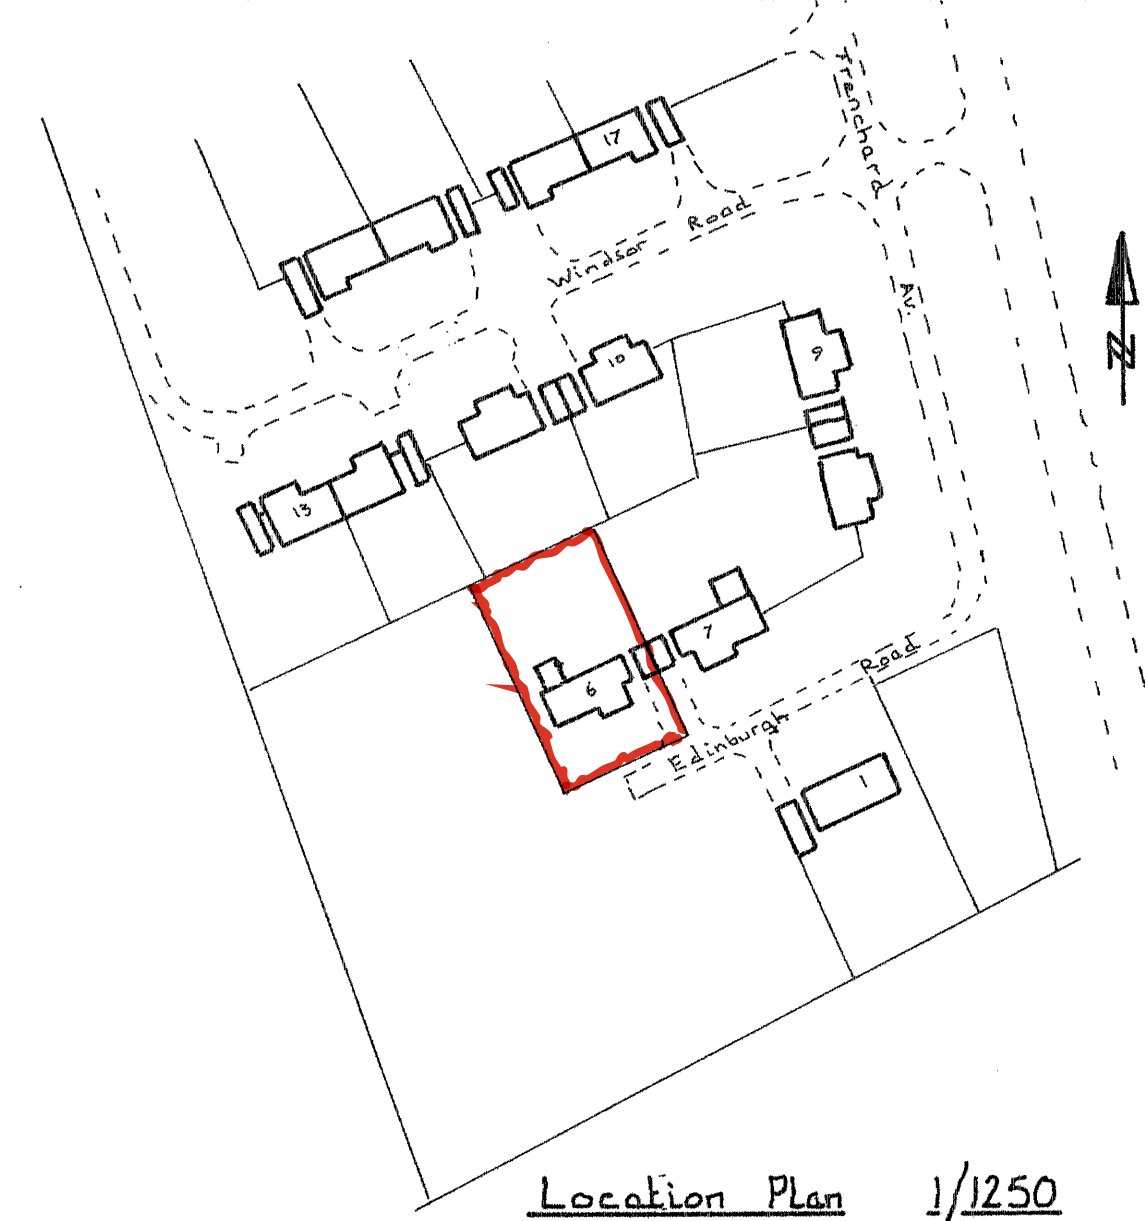


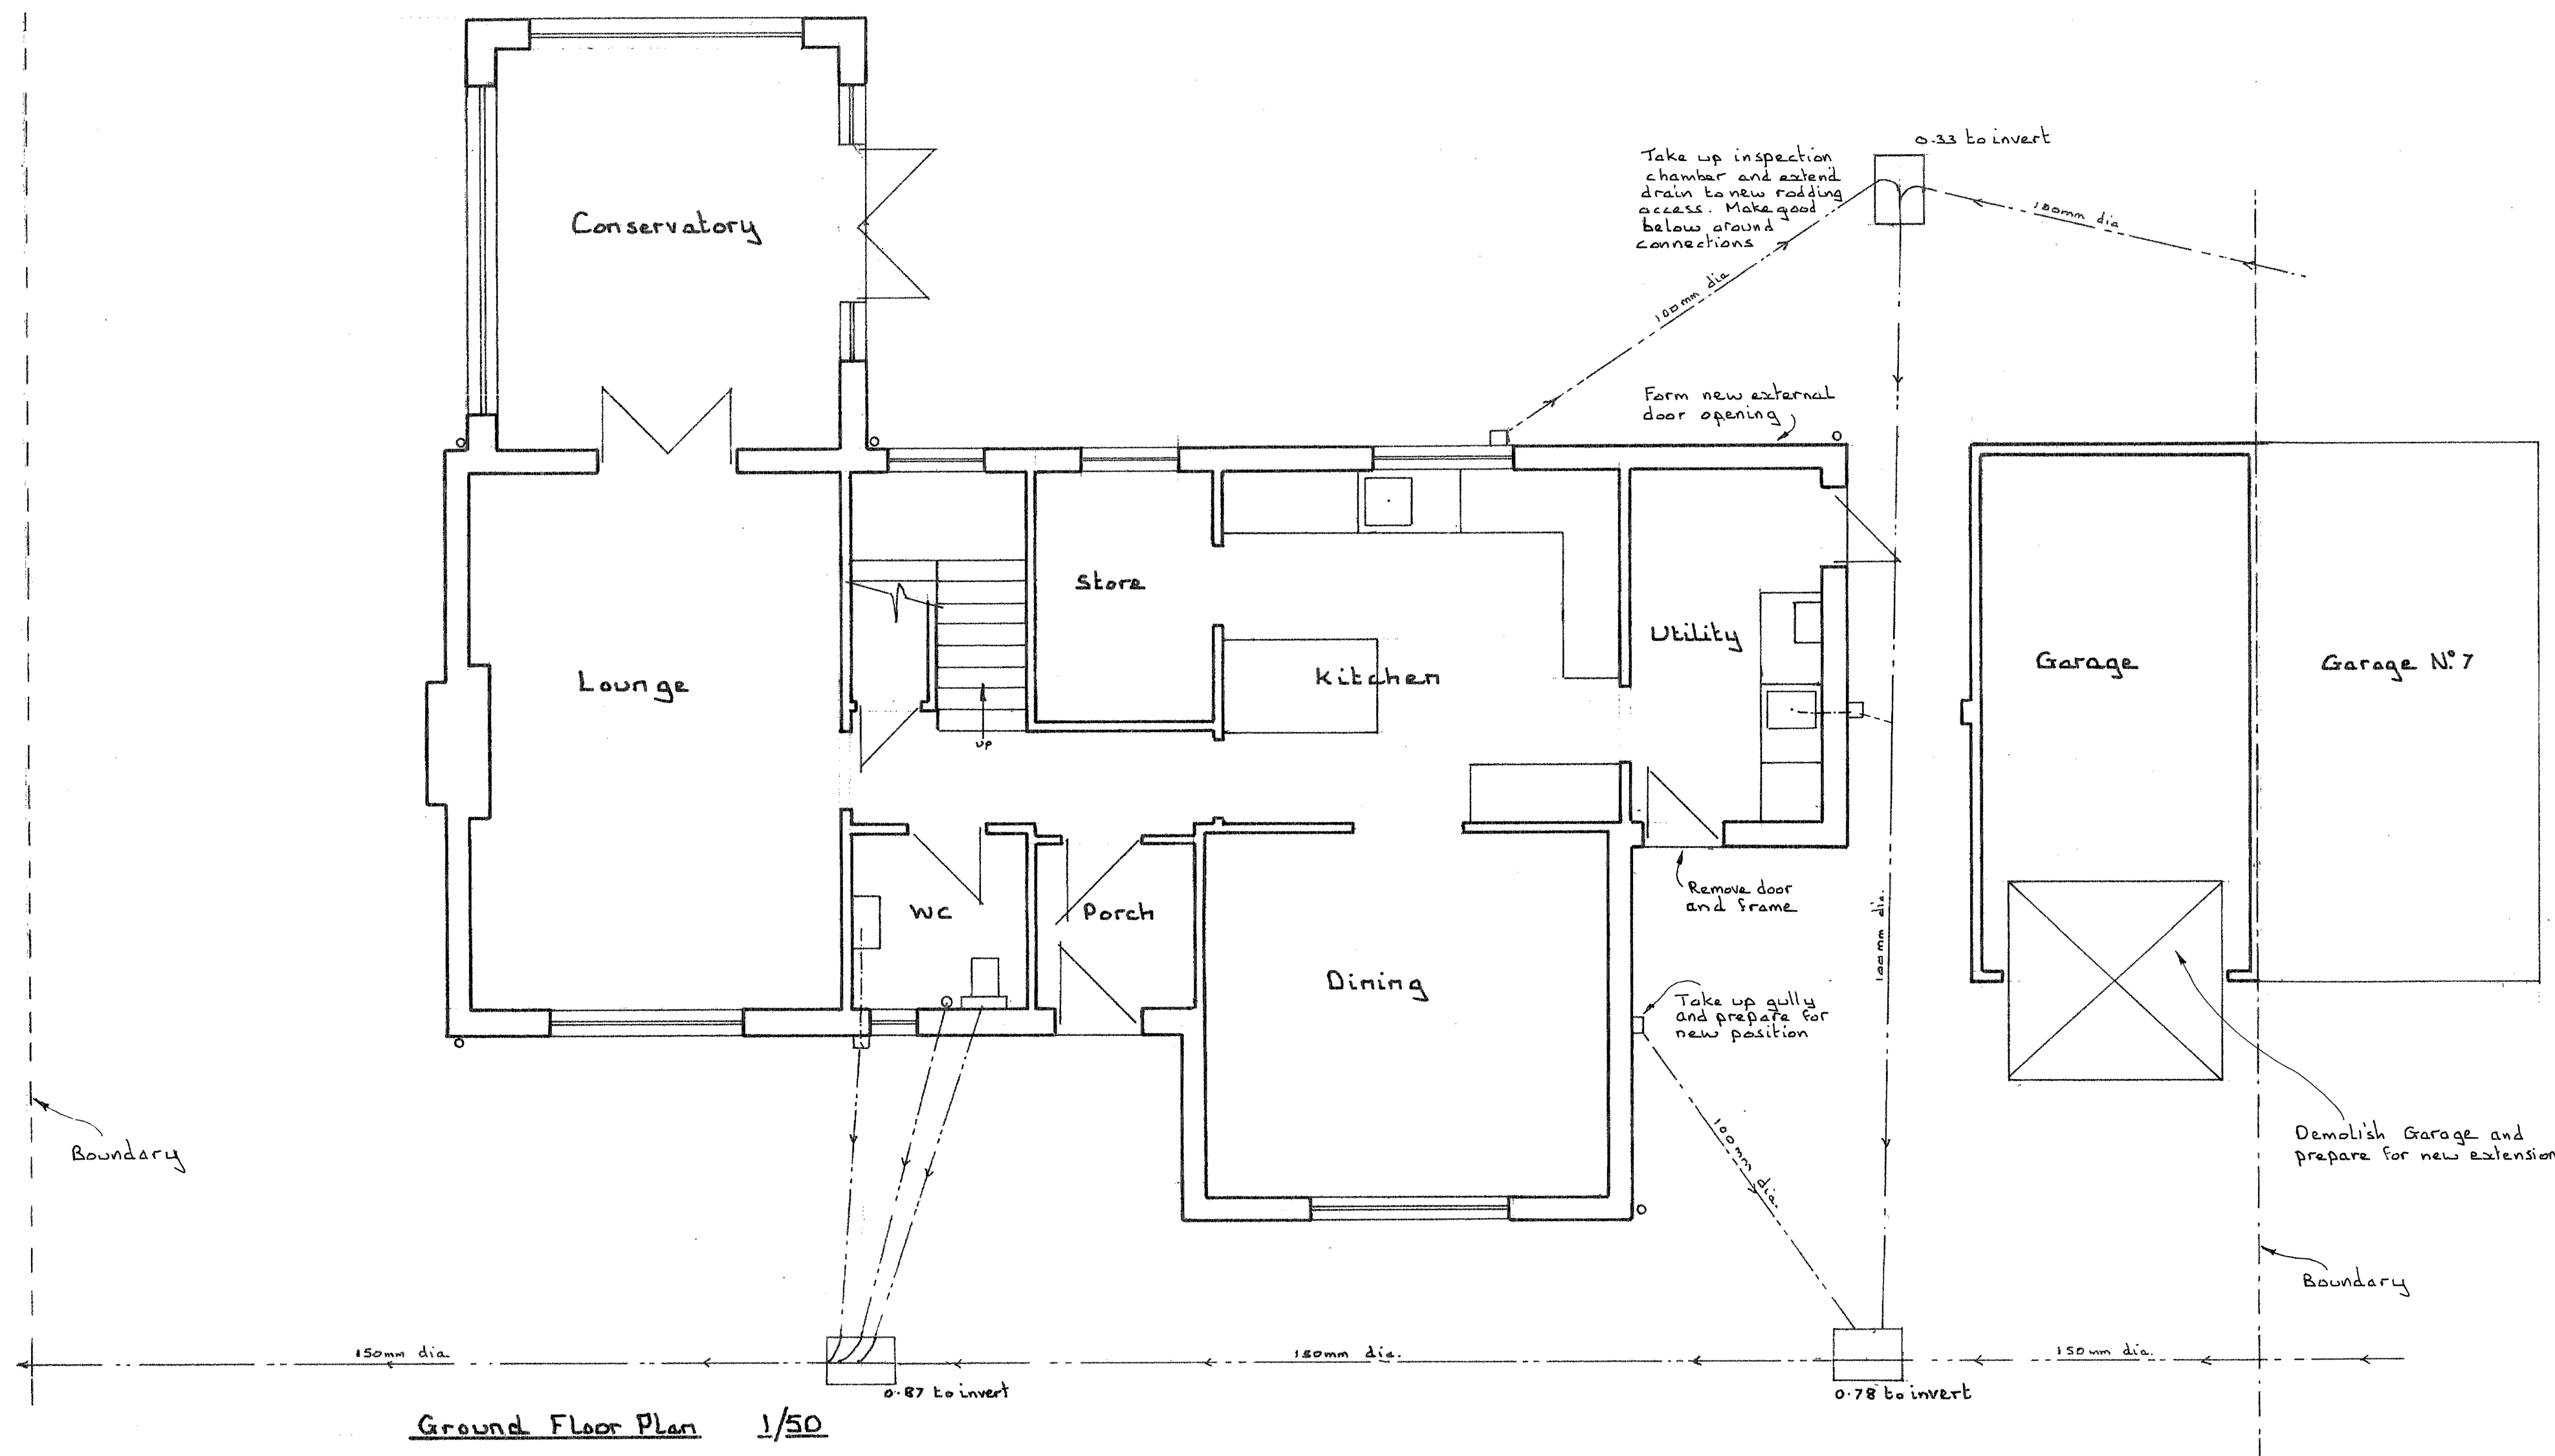

Existing Layout
 6 Edinburgh Rd. Calne SN11 8QT
 Proposed Side Garage & Utility-
 Room Extension
 Date 18-10-25 Drg. Nº 1