
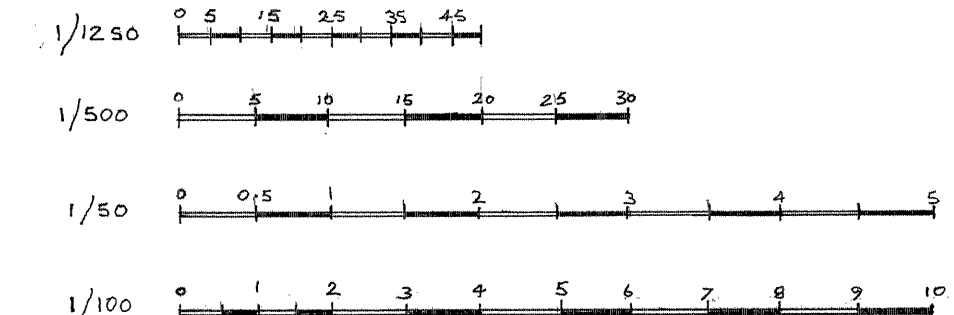
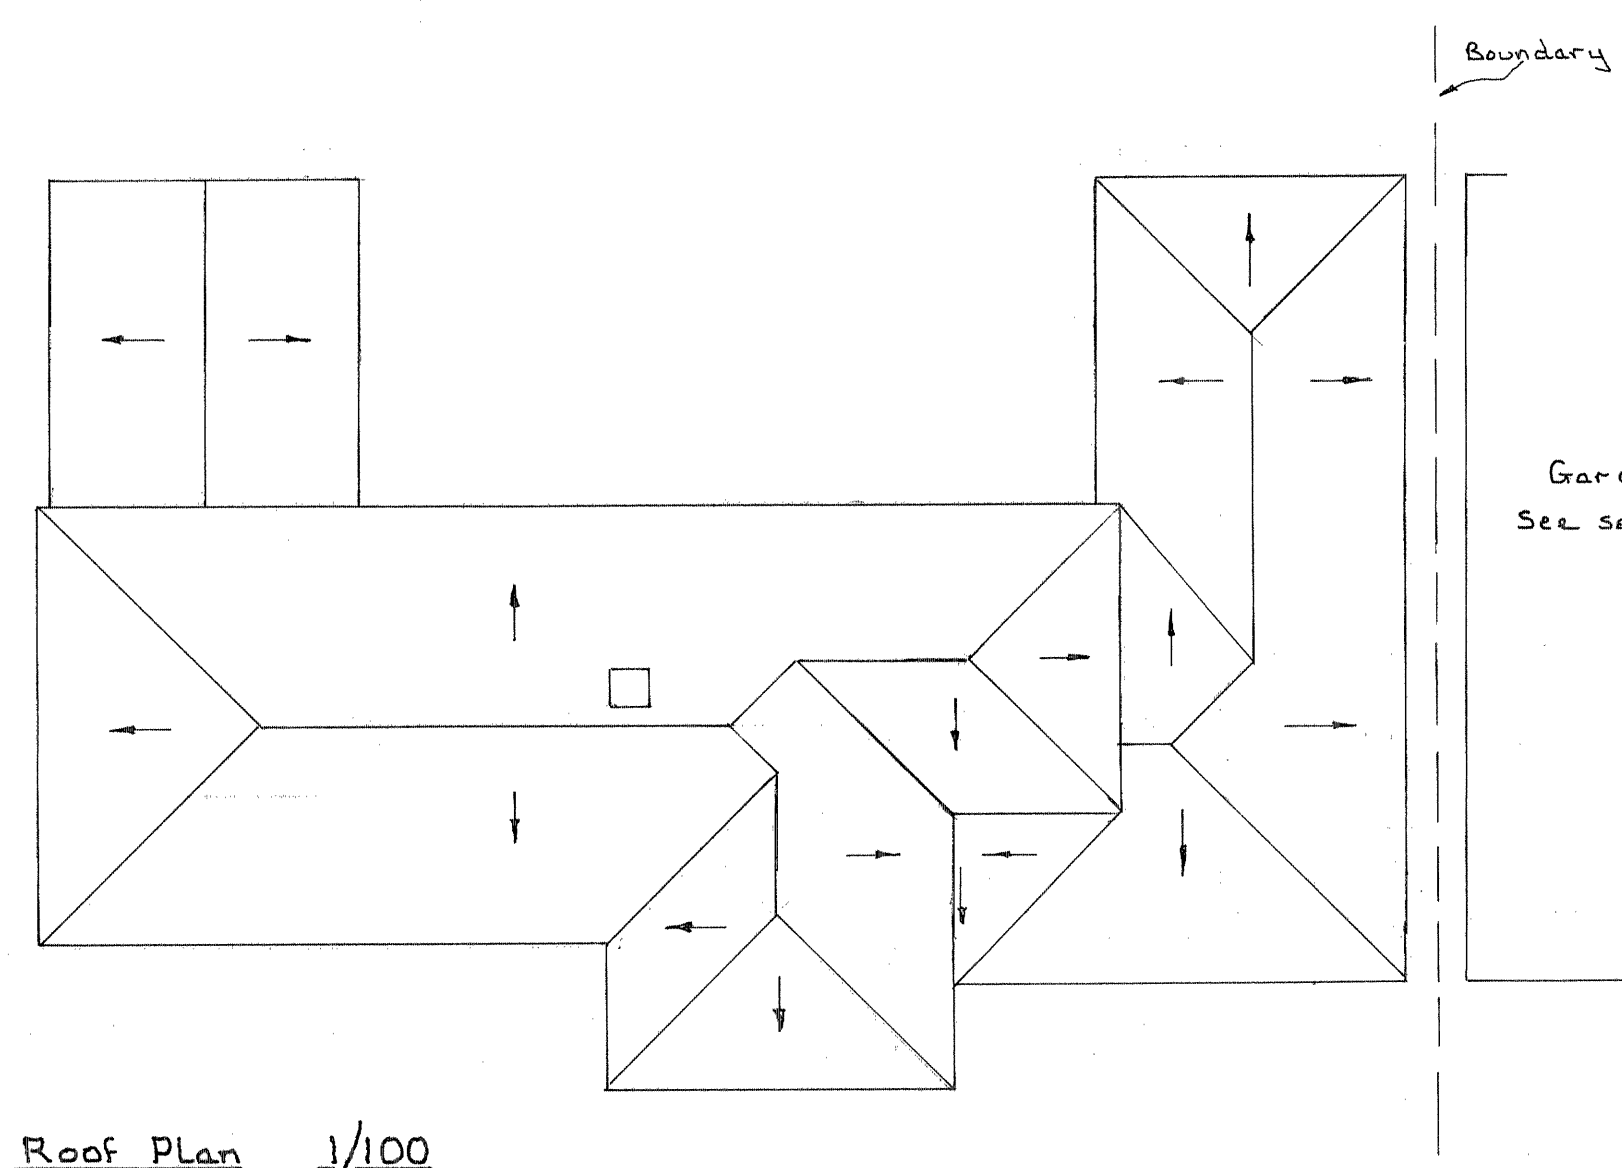
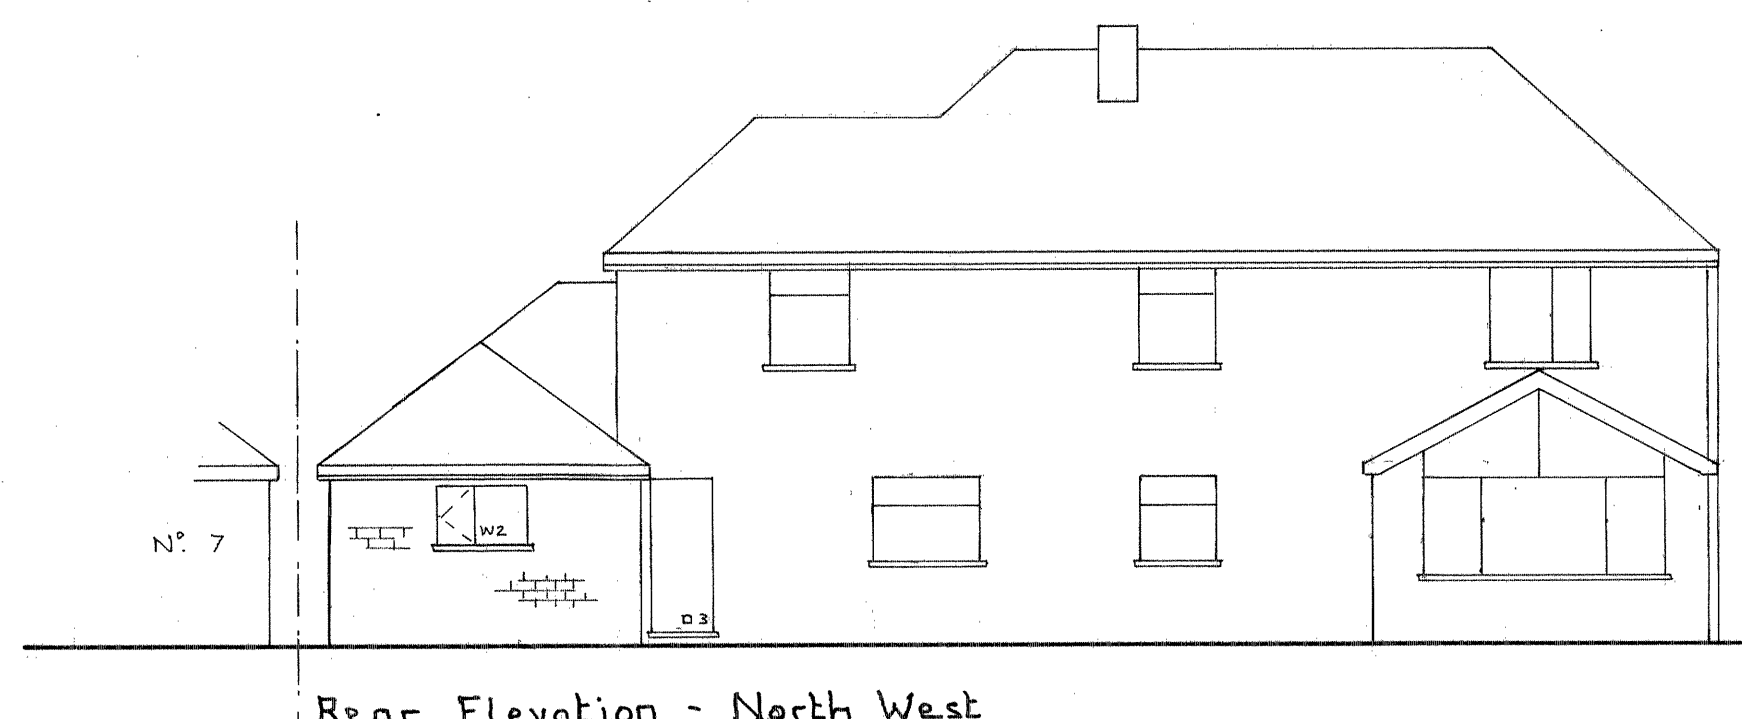
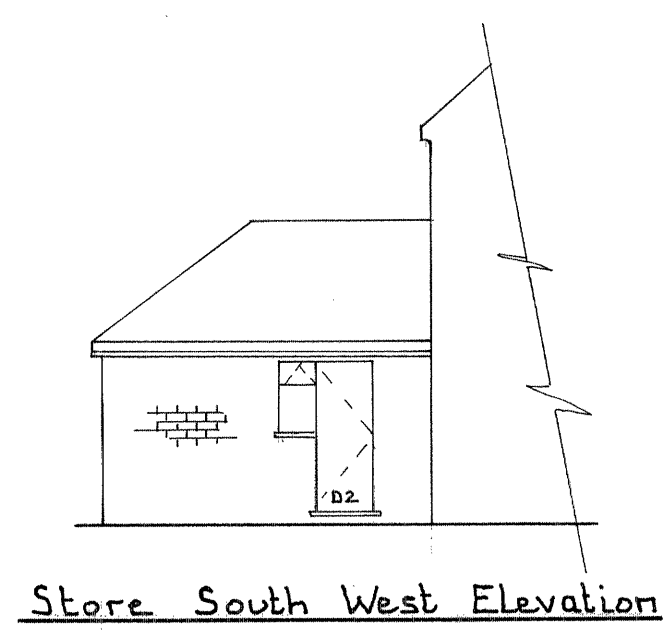
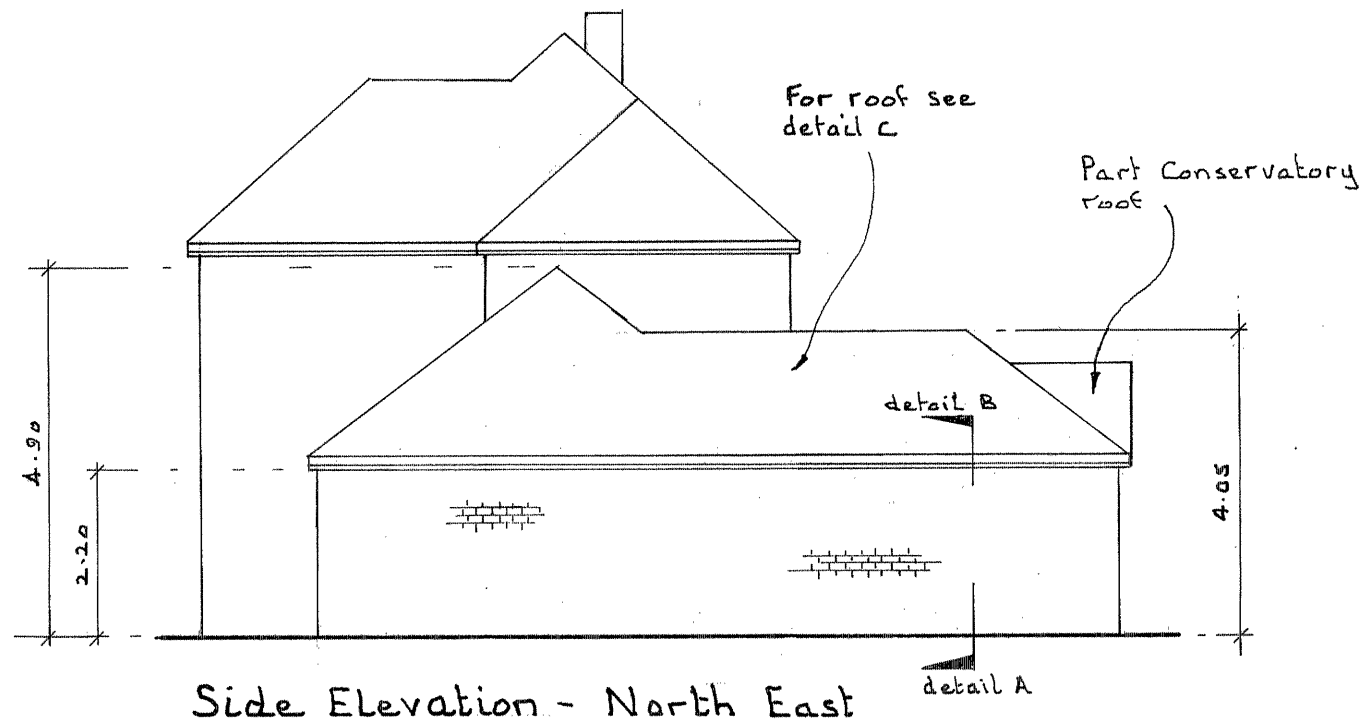
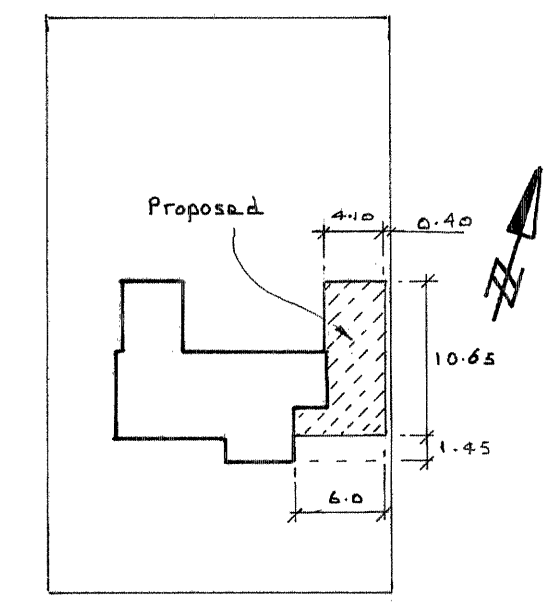
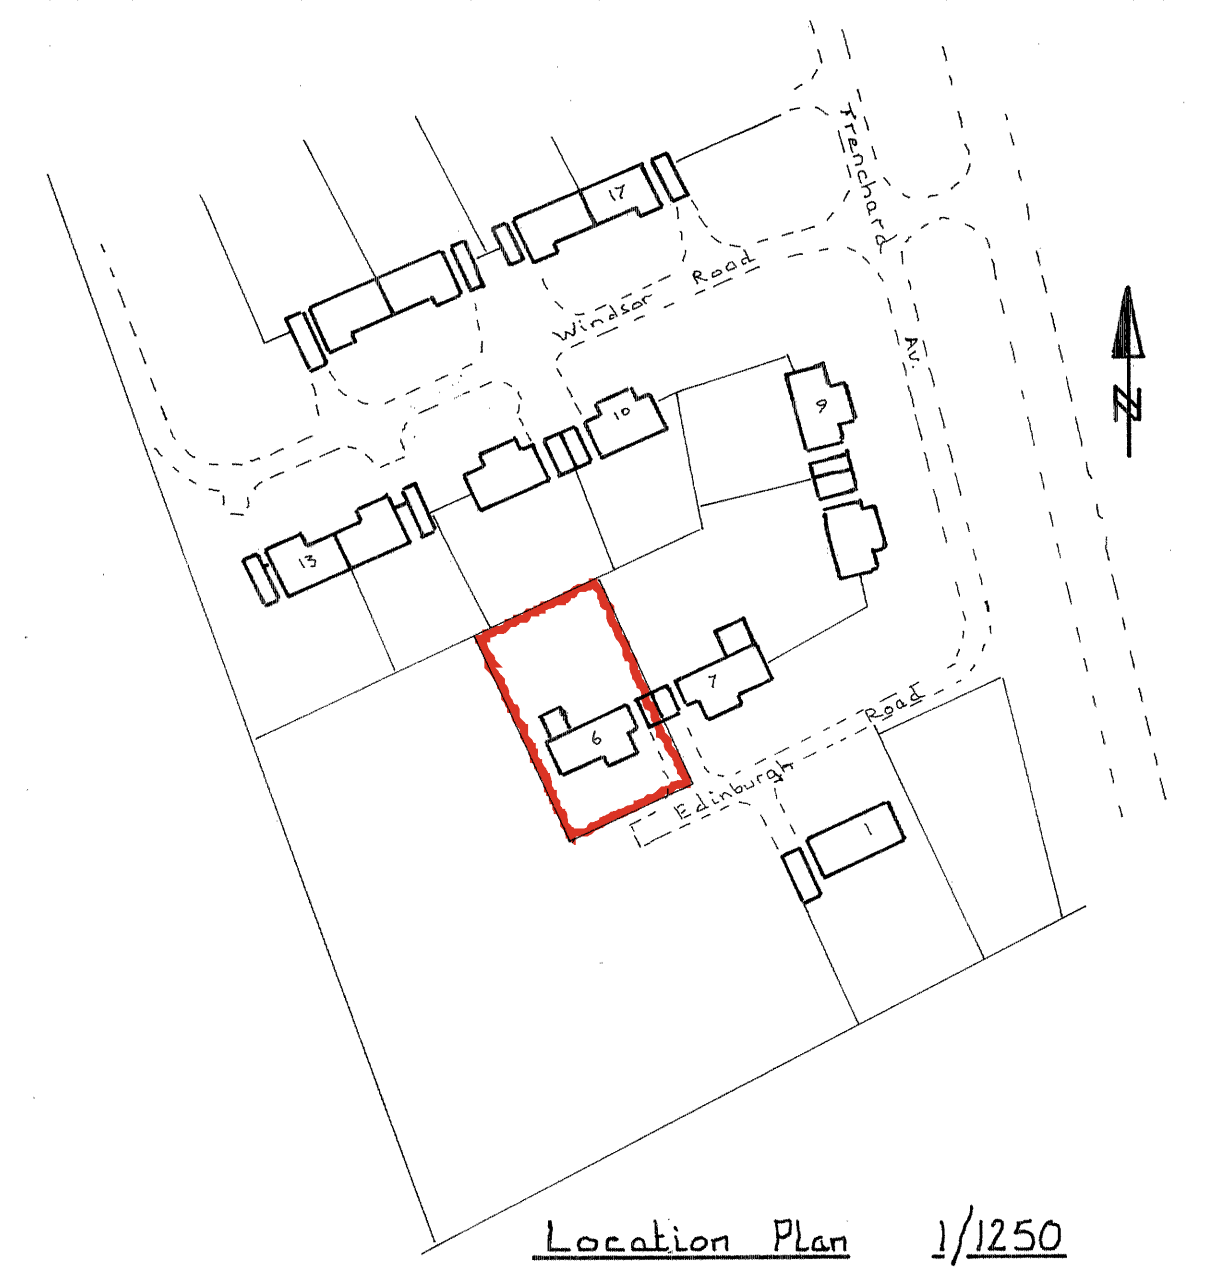


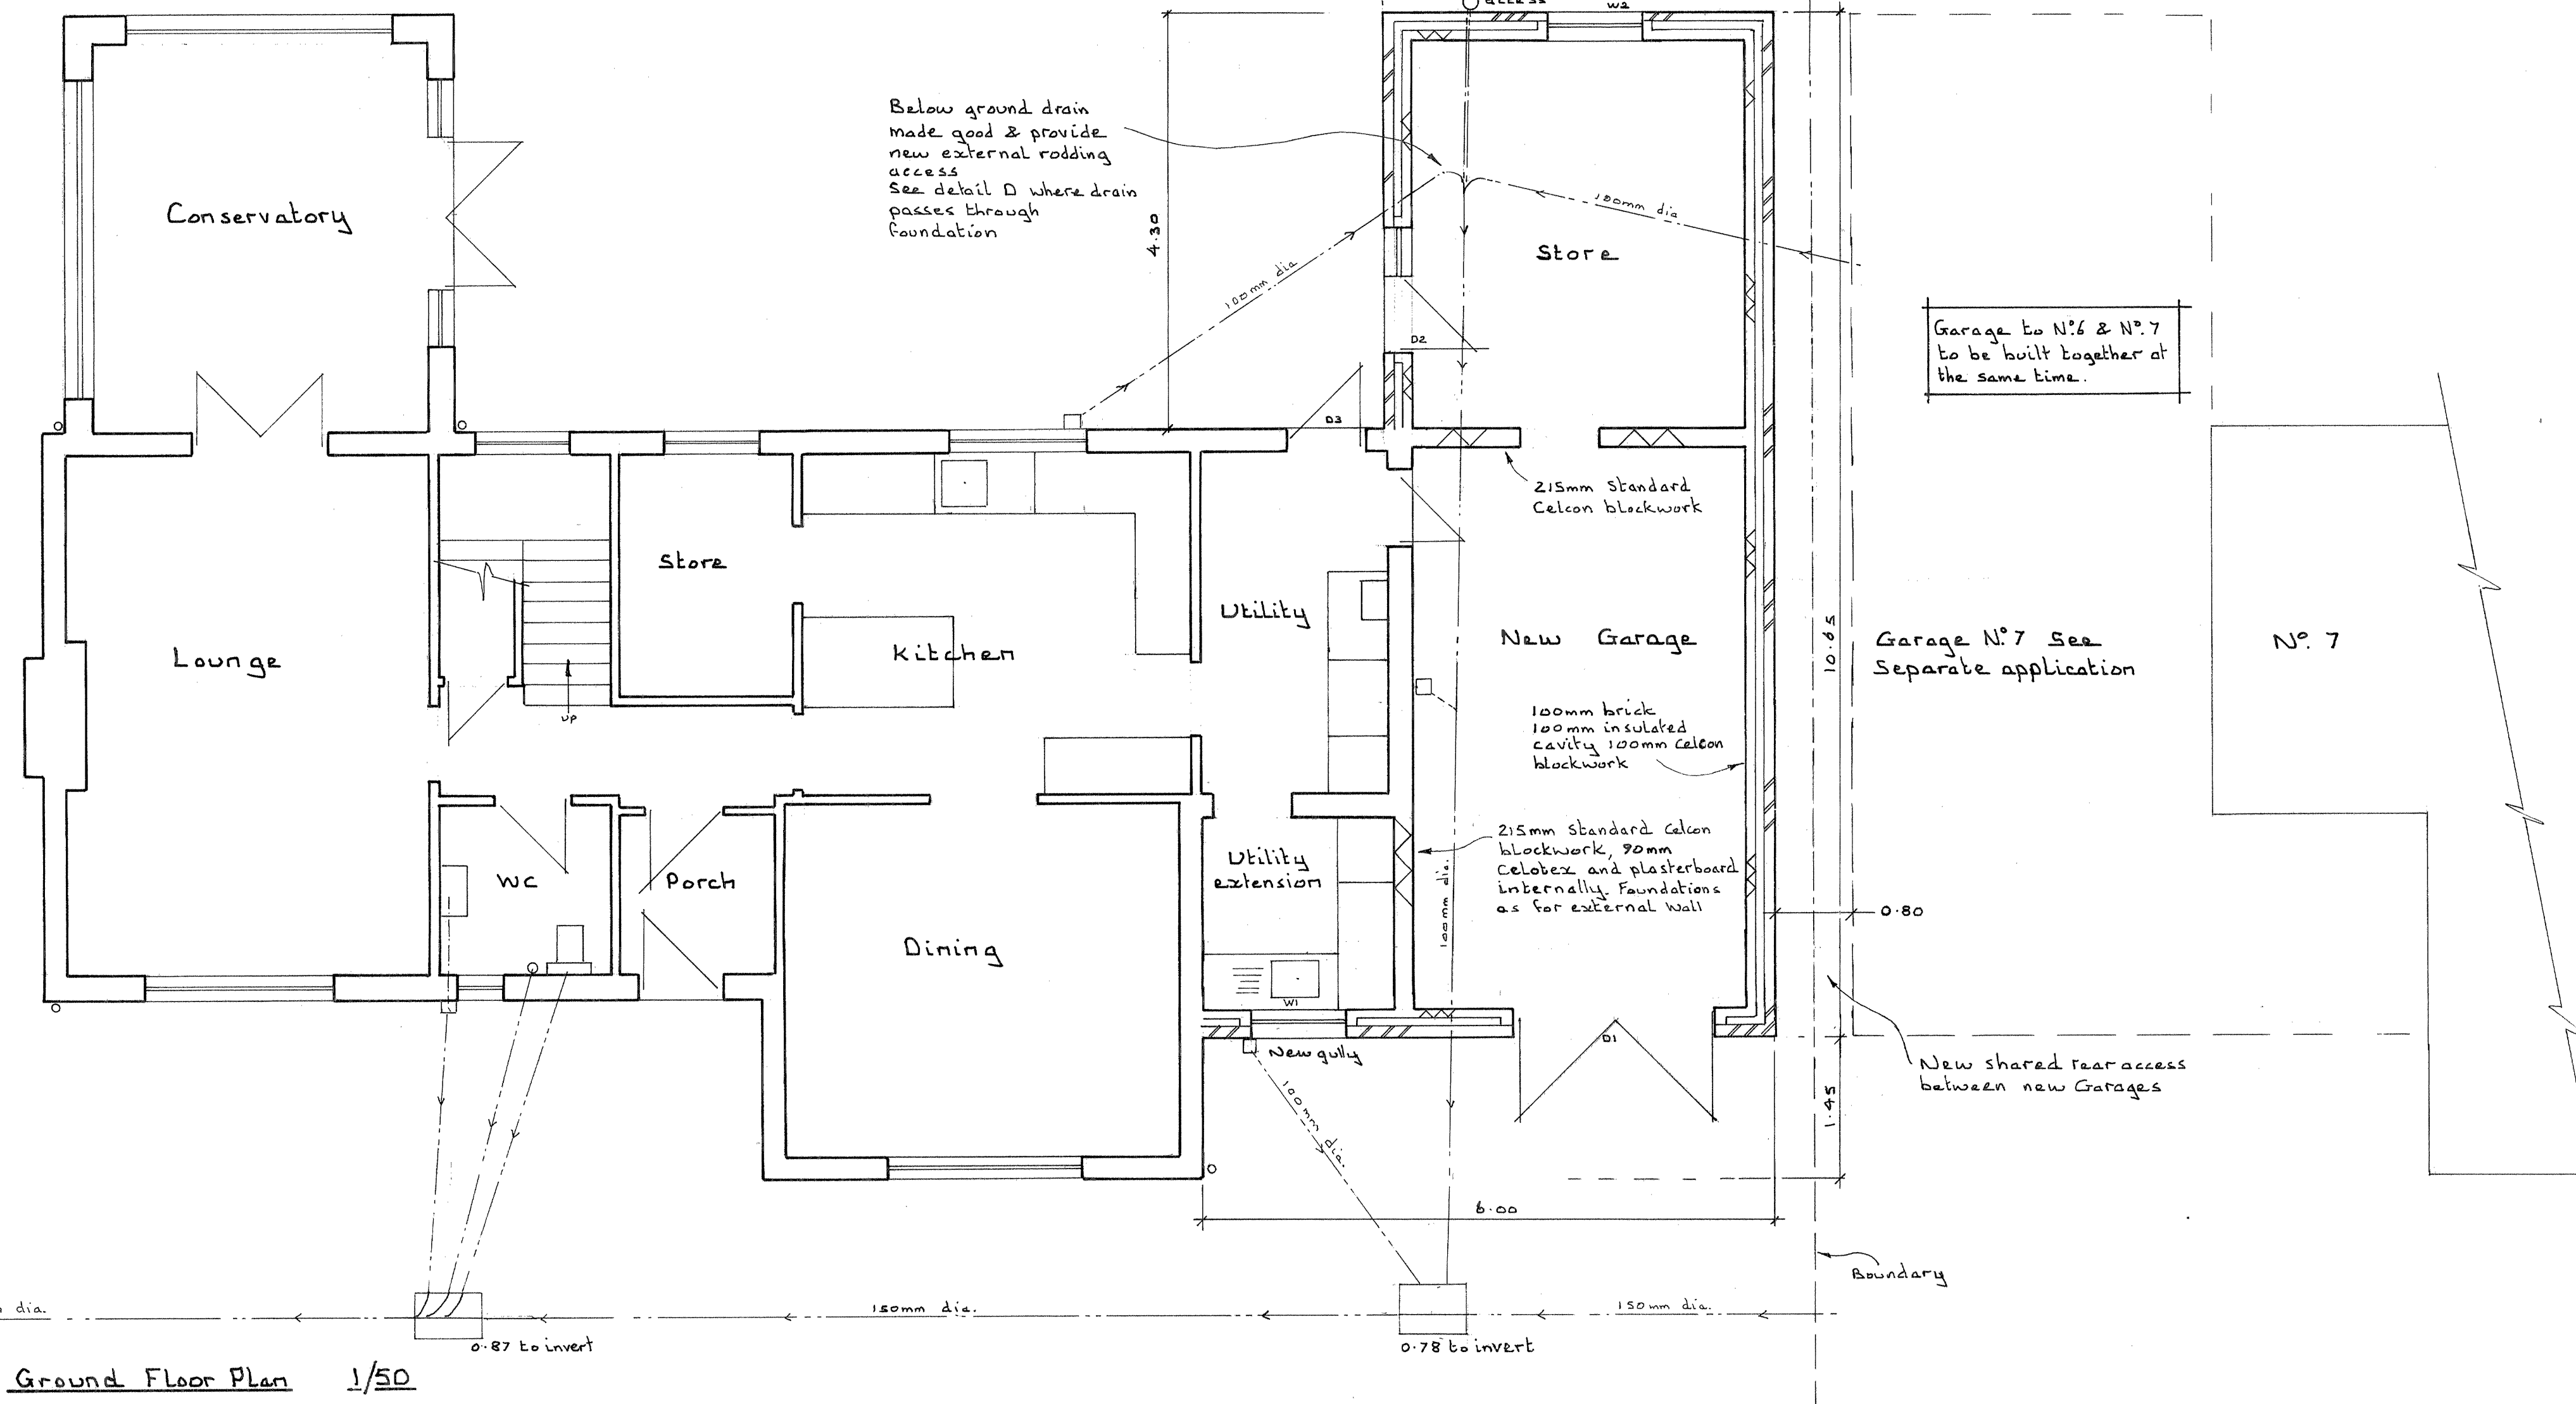

Proposed Layout
 6 Edinburgh Rd. Calne SN11 8QT
 Proposed Side Garage & Utility Room Extension
 Date 18-10-25 Drg. N° 2