
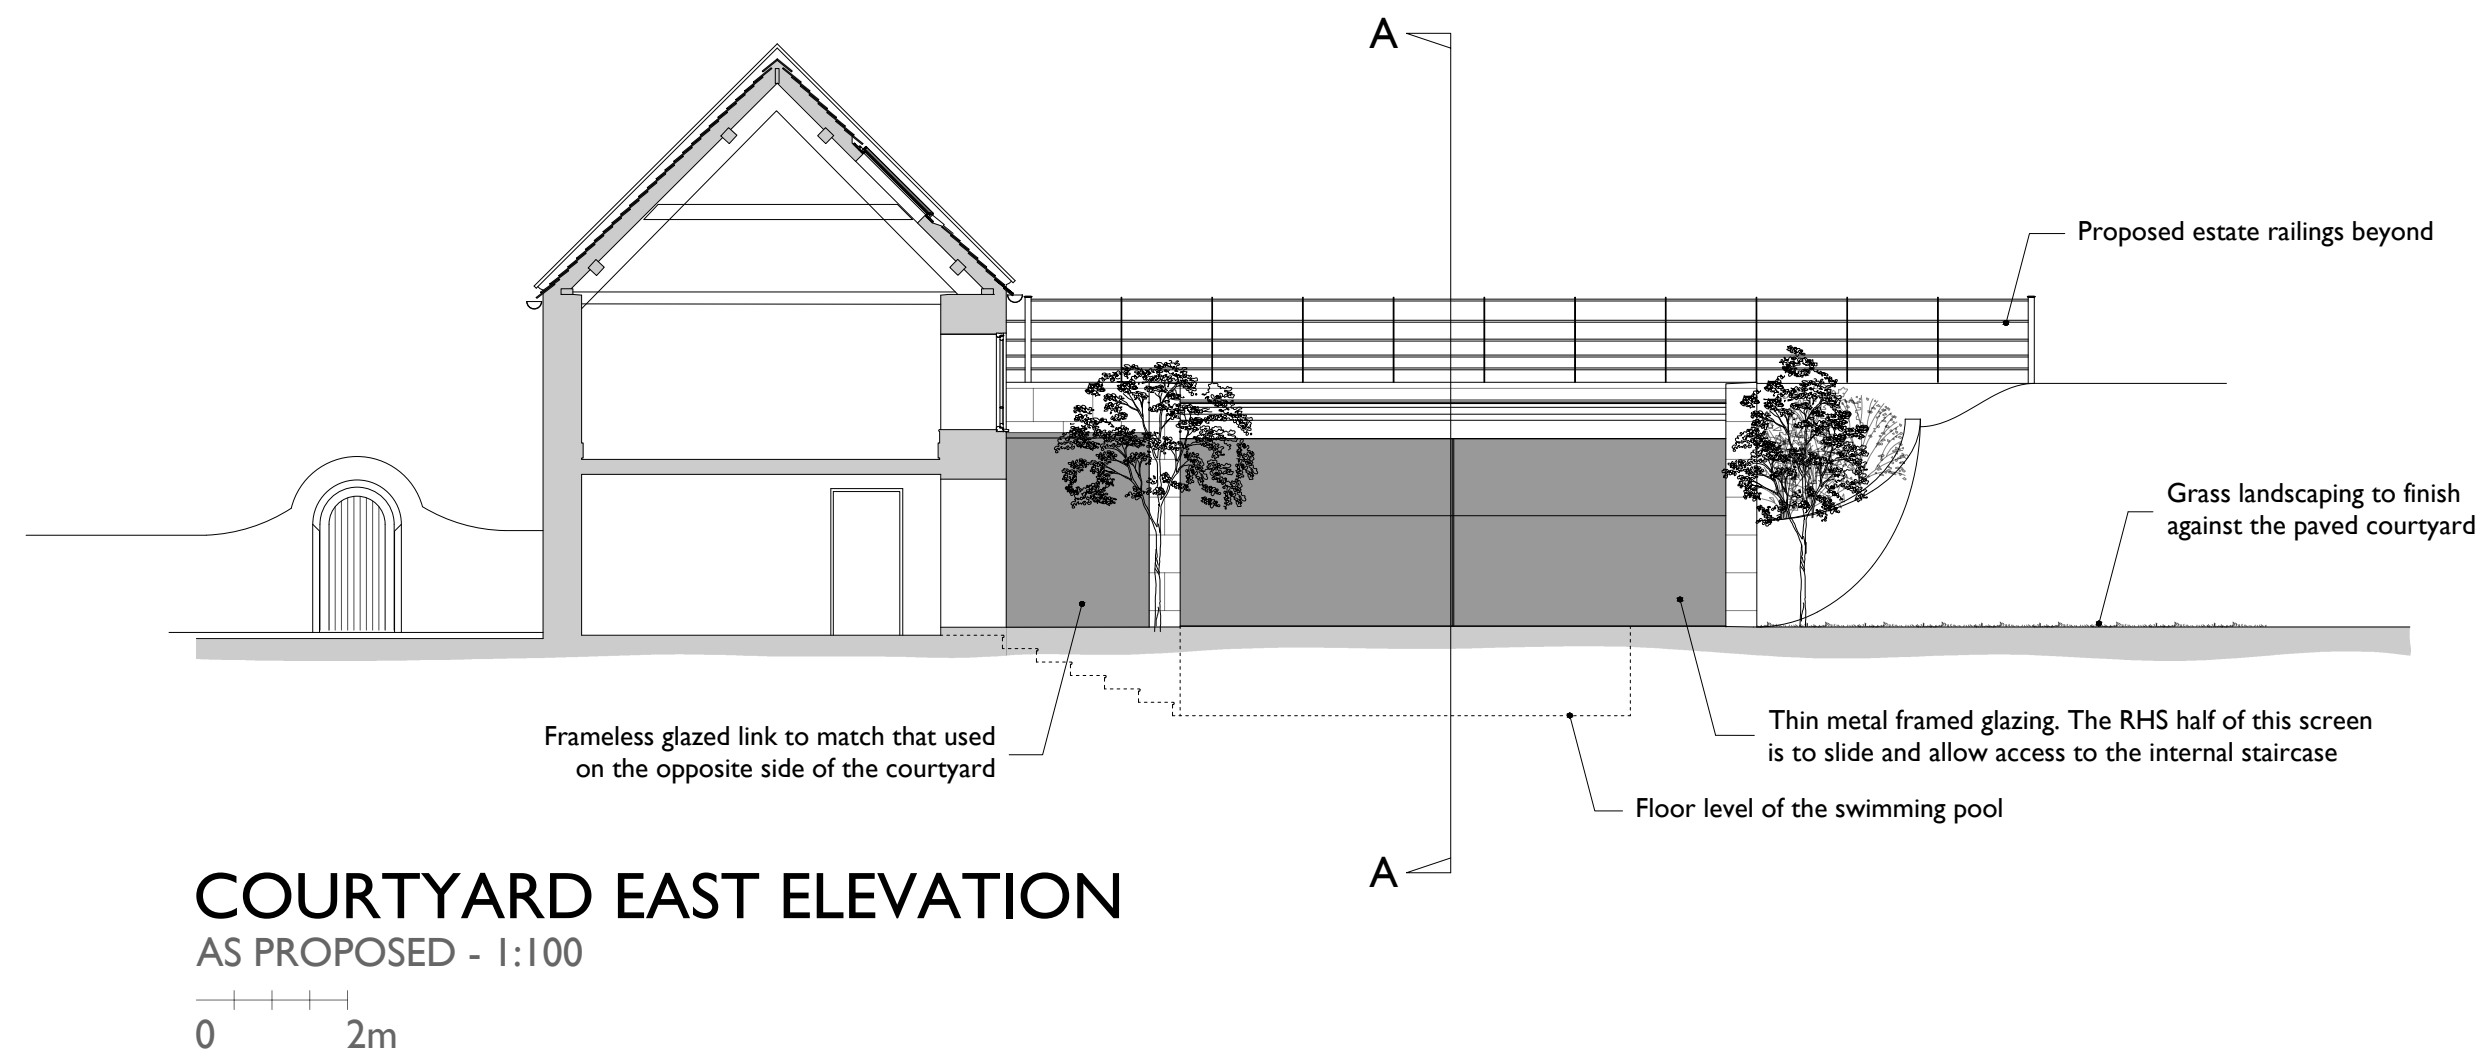


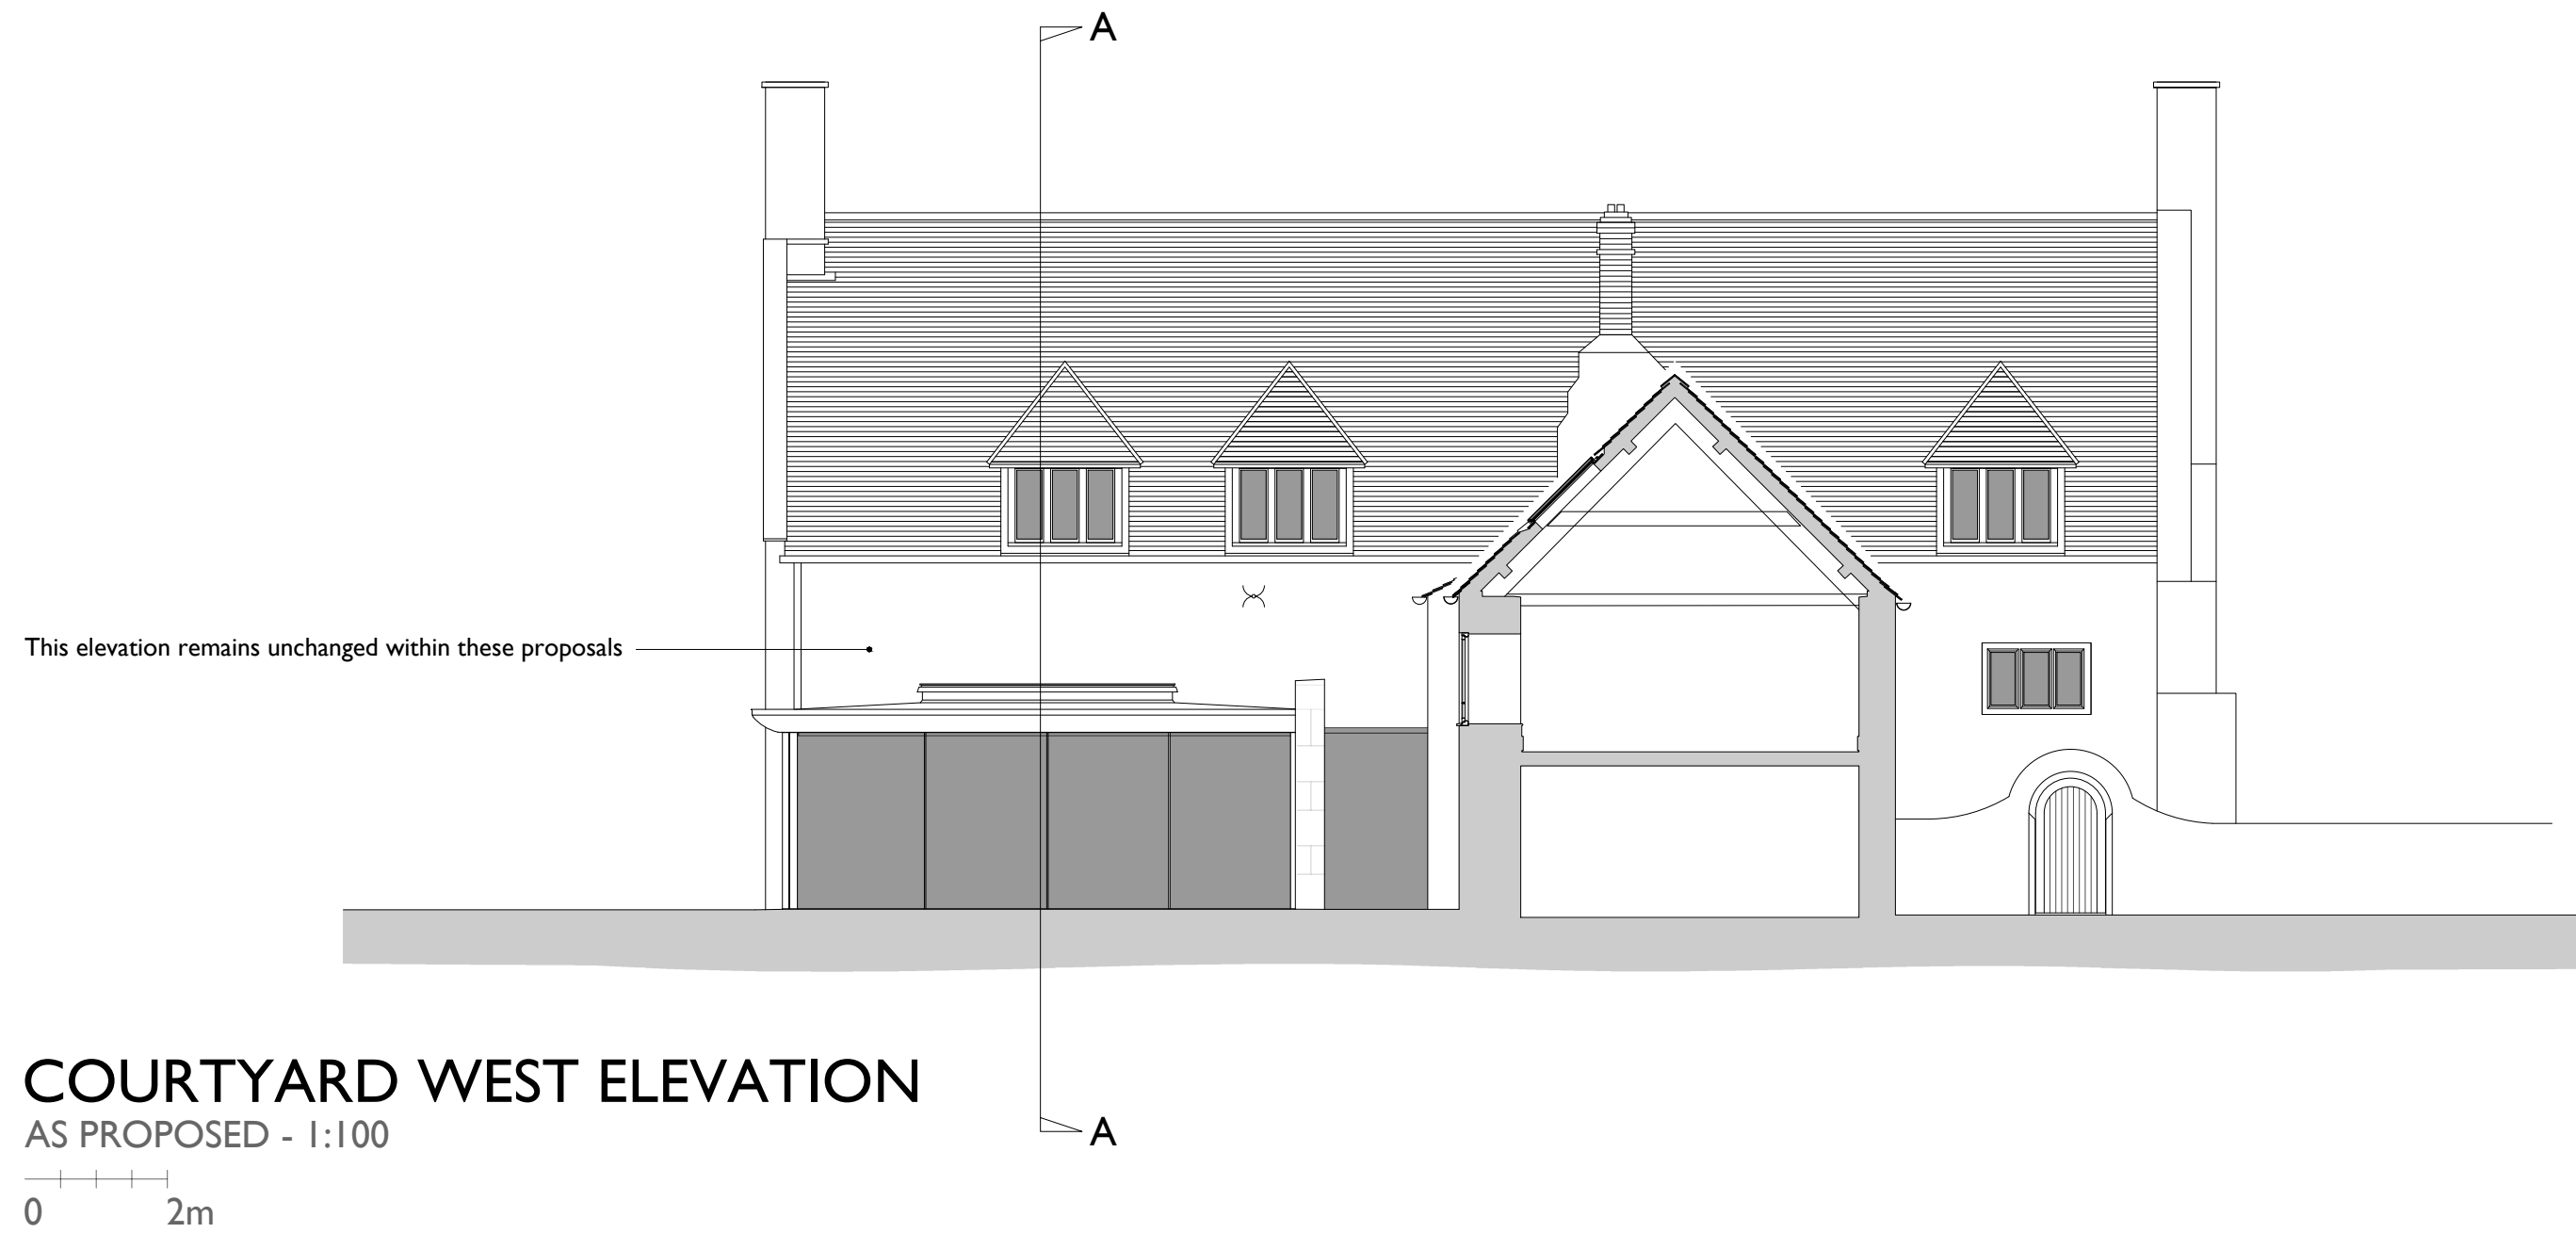

25009/062		Project & Drawing No		Revision	
Ansty Manor		Courtyard Elevations		A2	
Ansty, Salisbury, Wiltshire		As Proposed		ALS	
09.02.2026		09.02.2026		09.02.2026	
Then Now When		Architecture + Conservation		This drawing is the property of Then Now When Architecture + Conservation and copyright is reserved on the drawing and the contents therein. All dimensions are to be verified by the Contractor and any discrepancies reported to the Architect before proceeding. Figure dimensions are to be used only.	