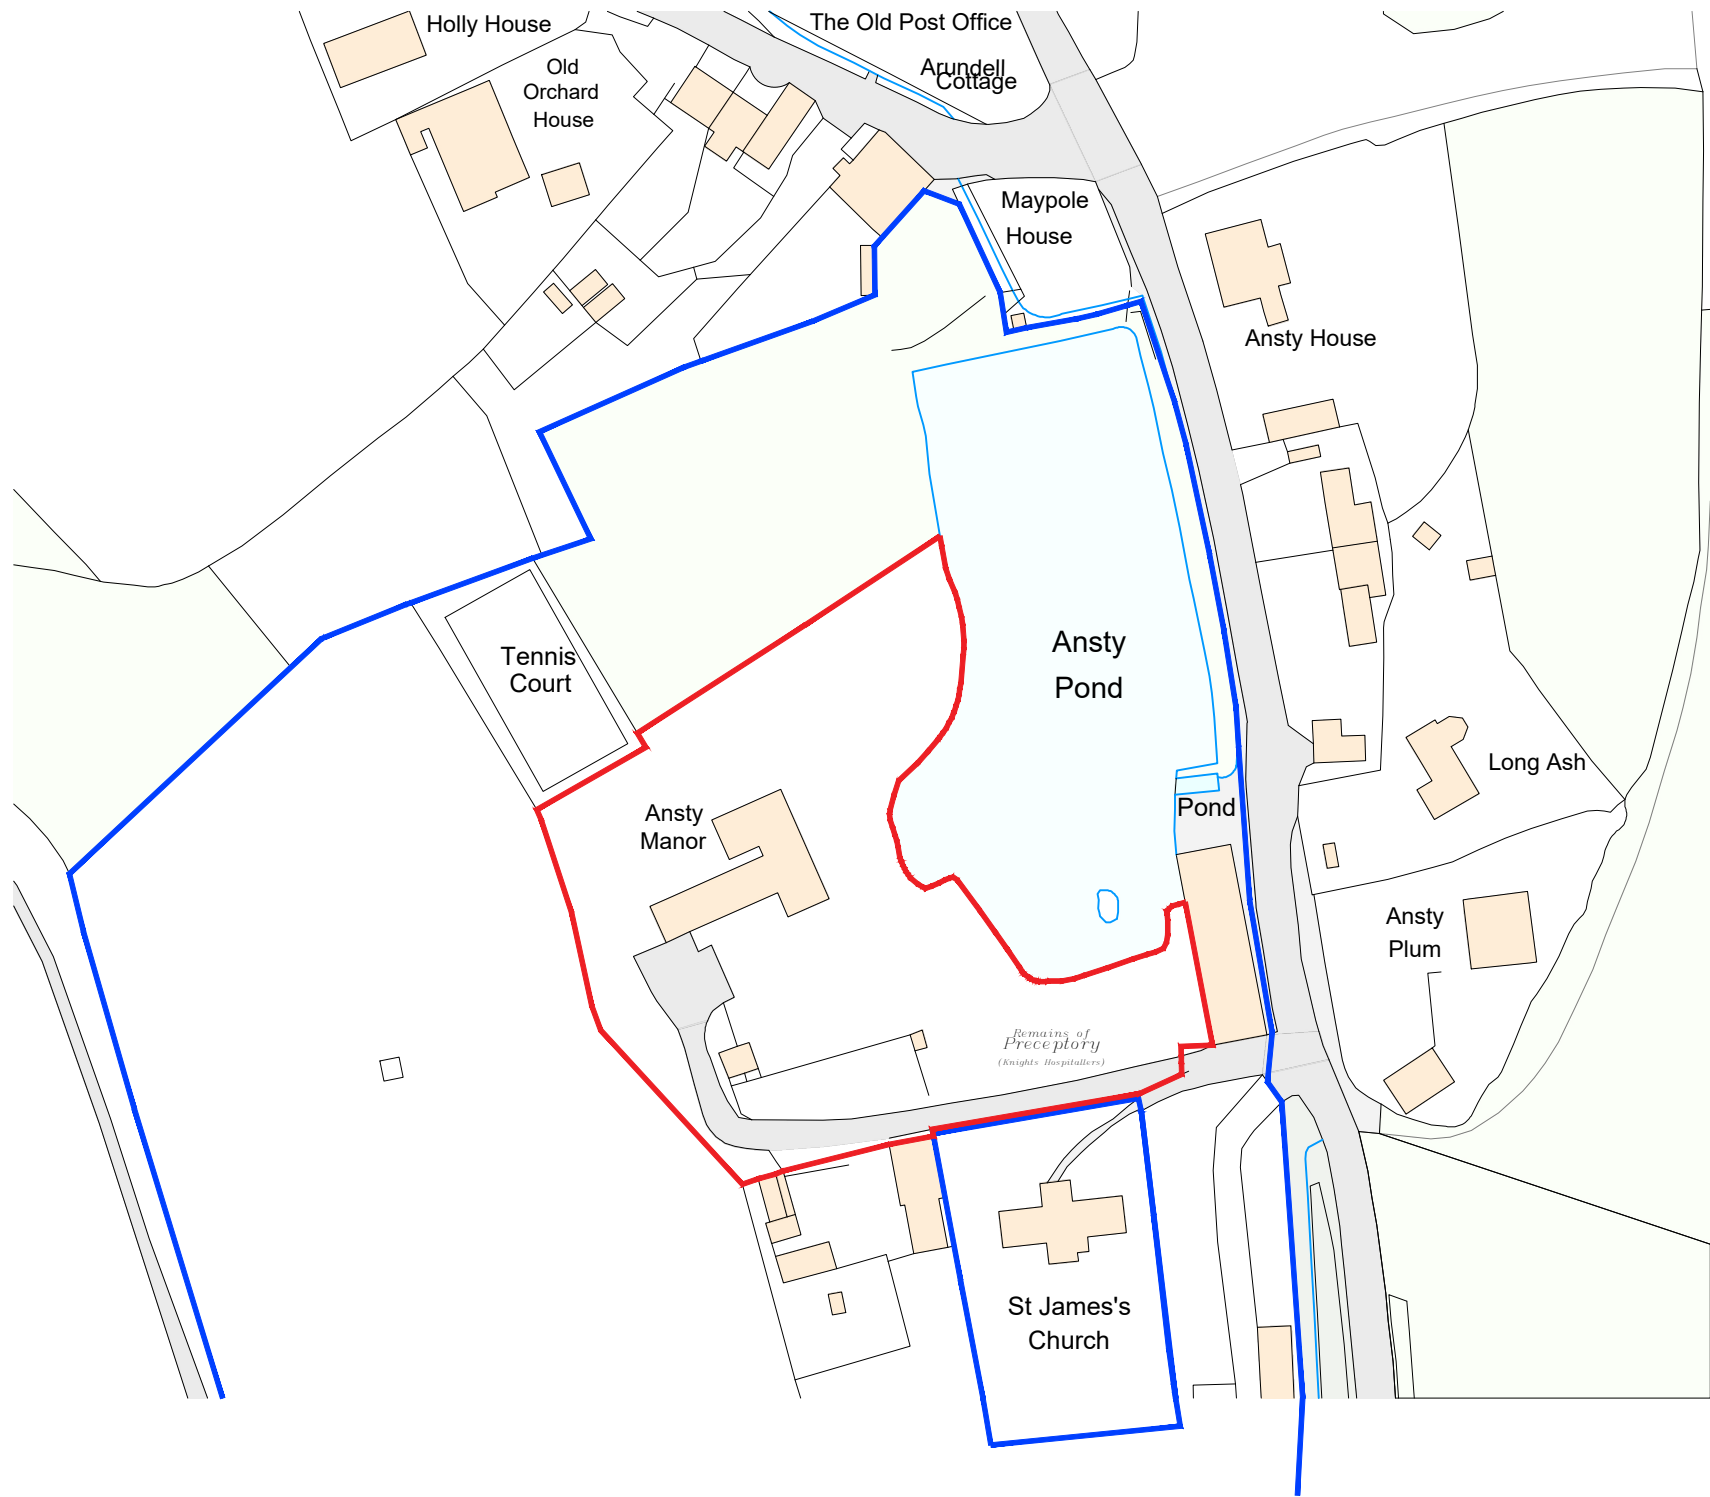


# LOCATION PLAN

AS PROPOSED - 1:1250

0 25m

25009/001

Project & Drawing No

Revision

Drawing Status

Ansty Manor  
Ansty, Salisbury, Wiltshire

Location Plan

1:1250 A3  
Scale Size  
jc ALS  
Drawn By Checked By  
19.12.2025  
Drawing Creation Date

Project

Detail

Then Now When  
Architecture + Conservation

THIS DRAWING IS COPYRIGHT ©  
This drawing is the property of Then Now When : Architecture + Conservation  
and copyright is reserved on the drawing and the content therein. All site  
dimensions are to be verified by the Contractor and any discrepancies reported to  
the Architect before proceeding. Figured dimensions are to be used only.