



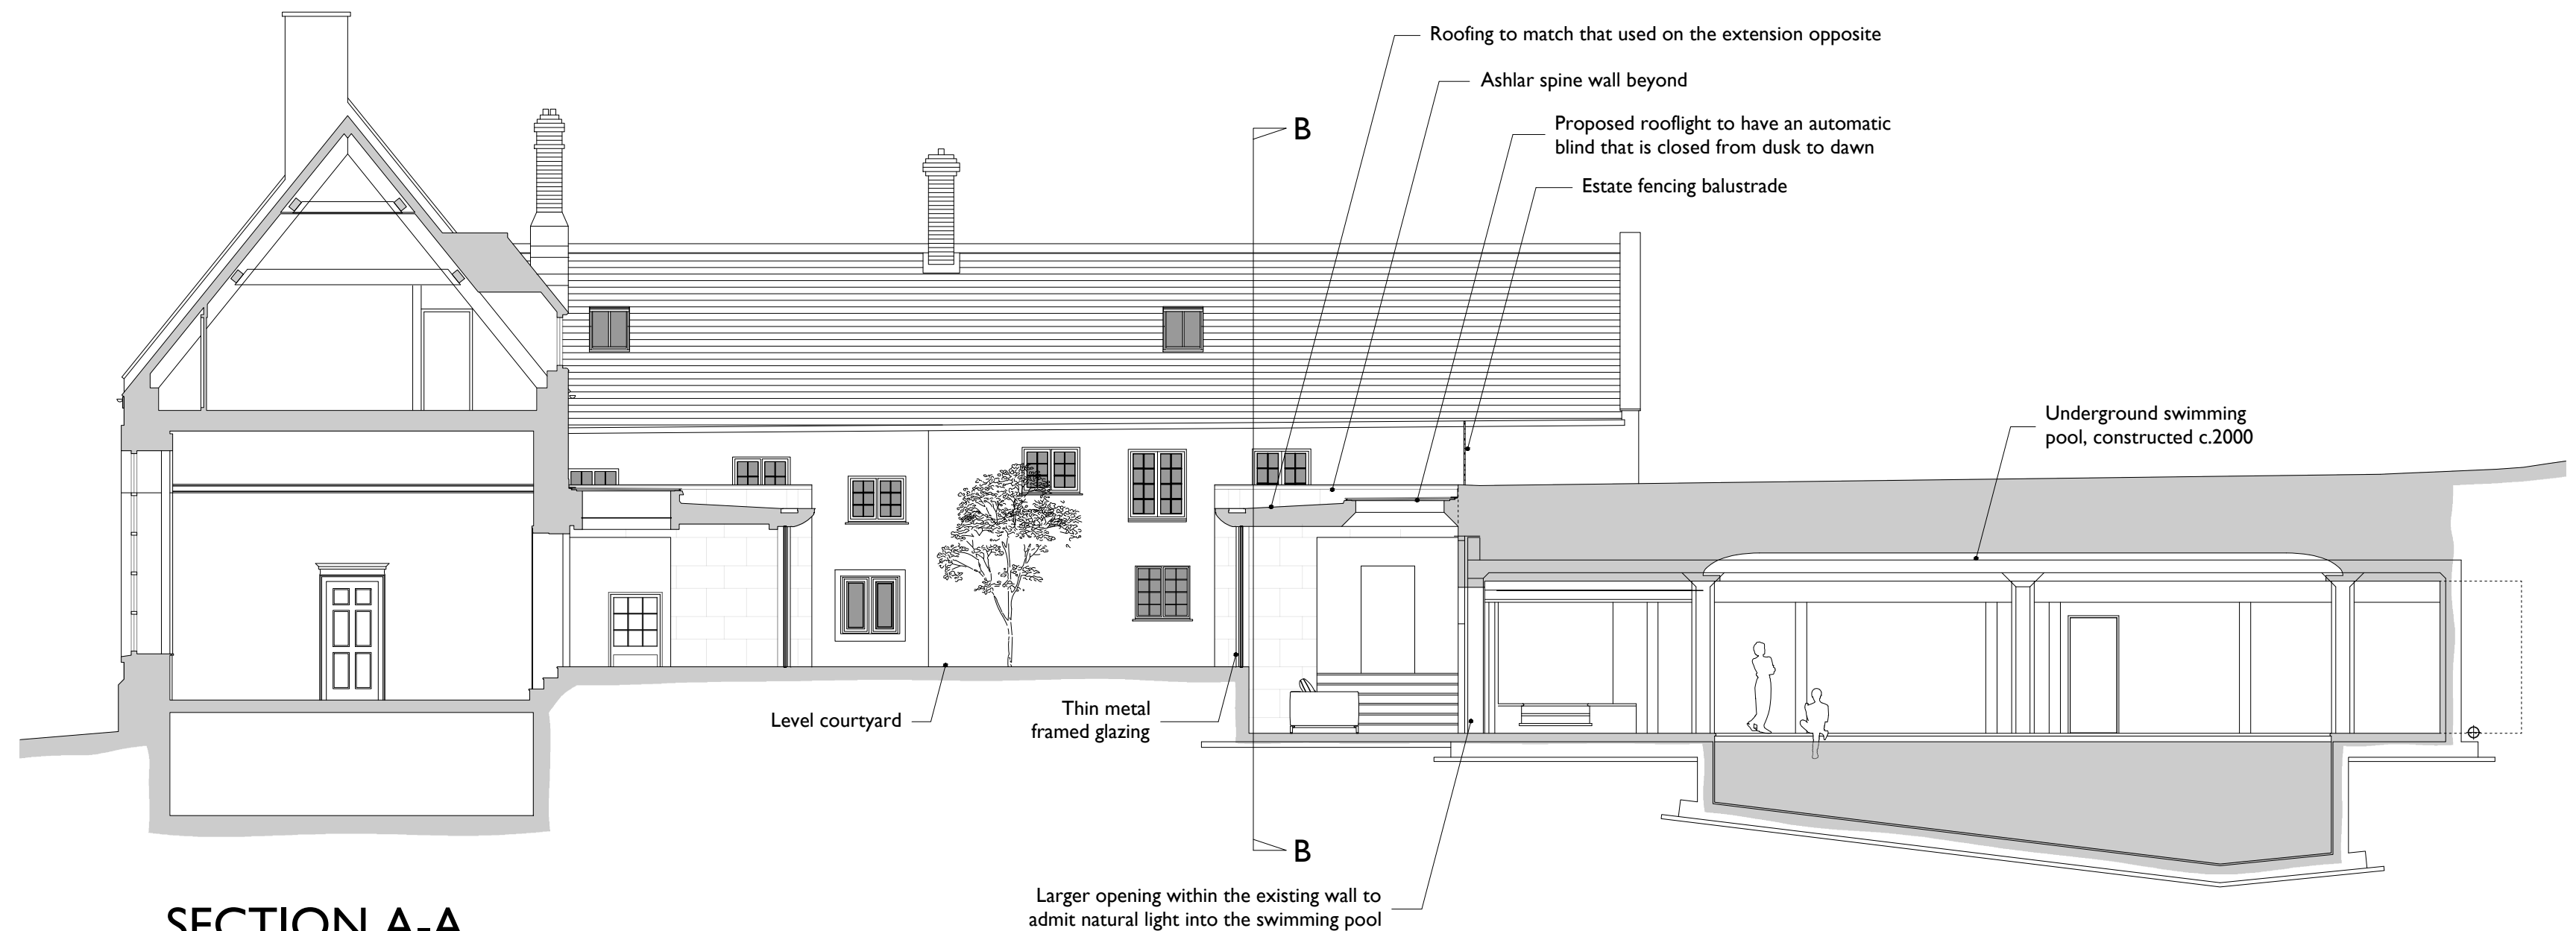

SECTION A-A

AS PROPOSED - 1:100

0 2m

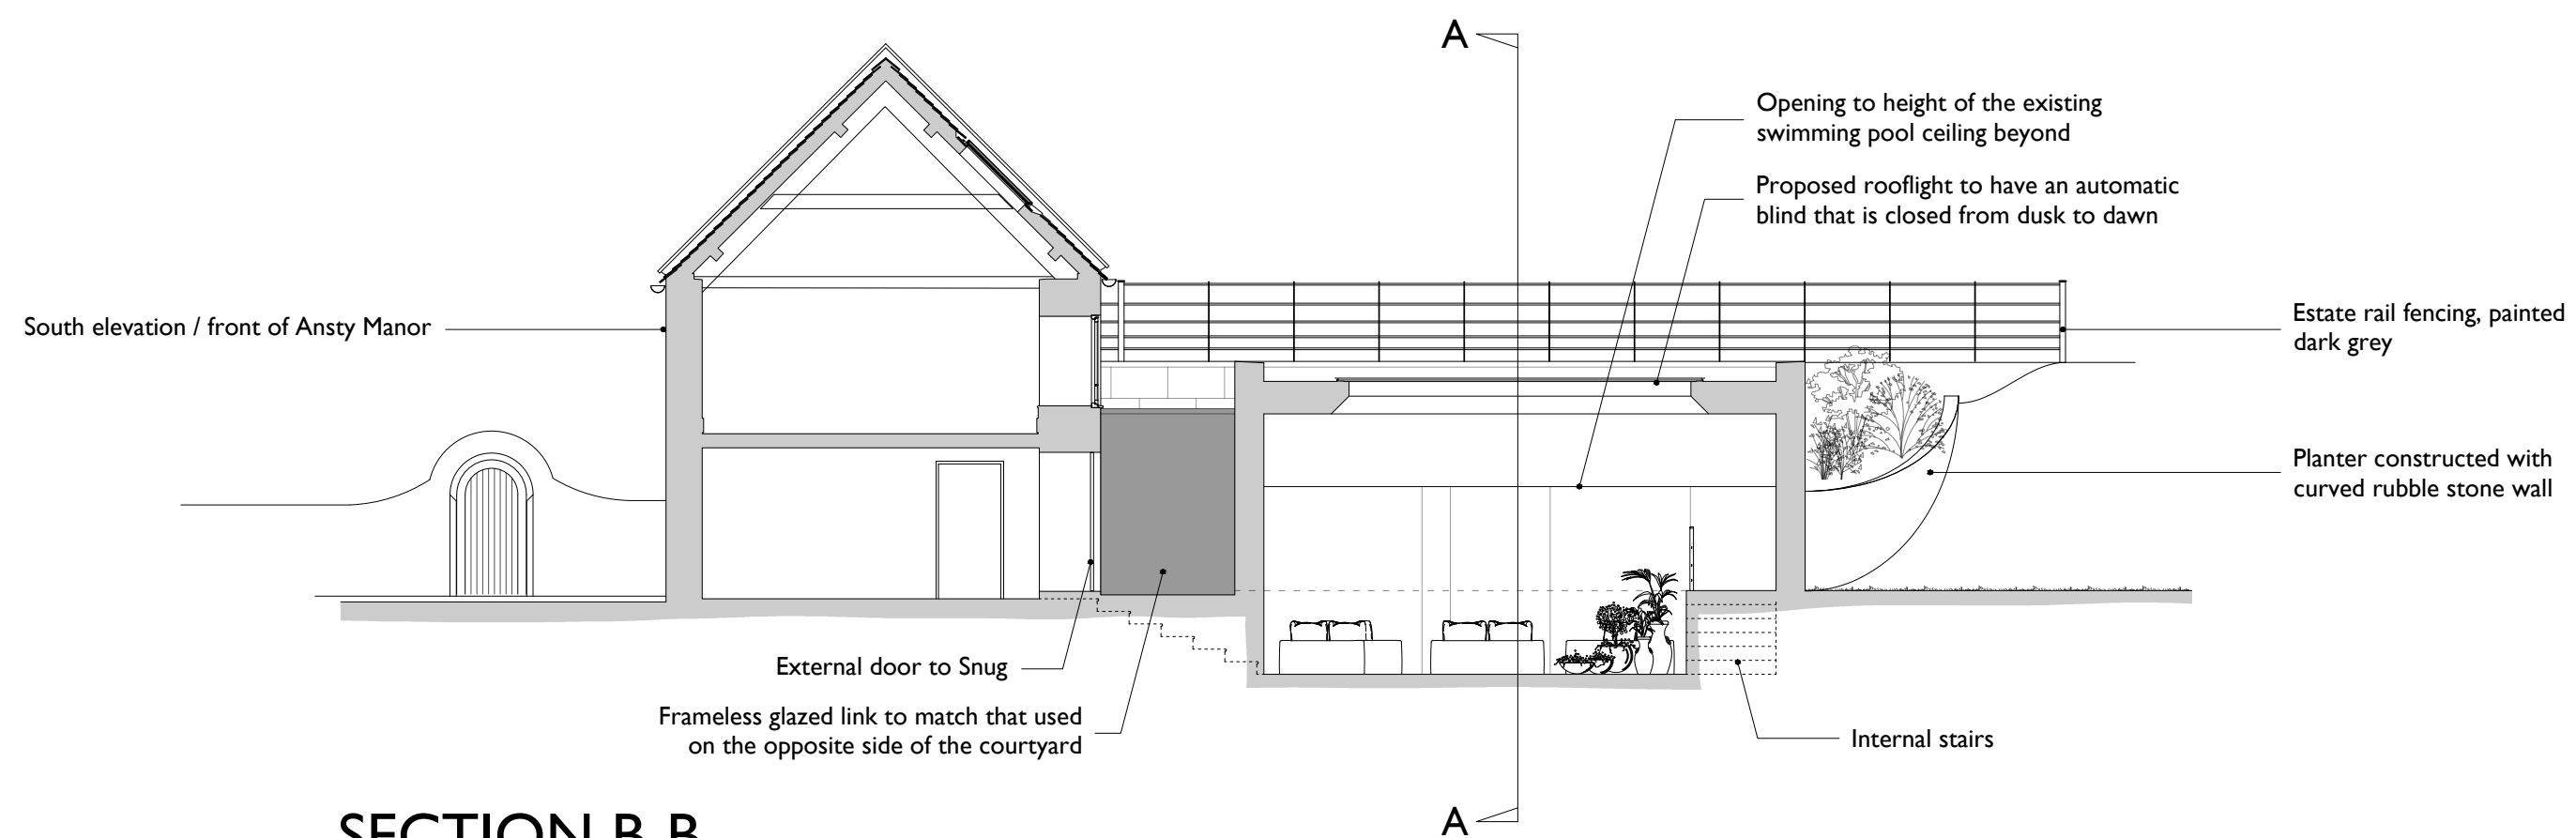

SECTION B-B

AS PROPOSED - 1:100

0 2m

25009/050

Ansty Manor
Ansty, Salisbury, Wiltshire

Sections A-A & B-B
As Proposed

Project & Drawing No

Revision

Drawing Status

1:100 A2

Scale Size

jc ALS

Drawn By Checked By

09.02.2026

Drawing Creation Date

Then Now When
Architecture + Conservation

THIS DRAWING IS COPYRIGHT ©
This drawing is the property of Then Now When Architecture + Conservation
and copyright is reserved on the drawing and the content therein. All site
dimensions are to be verified by the Contractor and any discrepancies reported to
the Architect before proceeding. Figure dimensions are to be used only.