


Enford Farm Grain Intake Location Plan



0 50
Metres

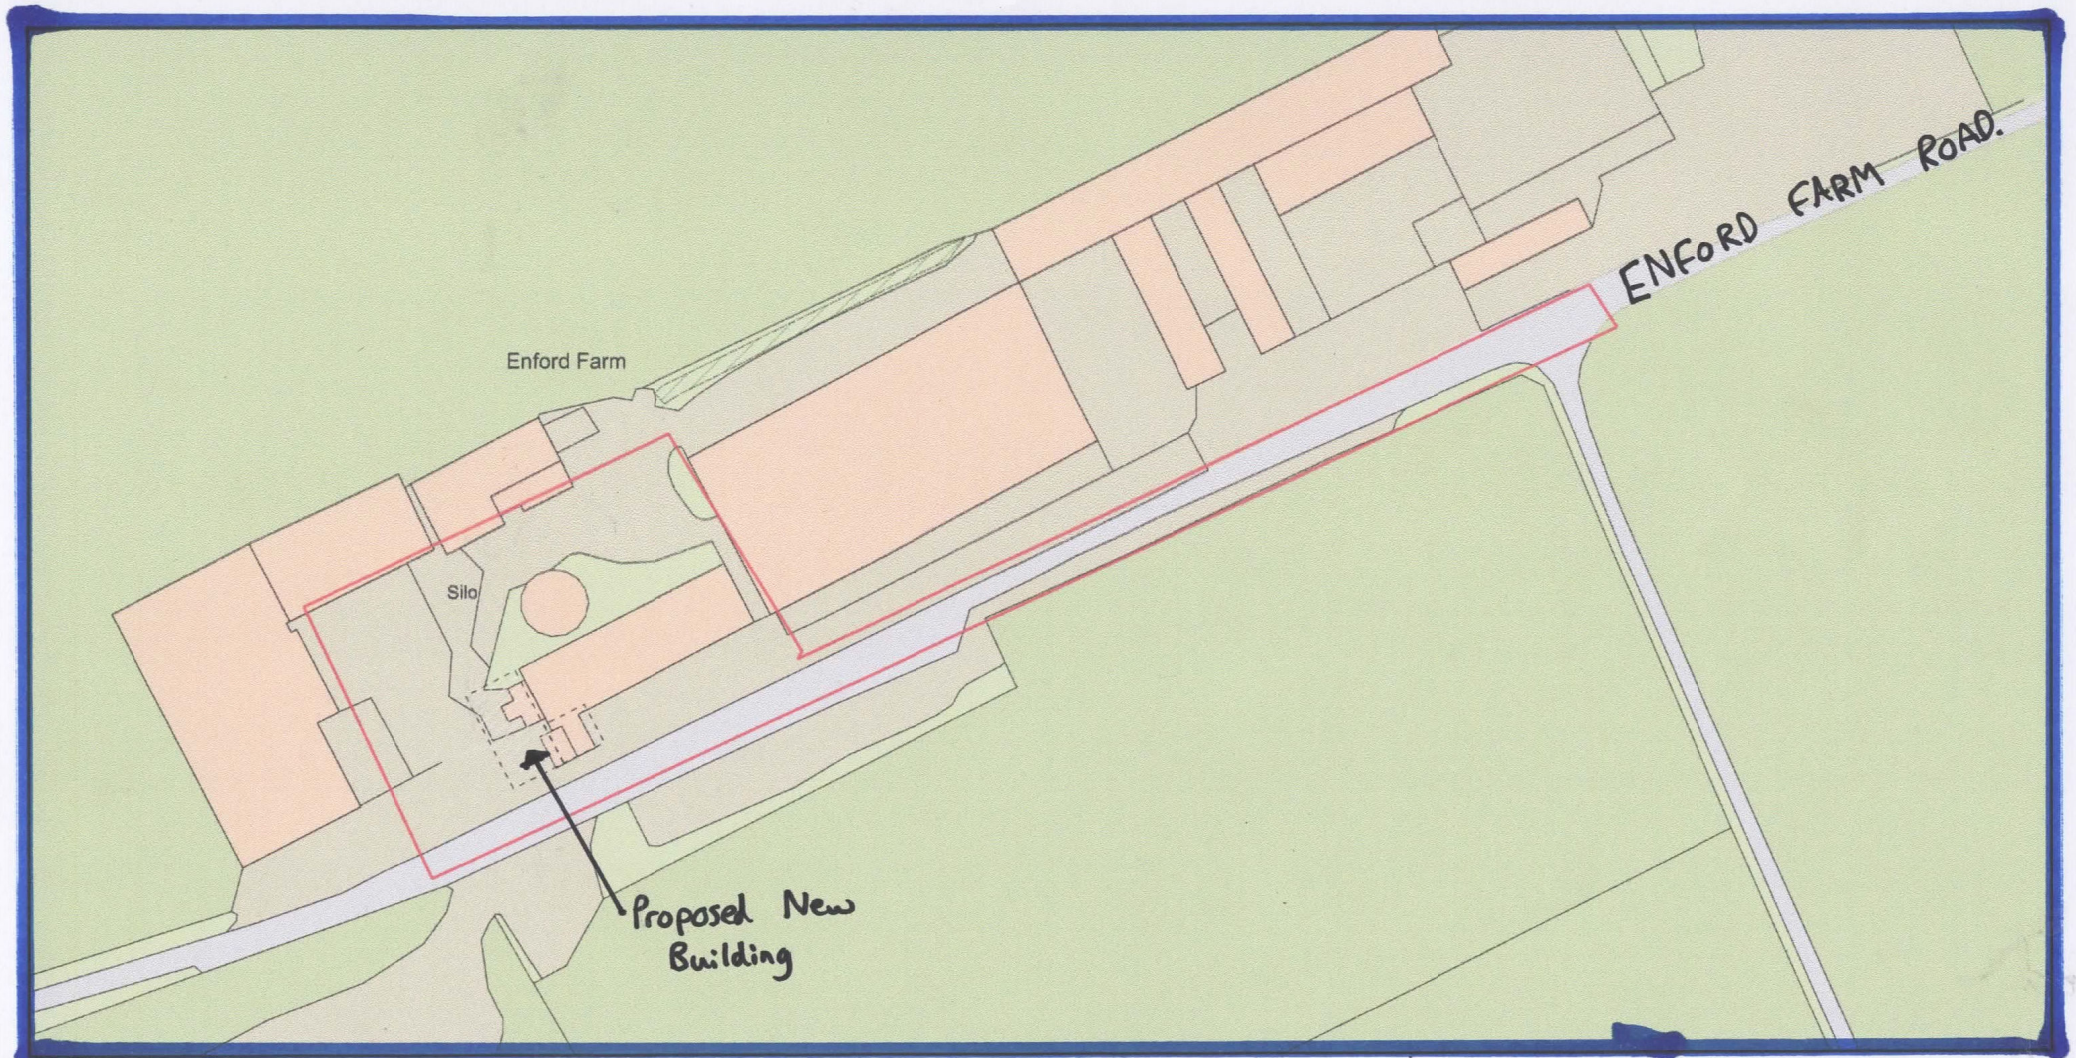

Plan Produced for: Sargent and Waight Ltd

Date Produced: 04 Feb 2026

Plan Reference Number: TQRQM26035131840676

Scale: 1:1250 @ A4

© Crown copyright and database rights 2025 OS 100042766

