



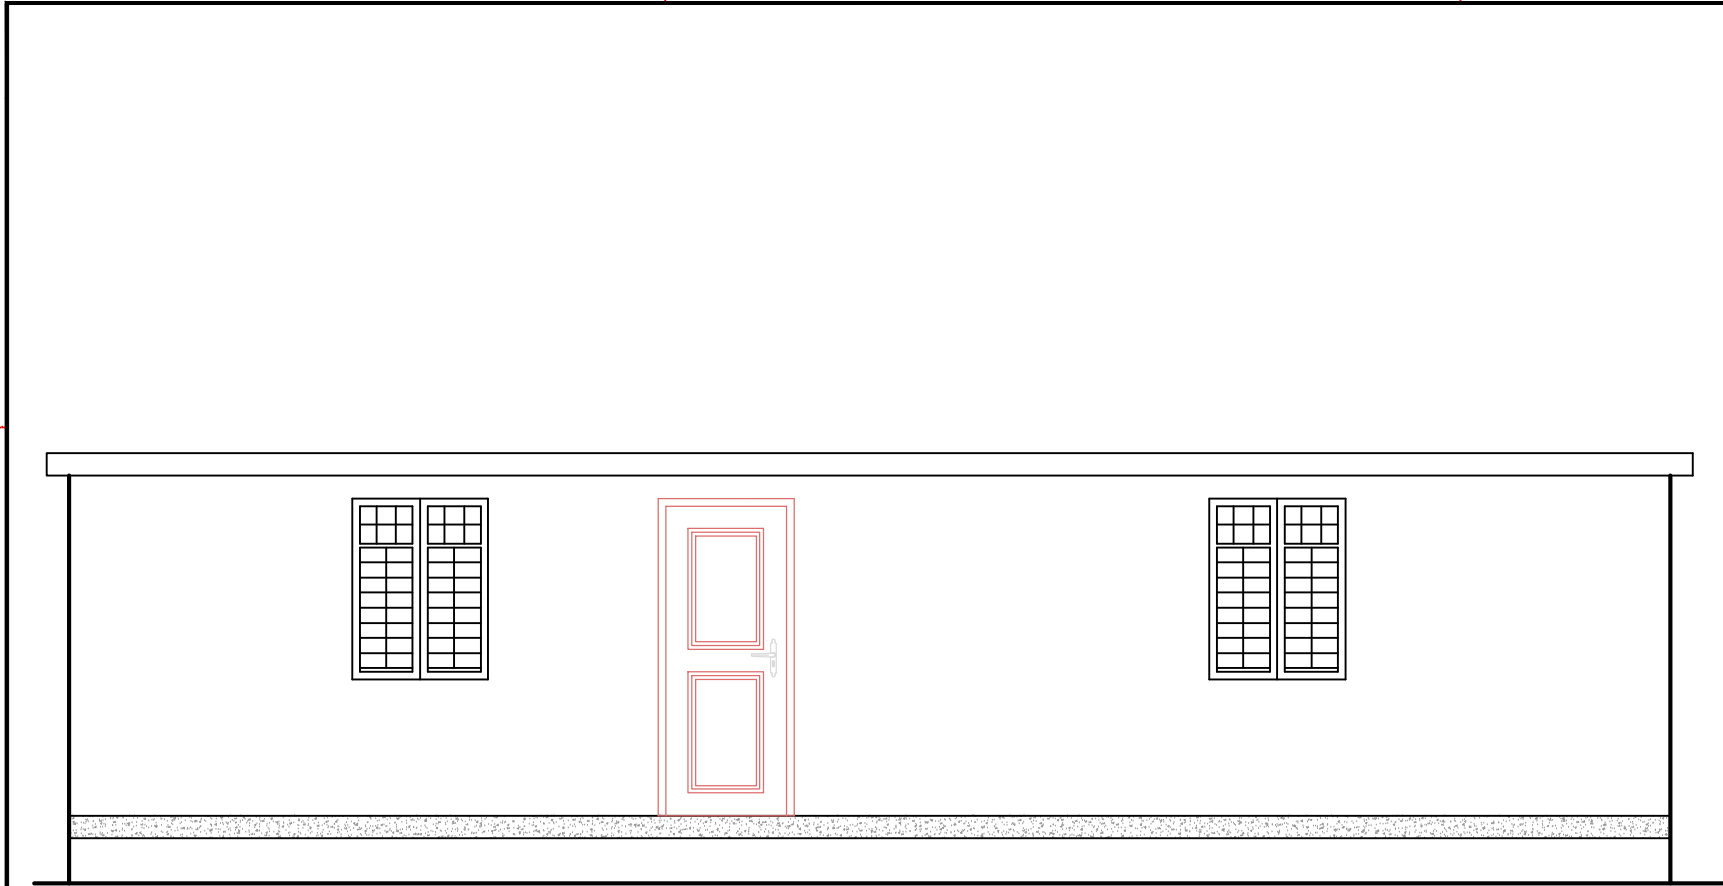

PROPOSED LEFT SIDE ELEVATION

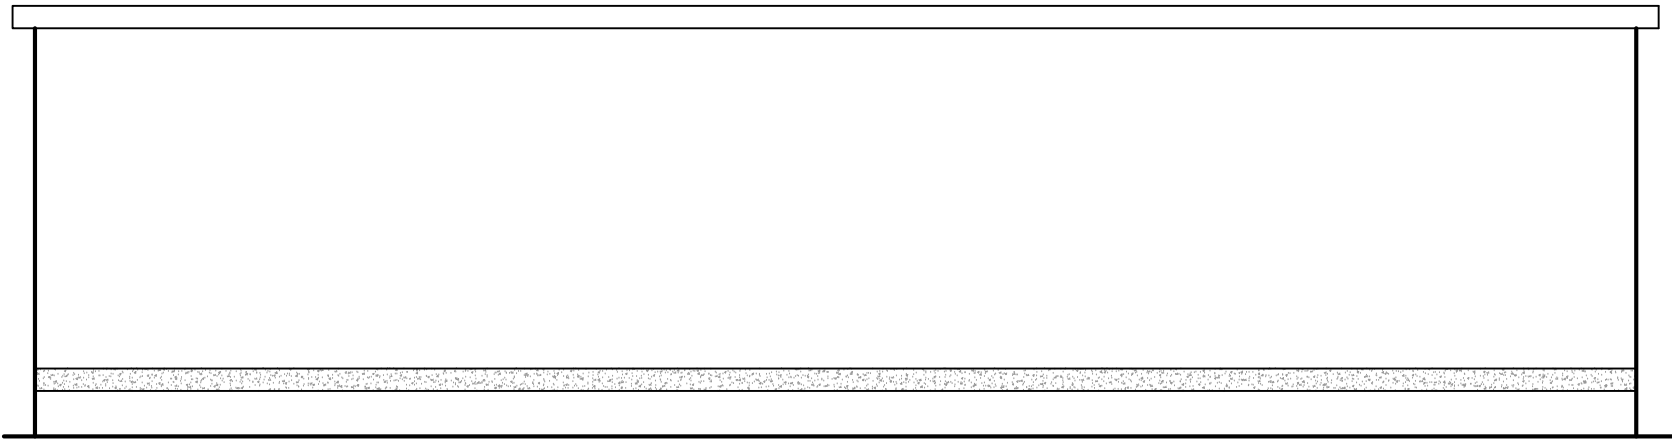

PROPOSED RIGHT SIDE ELEVATION



DRAWING No. D08	CLIENT/PROJECT 10 SARUM DRIVE	DRAWN AM		GENERAL NOTES This drawing is for planning purposes only; do not use it for any other intent. Structural Design and Building Control Approval must be obtained before starting construction. This drawing is copyrighted; reproduction without prior permission is prohibited.
SCALE: 1:50 @A3	TITLE PROPOSED ELEVATIONS			
DATE: 14-02-2026				