


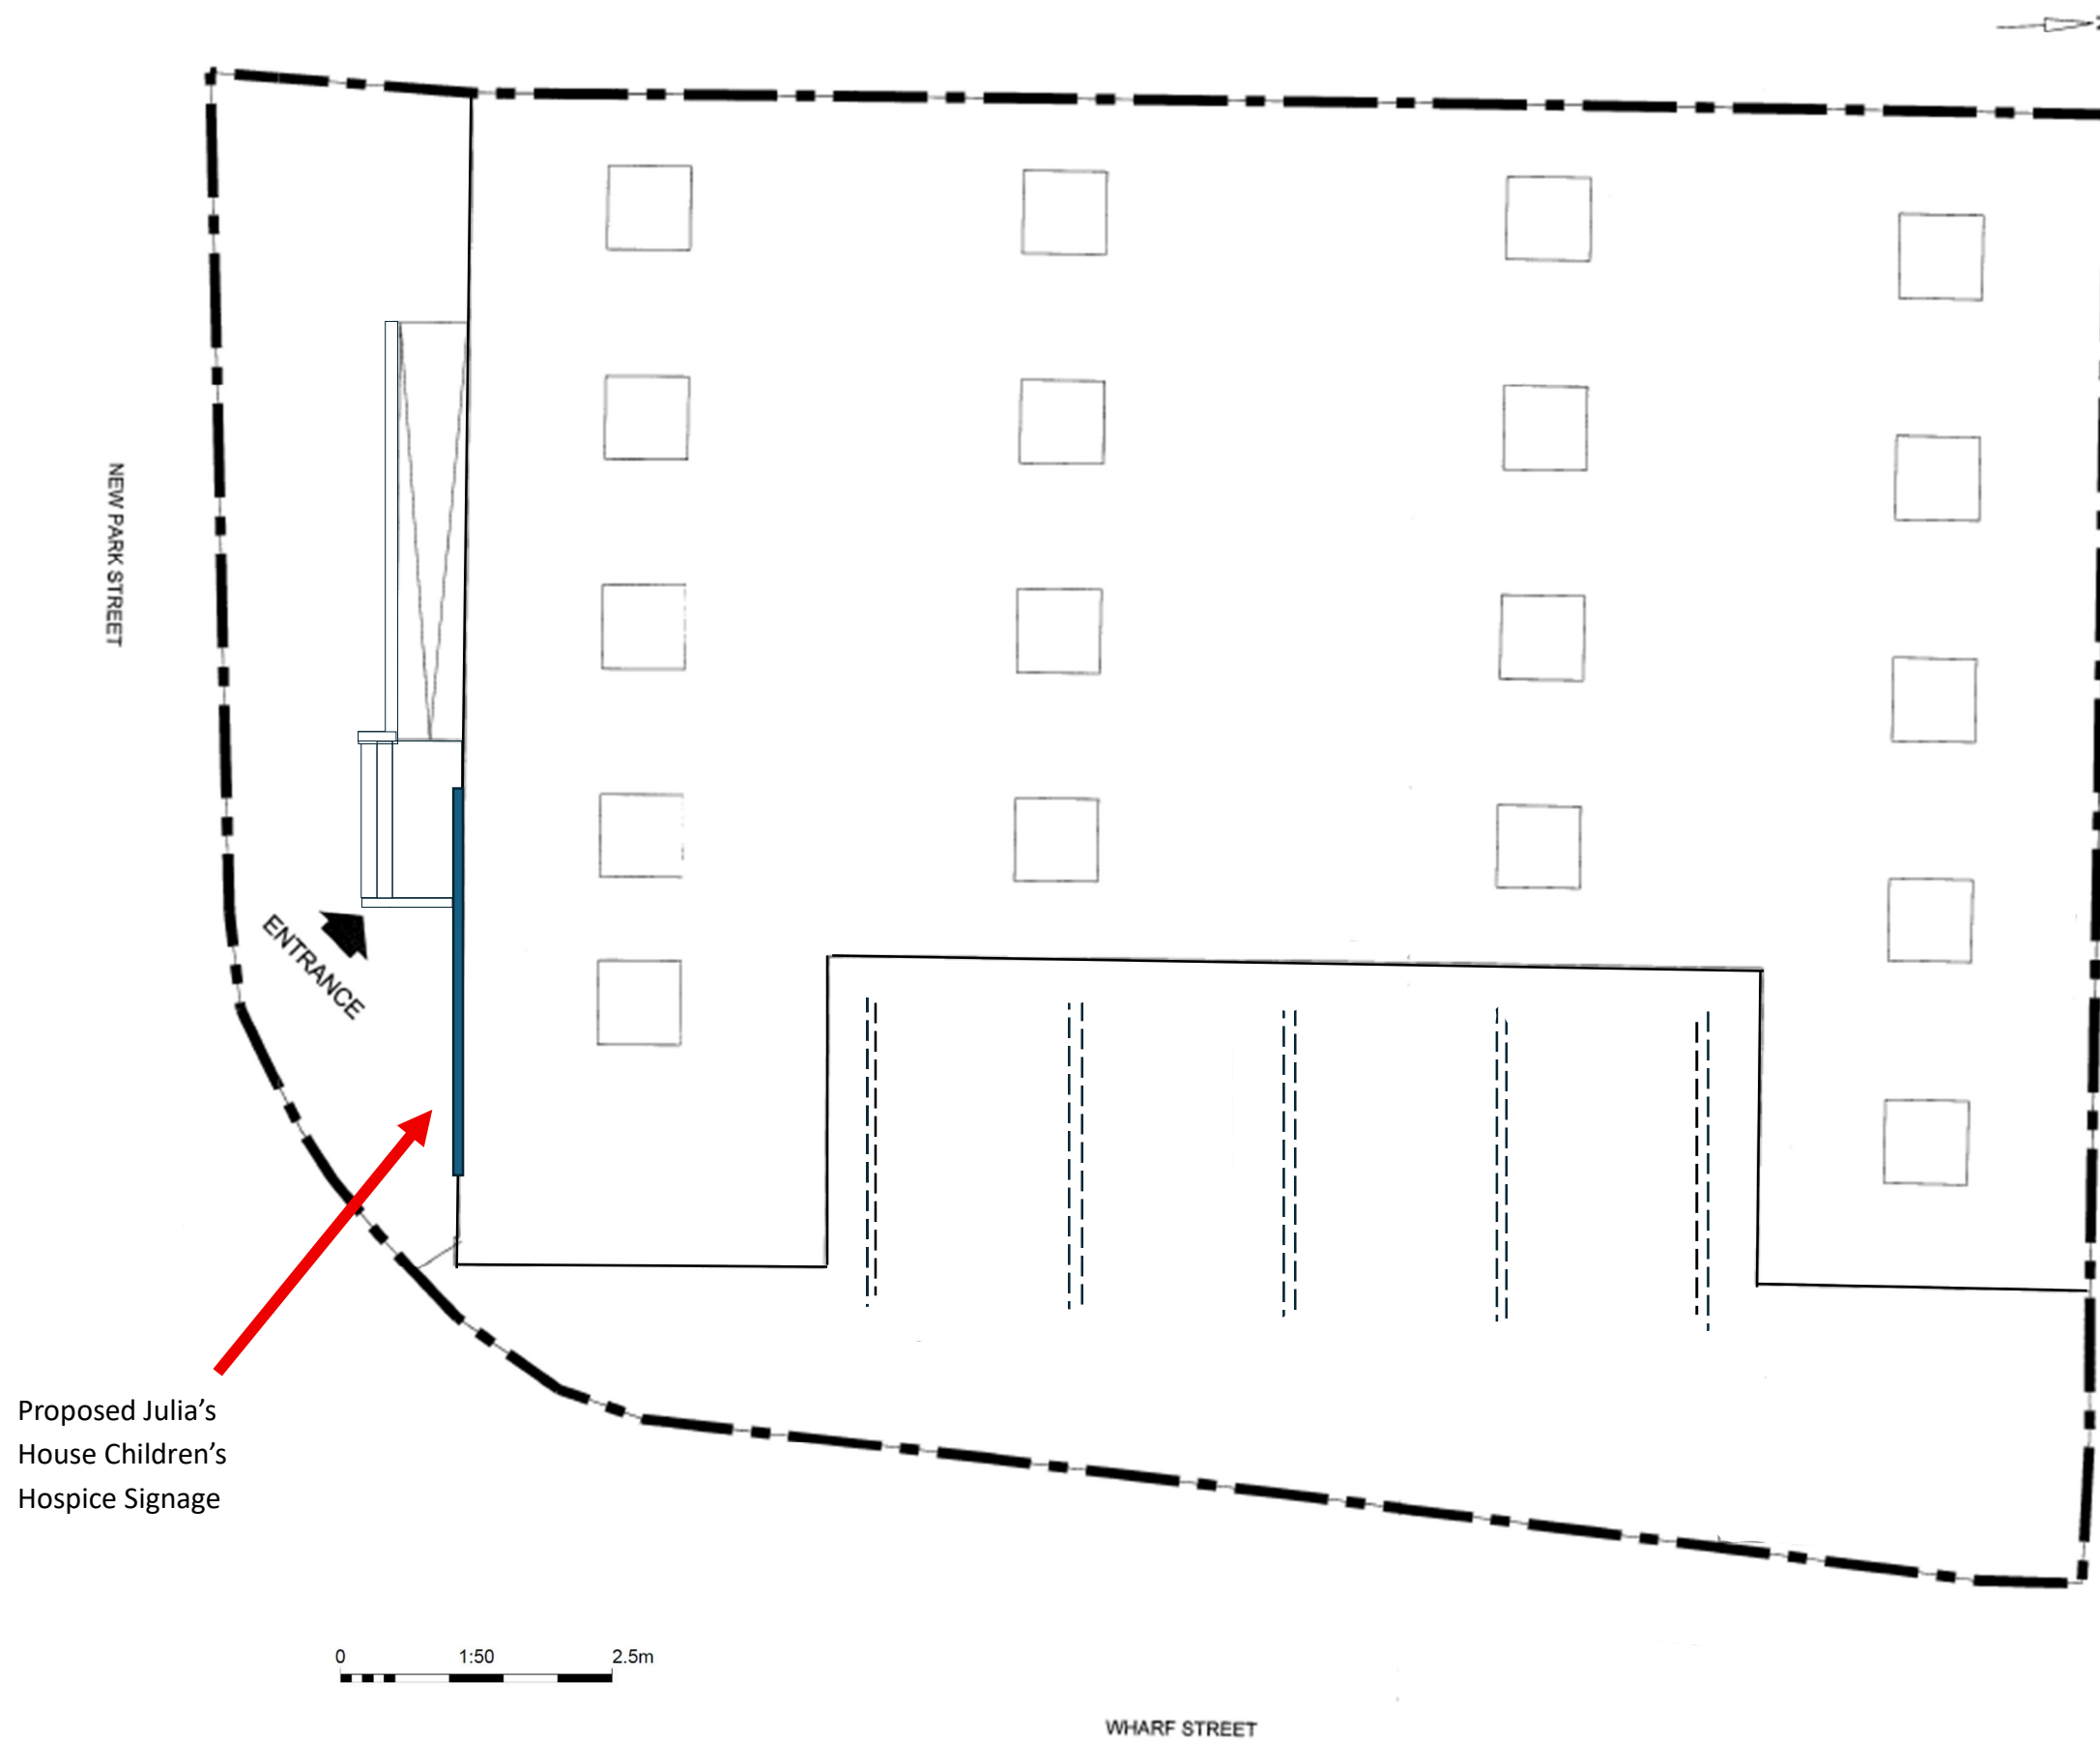

Proposed Signage:

Julia's House
Wiltshire & Dorset Children's Hospices

Welcome to Devizes

21-22 New Park Street,
Devizes, SN10 1DX

1:50 – A3

Site plan showing location
of new signage at front of
the building above main
entrance

Feb 2026
MH

Julia's House
Dorset & Wiltshire Children's Hospices