



Proposed
Loft Roost

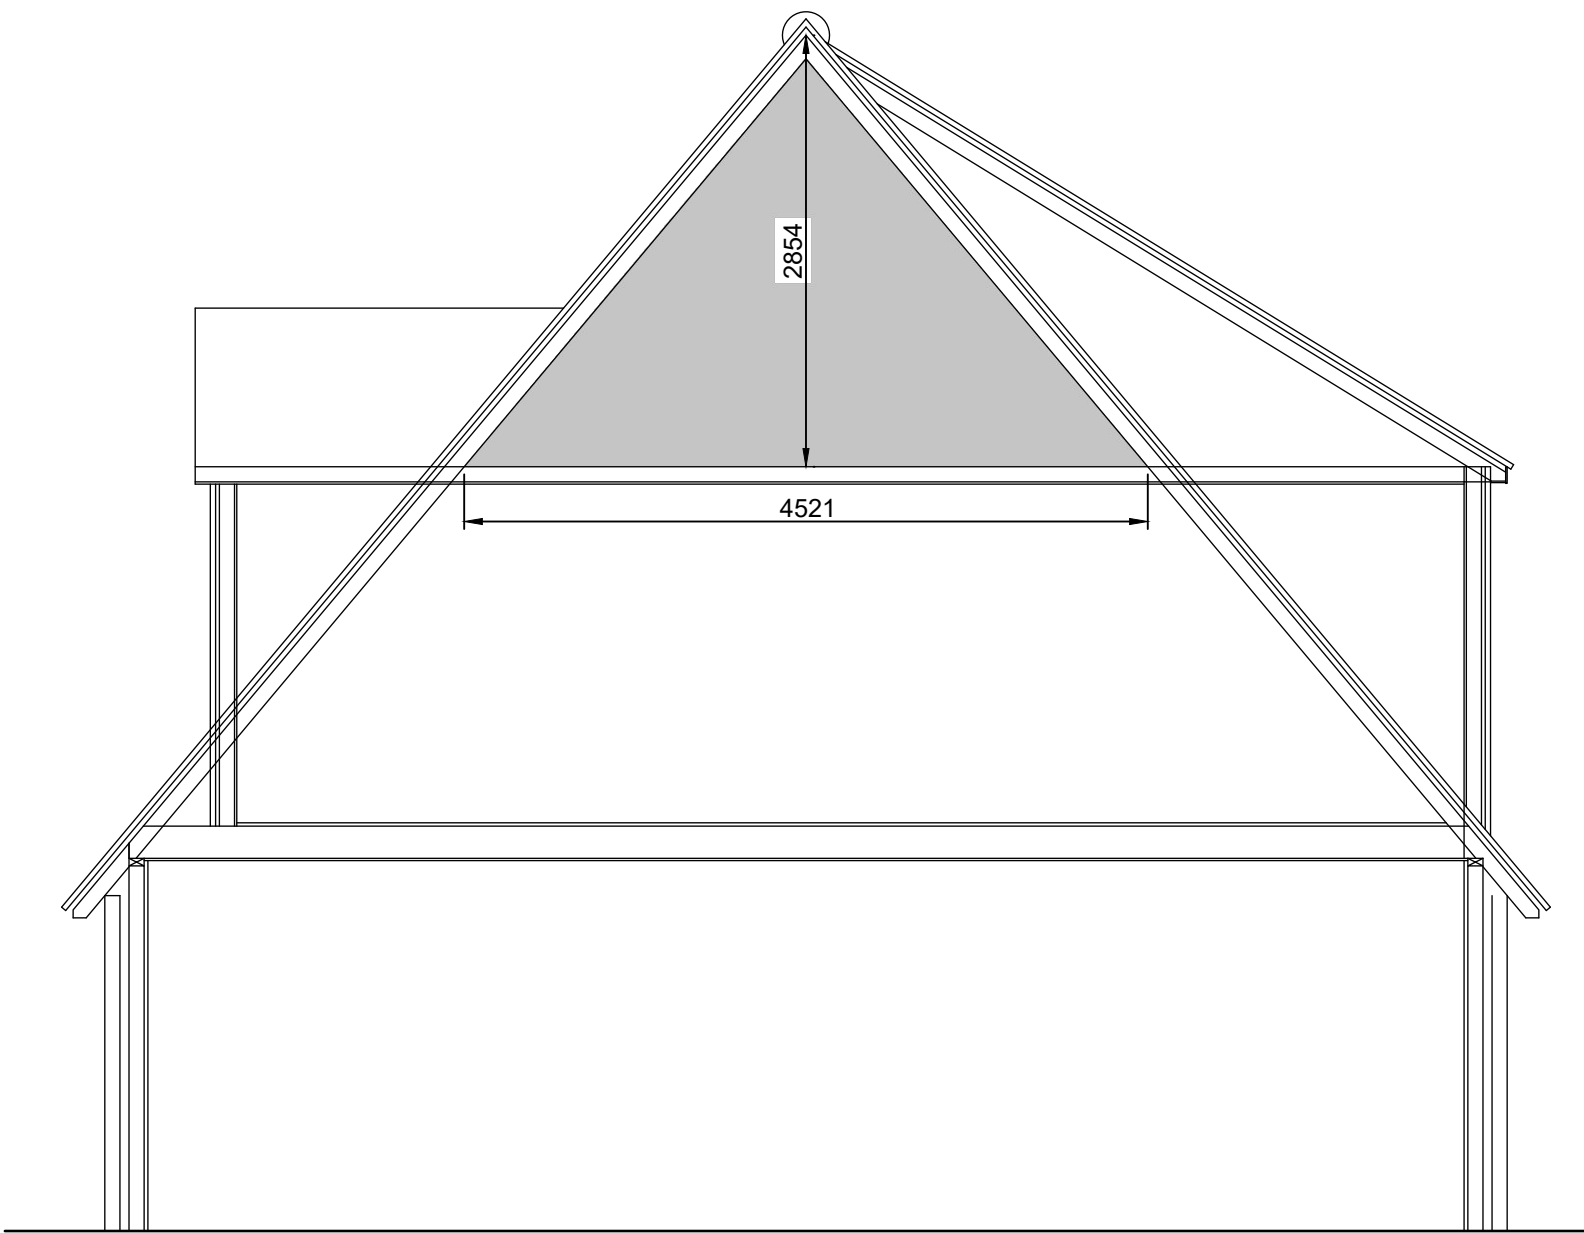

Proposed Second Floor
Plan

See Document CE001498:
Preliminary Roost
Assessment for Bats and
Nesting Birds and
Nocturnal Bat Survey
Report

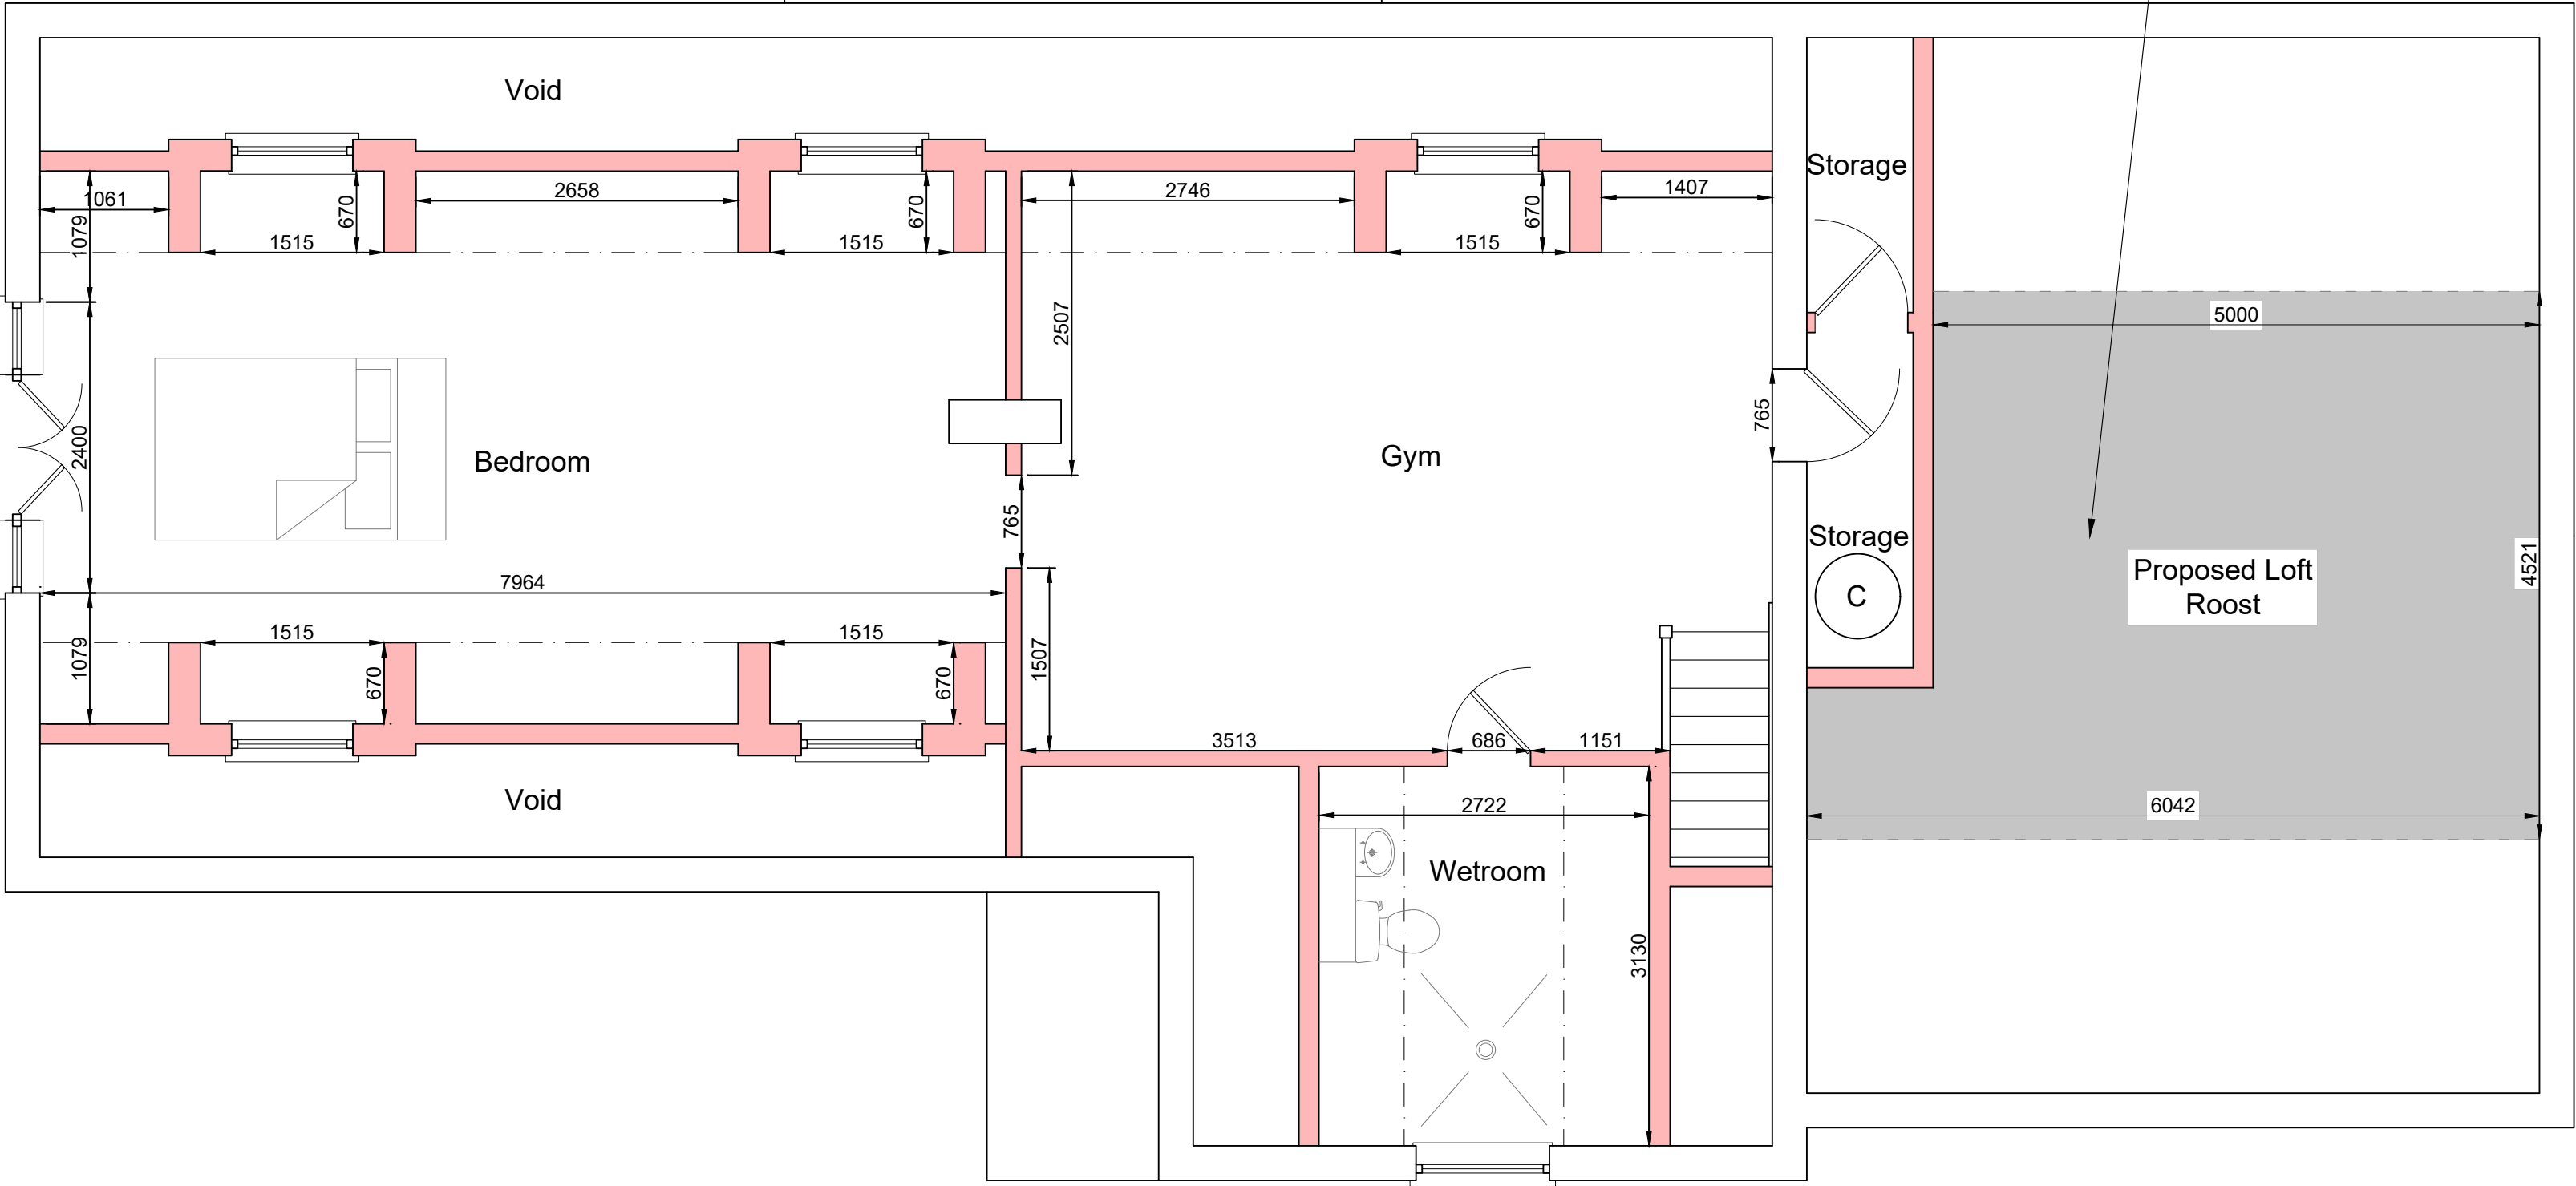

Important:

All dimensions are to be checked and verified
on site and any discrepancies to be identified
and reported.

Notes:

REV:	DESCRIPTION:	BY:	DATE:
------	--------------	-----	-------

Lusted Design

82 Eastbourne Road Mob: 07951279022
Pevensey Bay
BN24 6HS

SITE: Clevancy House
Clevancy
Hilmarton
Calne
SN11 8ST

TITLE:
Proposed Loft Conversion to Create
Additional Bedroom, En-suite and Gym
and Fenestration Alterations

DRAWING:
Proposed Loft Roost

SCALE AT A1: 1:500 1:1250	DATE: Feb 2026	DRAWN: SL
PURPOSE: Planning	DRAWING NO: 2564 /03	REVISION: