
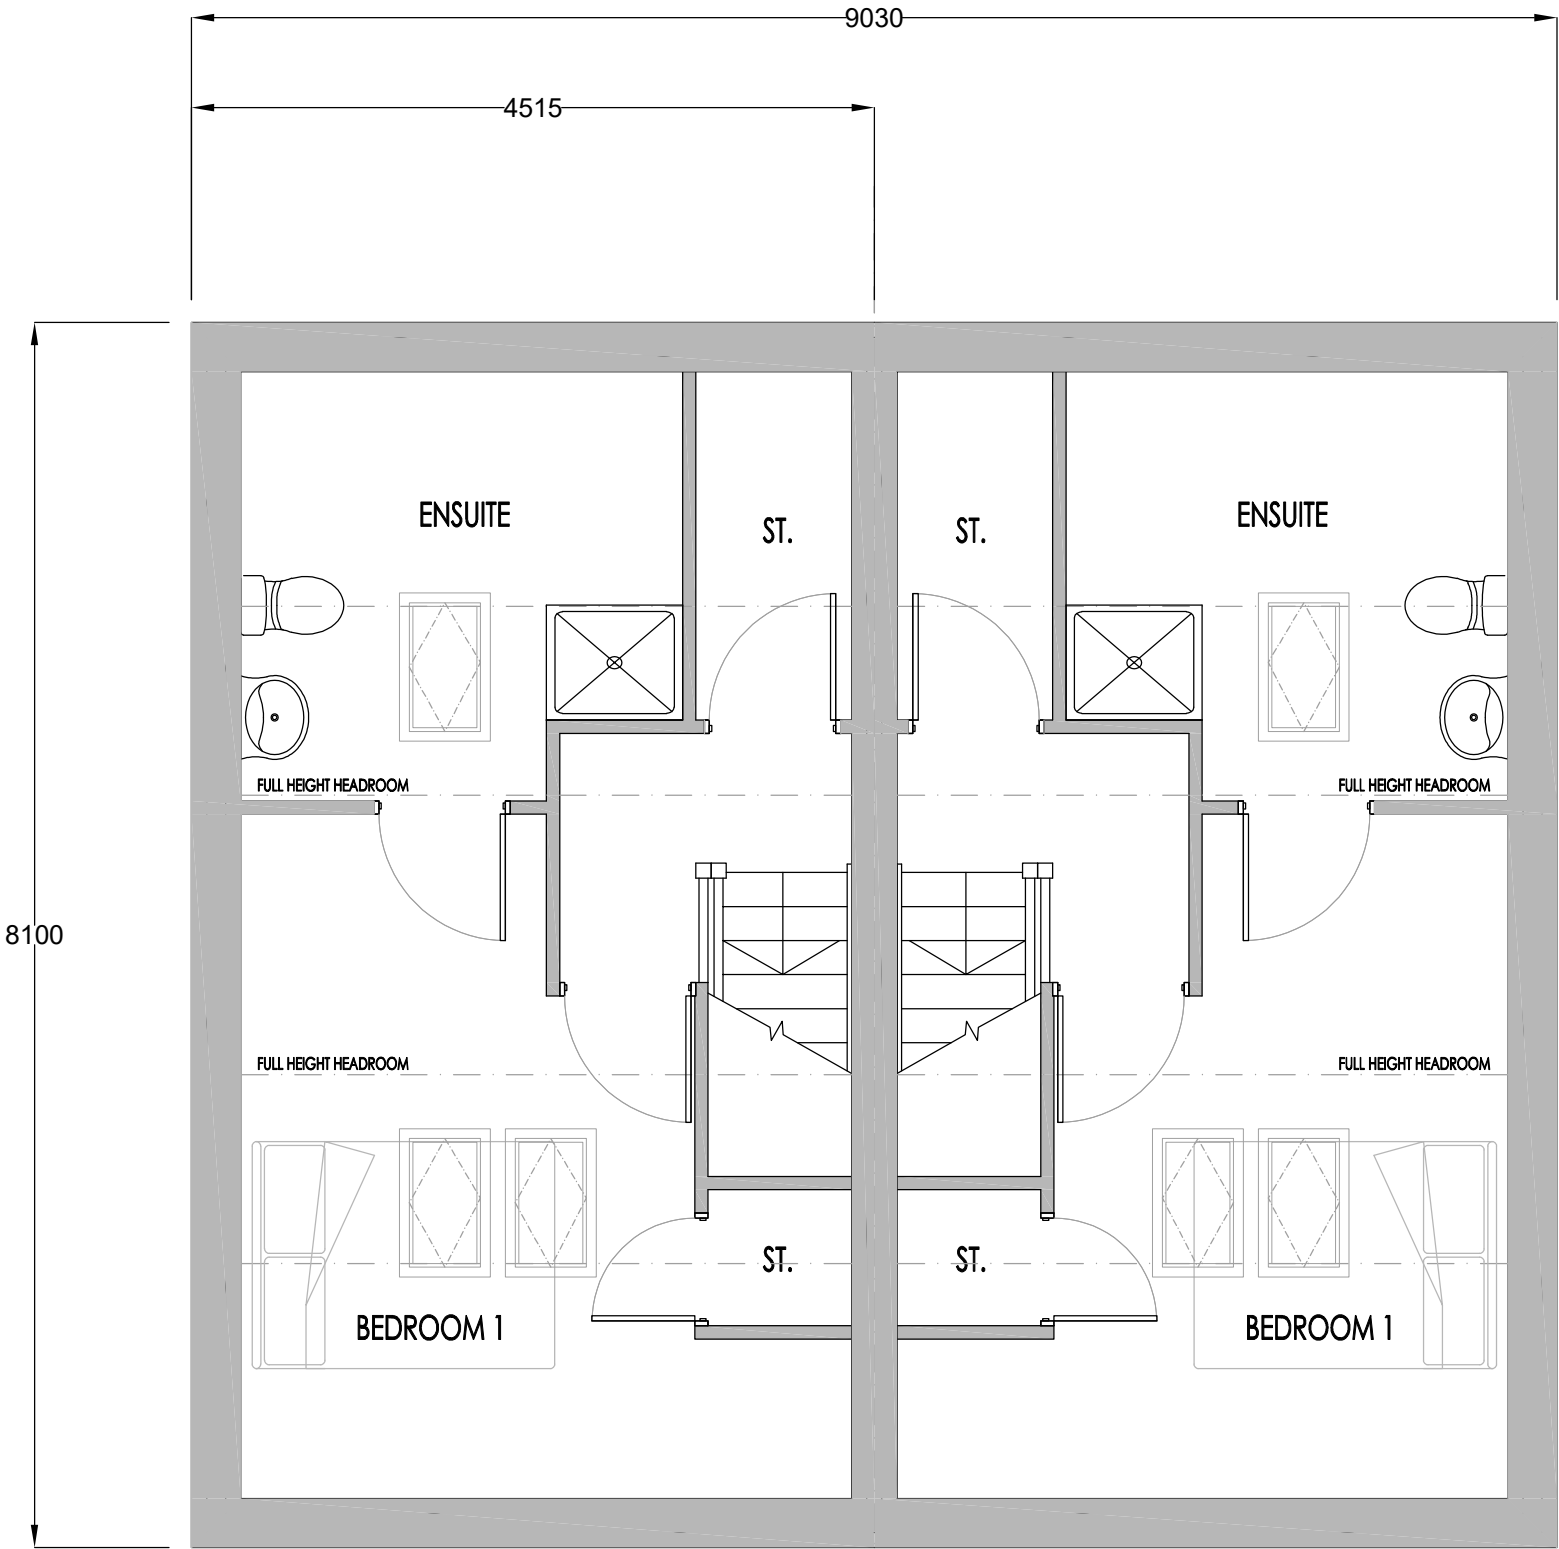


SCALE BAR

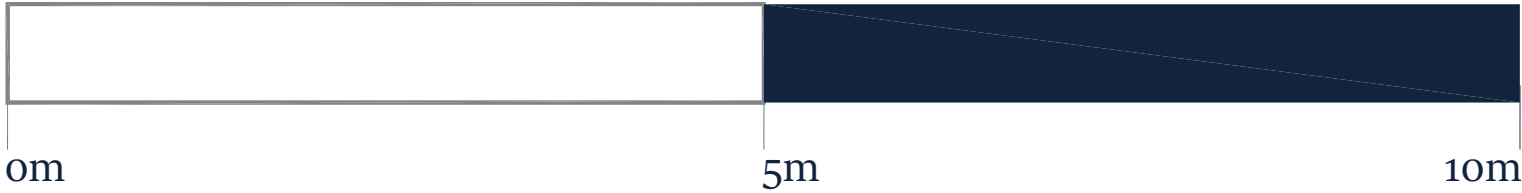

SECOND FLOOR

REV	DATE	BY	DESCRIPTION
-----	------	----	-------------

REVISIONS

ASTIN GEORGE
Shaping Better Developments

CLIENT
MELKSHAM DEVELOPMENT
COMPANY

PROJECT NAME
LAND ADJACENT 83 BATH
ROAD, MELKSHAM

DRAWING TITLE
PROPOSED SECOND FLOOR

DRAWING STATUS		PROJECT NO.	
PLANNING		AG_02	
DRAWN	SCALE	SIZE	FIRST ISSUE
JB	1:50	A3	DEC '25

DRAWING NO.		REVISION
MDC_BR_05		P1