



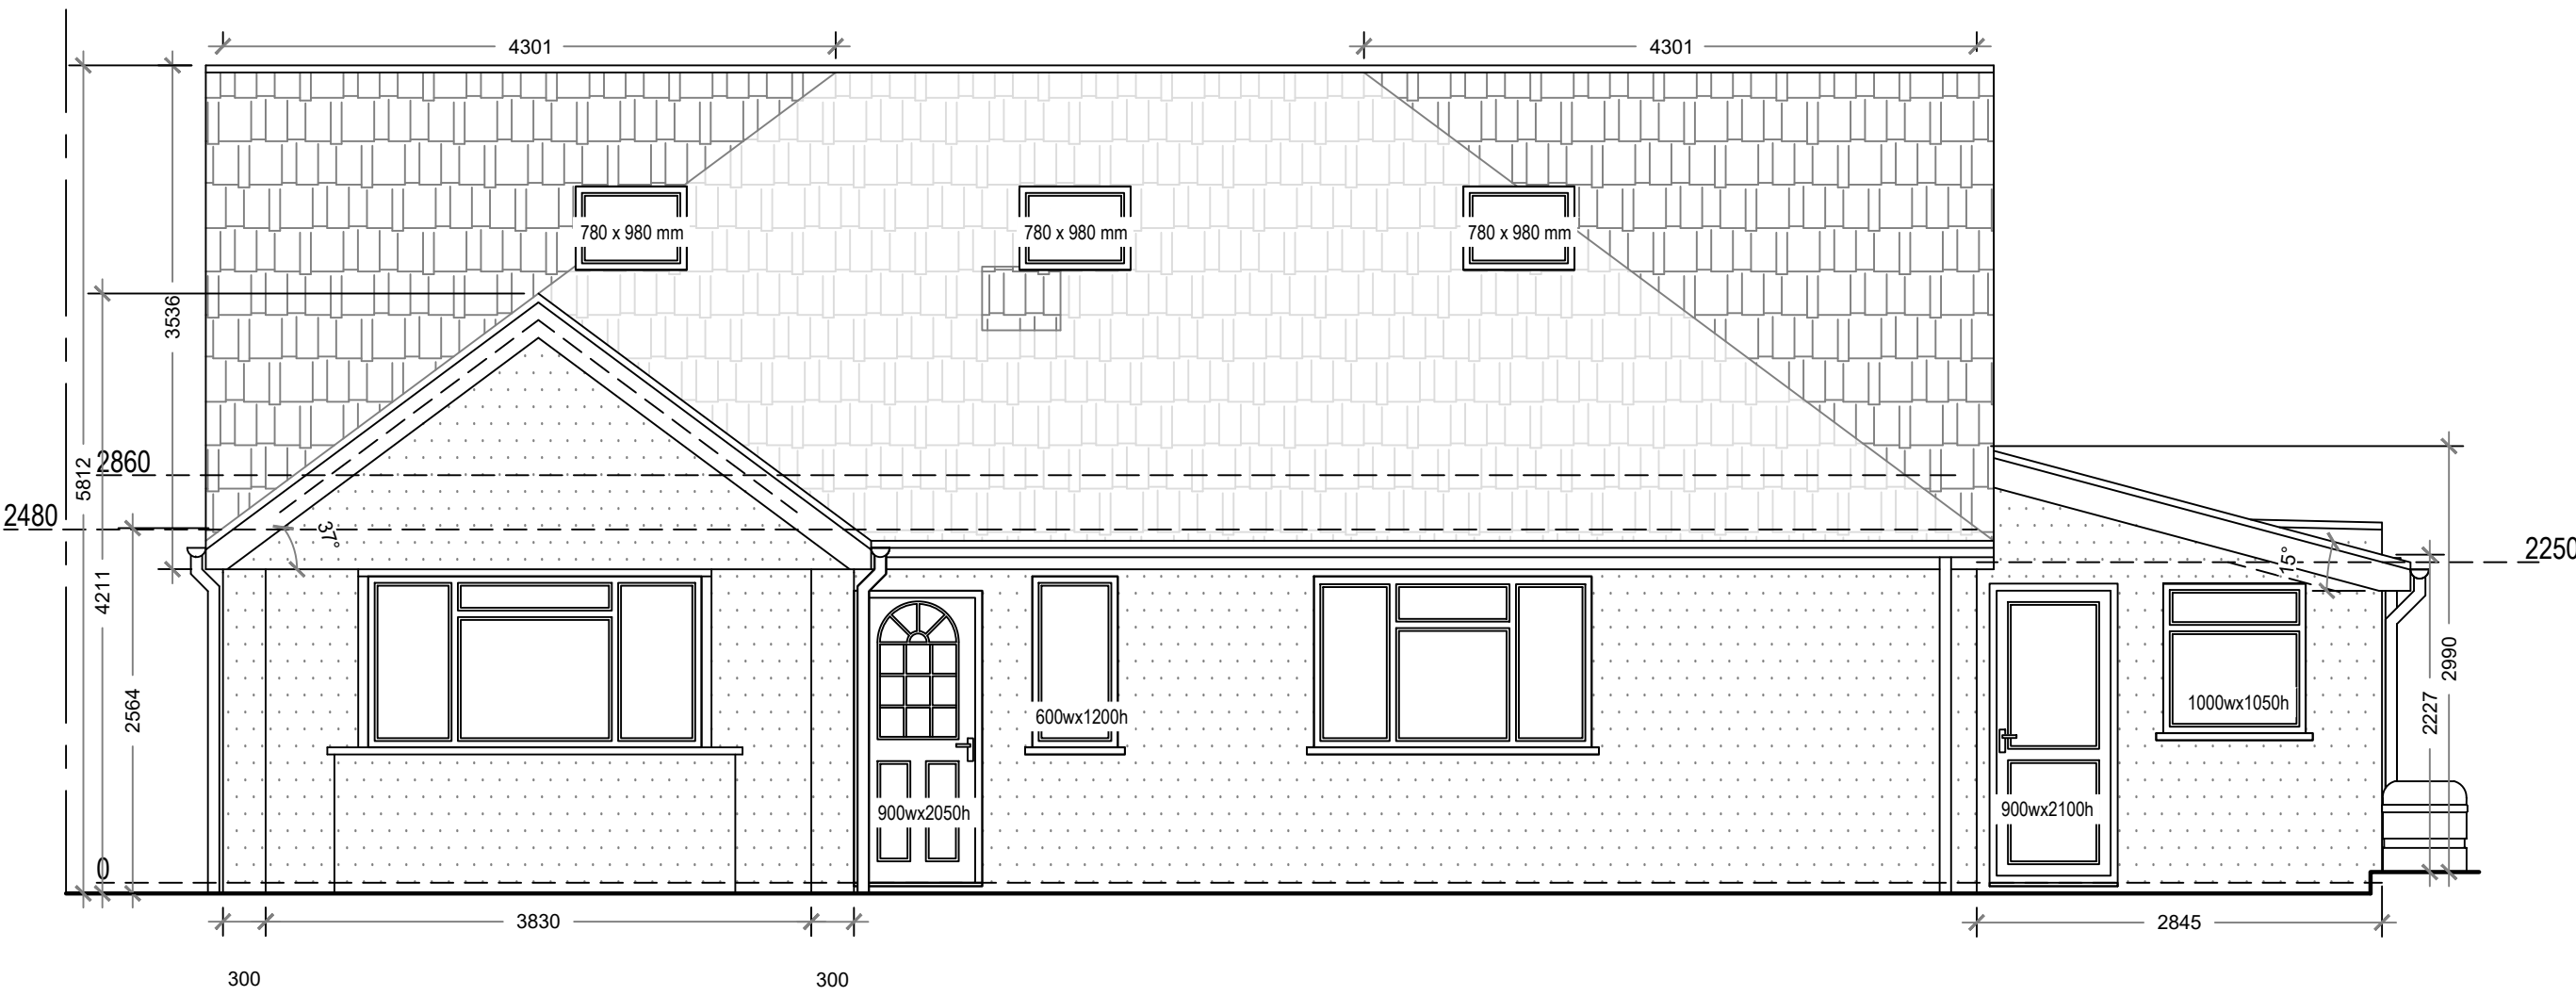


Proposed Southeast Elevation

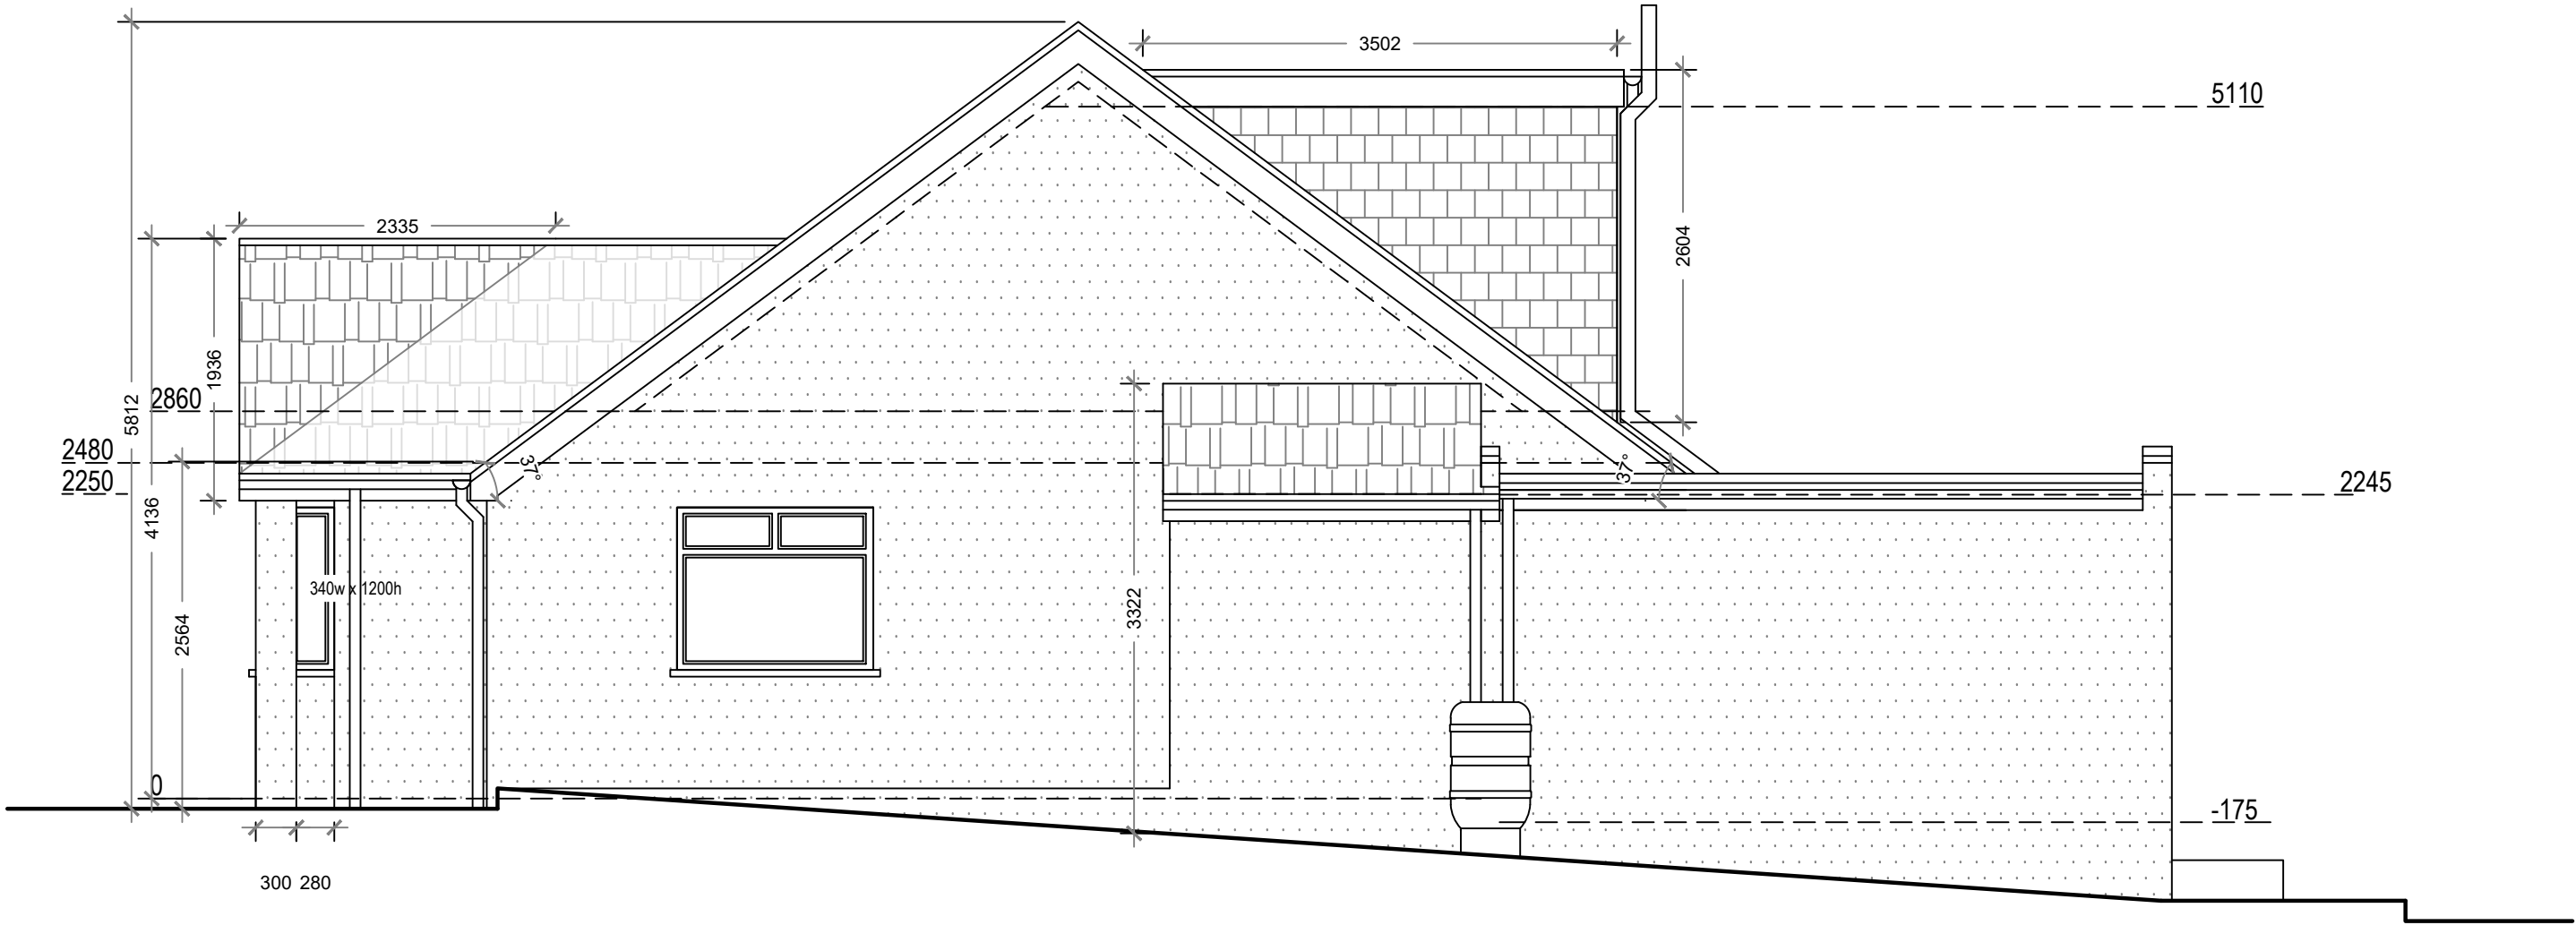


Proposed Northeast Elevation



Proposed Northwest Elevation

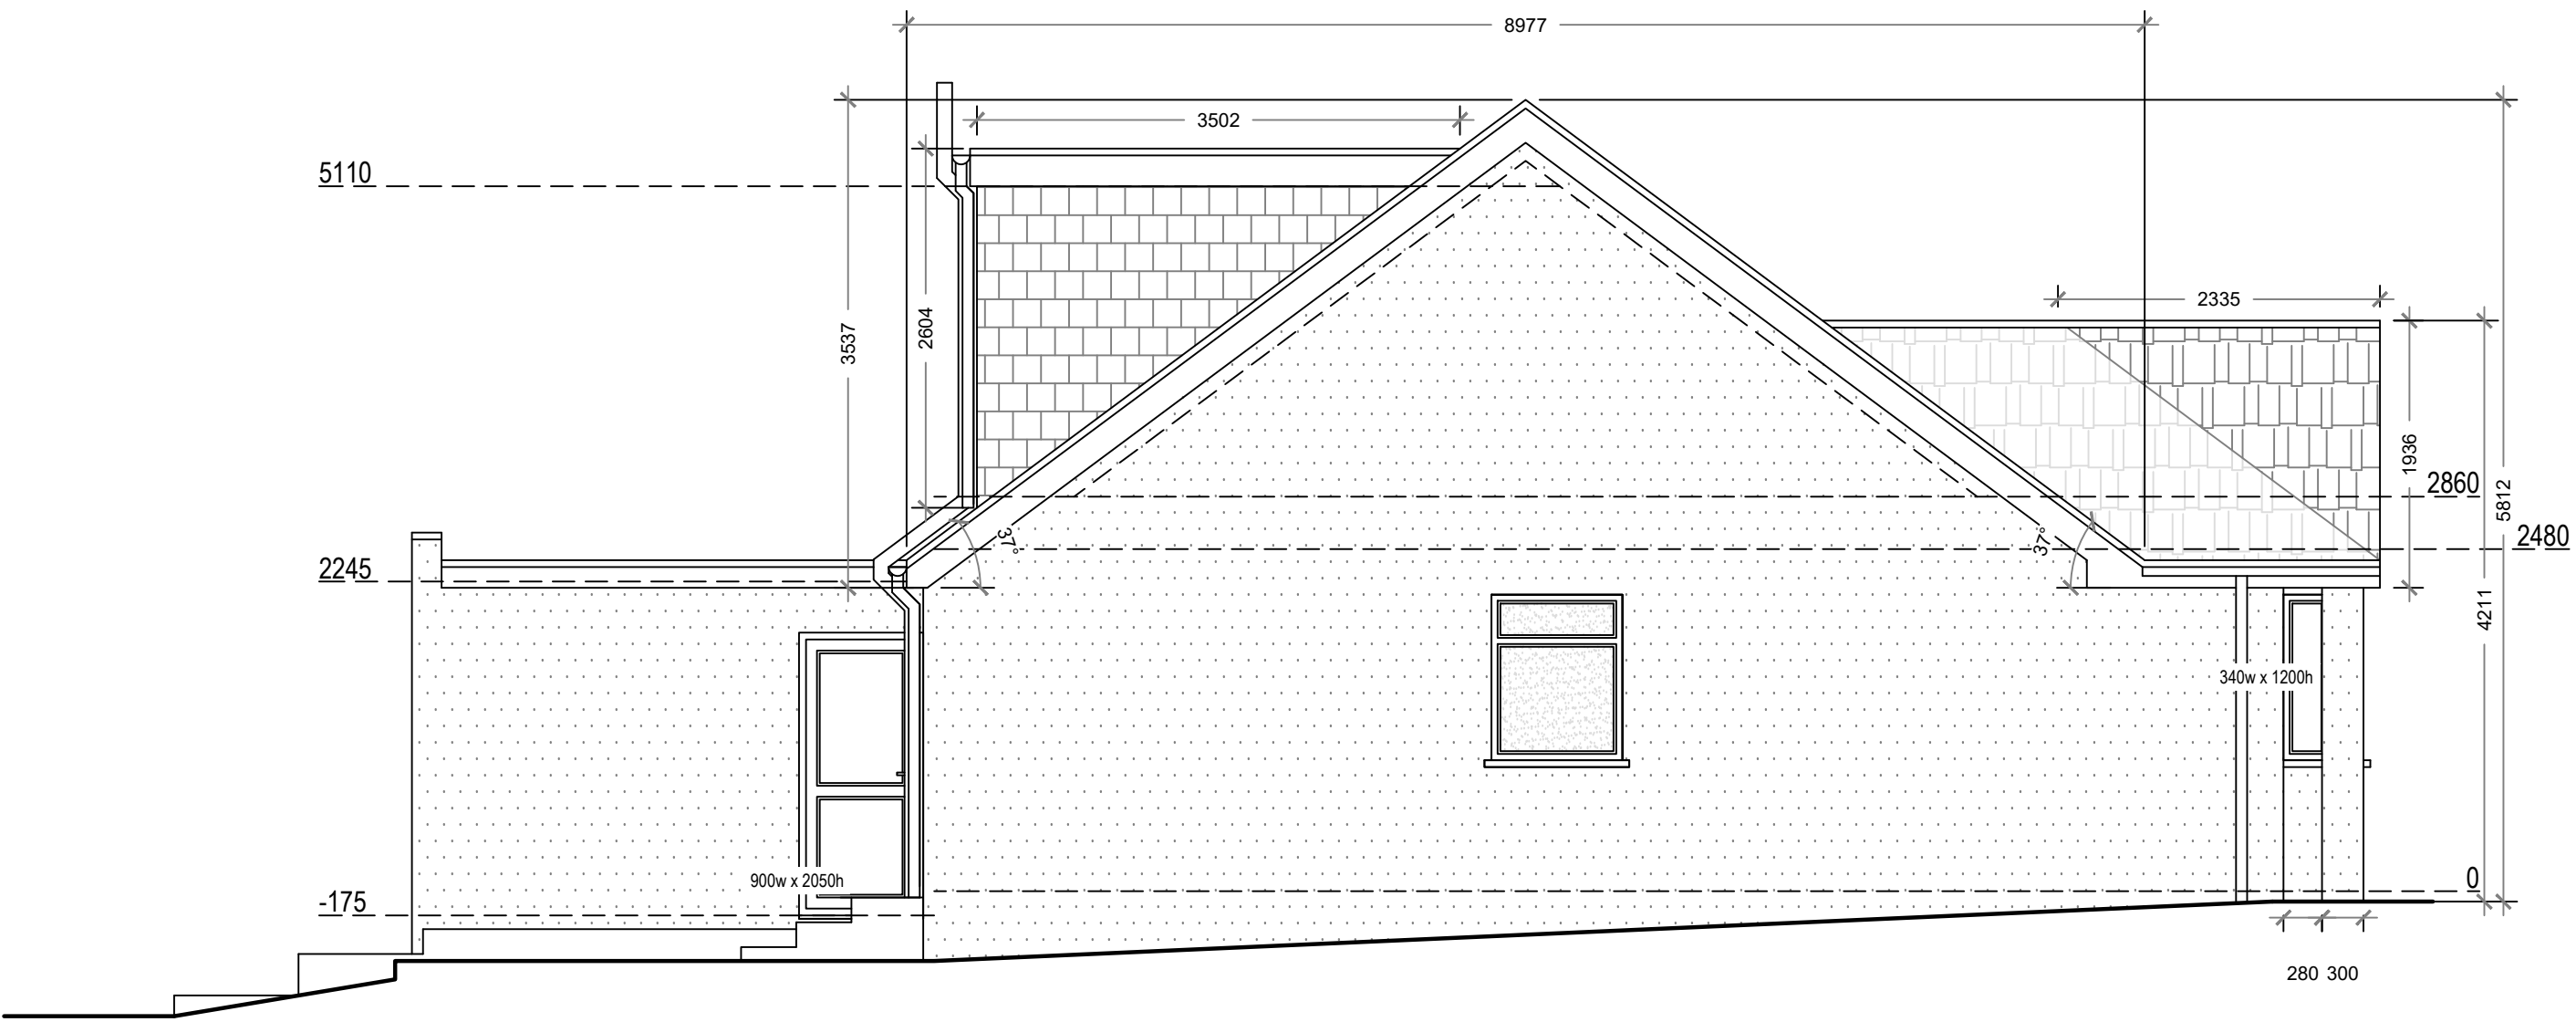

Proposed Southwest Elevation

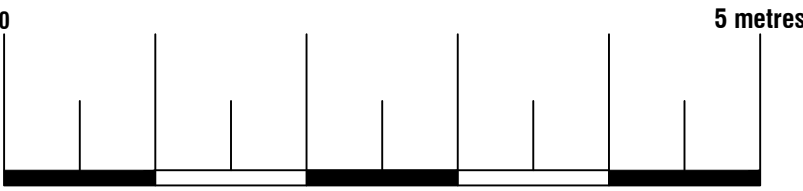

Proposed Materials:
Ground Floor Walls: Render (cavity)
Existing walls to be insulated and smooth rendered
Dormer Walls: Anthracite Eternit fibre cement tiles (timber frame)
Loft Gable Walls: Render (timber frame)
Pitched roof: Anthracite Eternit fibre cement tiles
Flat roof: Ply membrane to match existing
Windows: Double glazed white PVC (to match existing)
Skylights: Size as indicated (not protruding more than 150mm above the existing roof plane)

Arkiplan

ArkiPlan Architectural Ltd • Enquiries@ArkiPlan.co.uk
Lytchett House, 13 Freeland Park, Wareham Road, Poole, Dorset, BH16 6FA

Site	27 The Butts, Westbury BA13 3EU	Date	23.12.2025		
		Sheet	25-3091	D07	REV 01
		Job	New Extension Loft Conversion		
		Scale	1:50 @A1, 1:100 @A3		
Title Number	WT187689	Title	As Shown		