



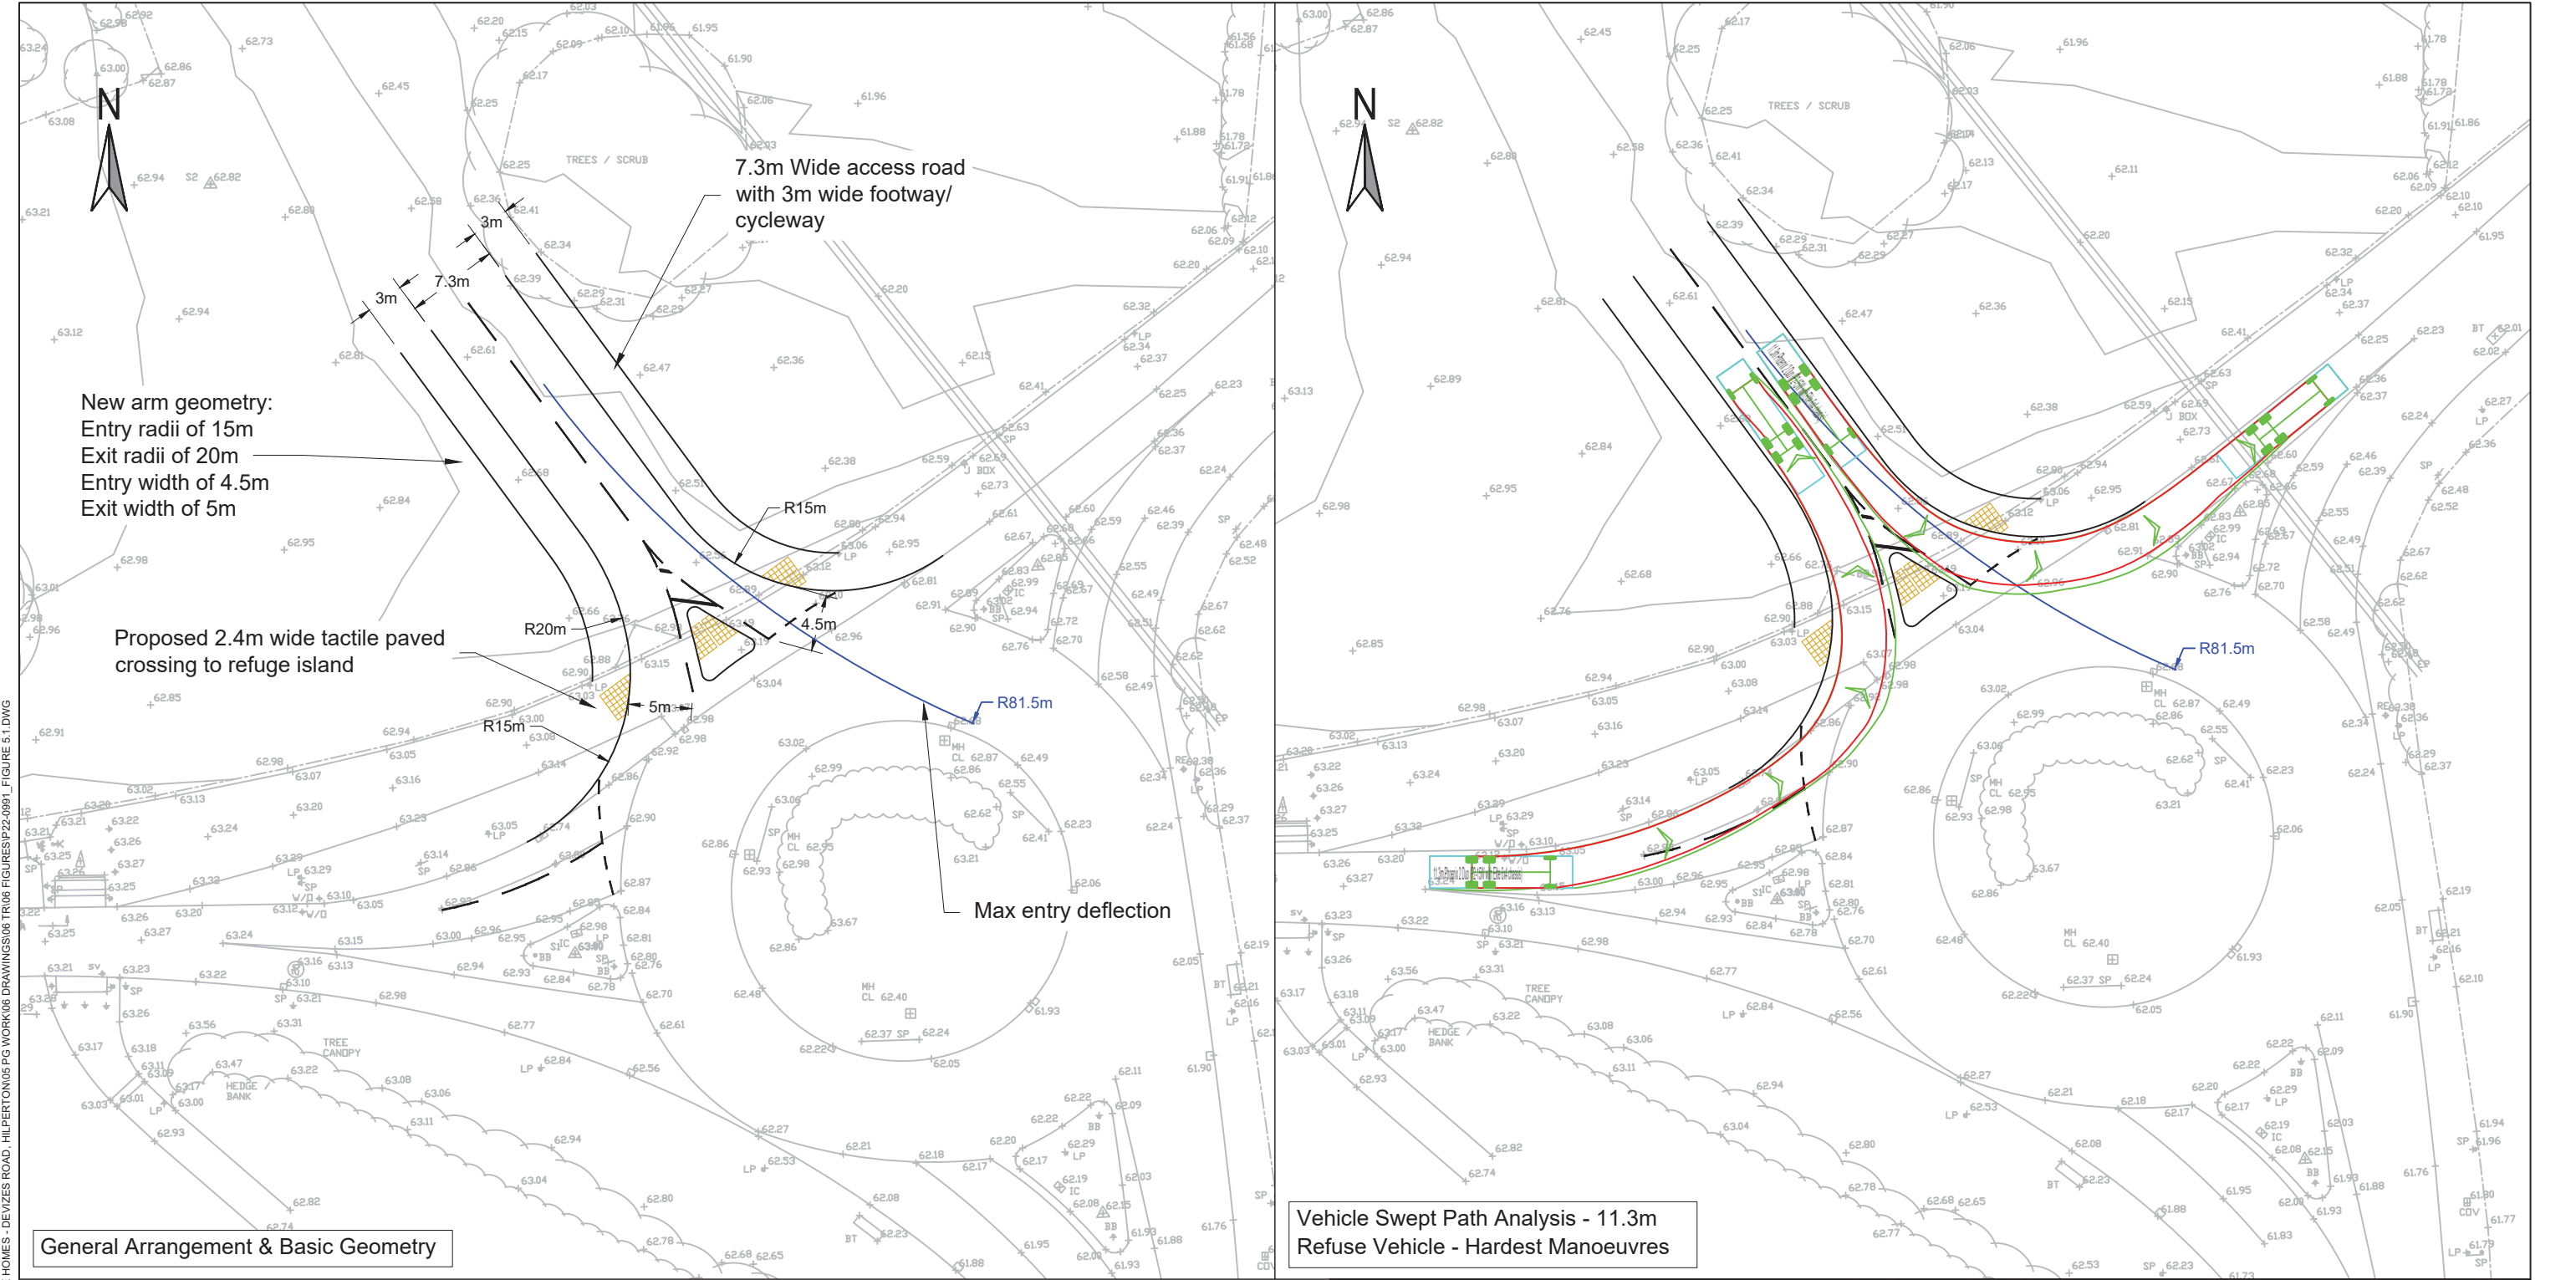

X:\BRISTOL PROJECTS\BRISTOL - LIVE PROJECTS\P22\P22-0901-1000\P22-0901 - REDCLIFFE HOMES - DEVIZES ROAD, HILPERTON\05 PG WORK\06 DRAWINGS\06 TR06 FIGURES\P22-0901_FIGURE 5.1.DWG

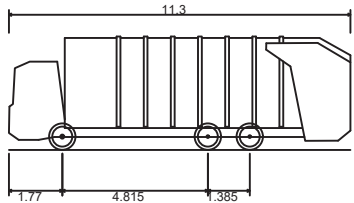

11.3m Phoenix 2 Duo (P2-15W with Elite 6x4 chassis)
 Overall Length 11.300m
 Overall Width 2.530m
 Overall Body Height 3.751m
 Min Body Ground Clearance 0.304m
 Track Width 2.500m
 Lock to lock time 4.00s
 Kerb to Kerb Turning Radius 9.500m

First Floor, South Wing, Equinox
 North Great Park Road,
 Almondsbury, Bristol, BS32 4QL



01454 625945
 www.pegasusgroup.co.uk

Planning | Design | Environment | Economics

CLIENT:
 REDCLIFFE HOMES LTD

PROJECT:
 DEVIZES ROAD, HILPERTON

TITLE:
 PROPOSED SITE ACCESS ARRANGEMENTS

REV	DATE	BY	DESCRIPTION	CHK	APD

CLIENT:			SCALE @ A3:	CHECKED:	APPROVED:
REDCLIFFE HOMES LTD			1:500	ADS	CMR
PROJECT:			DATE:	DESIGN-DRAWN:	DRAWING-STATUS:
DEVIZES ROAD, HILPERTON			13/05/2022	ADS	SK
TITLE:			PROJECT No:	DRAWING No:	REV:
PROPOSED SITE ACCESS ARRANGEMENTS			P22-0991	FIGURE 5.1	-

Copyright Pegasus Planning Group Ltd. Crown copyright. All rights reserved. Ordnance Survey Copyright Licence number 100042093. Promap Licence number 100020449. Emapsite Licence number 0100031673. Standard OS licence rights conditions apply. Pegasus accepts no liability for any use of this document other than for its original purpose, or by the original client, or following Pegasus' express agreement to such use. T 01285 641717 www.pegasuspg.co.uk