




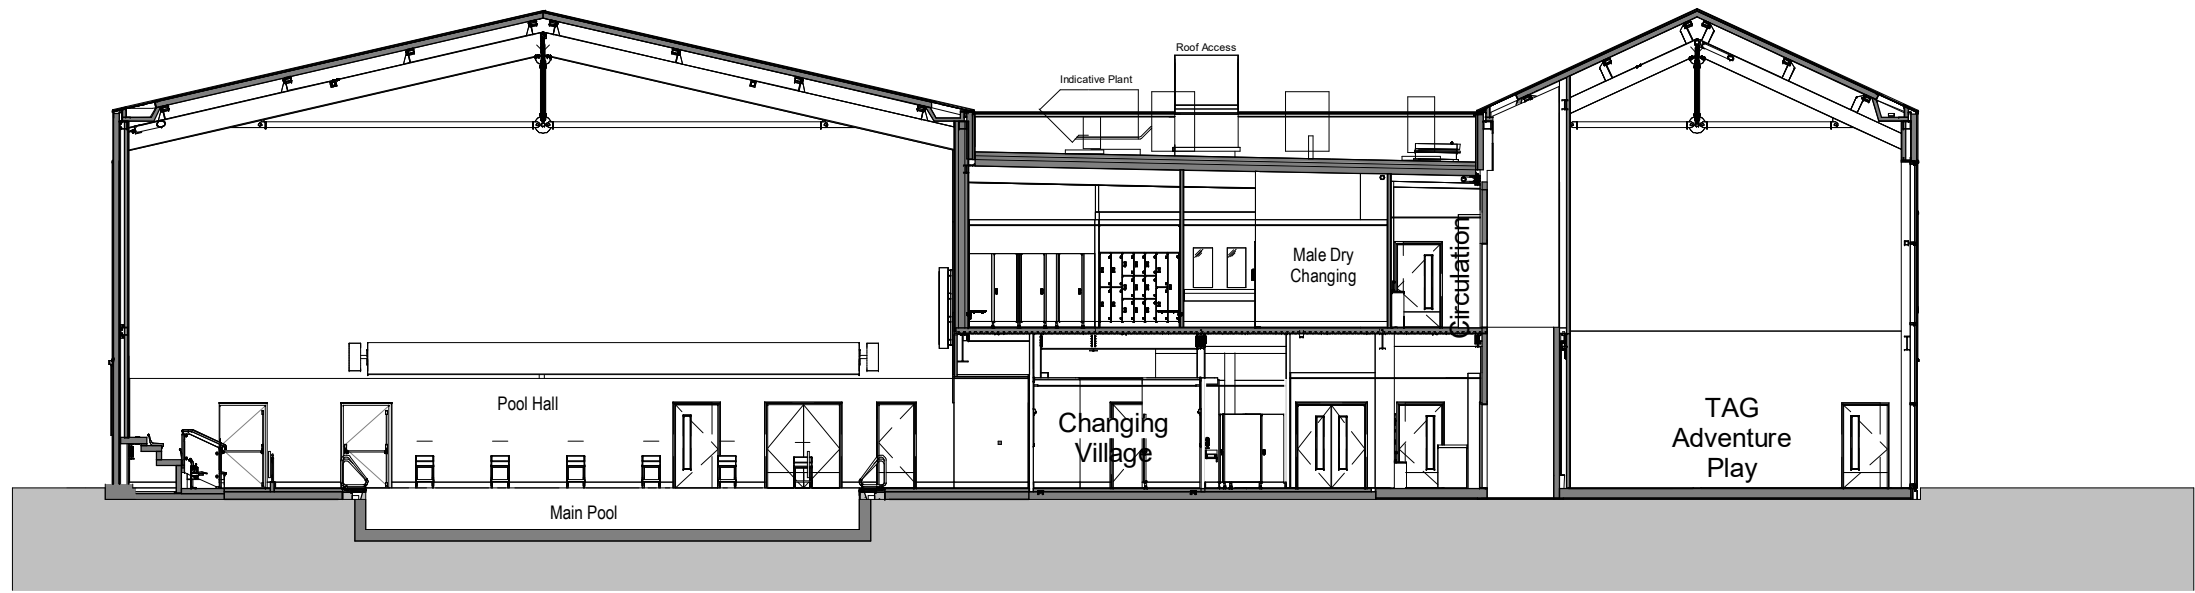


A-A Section 1
1 : 200

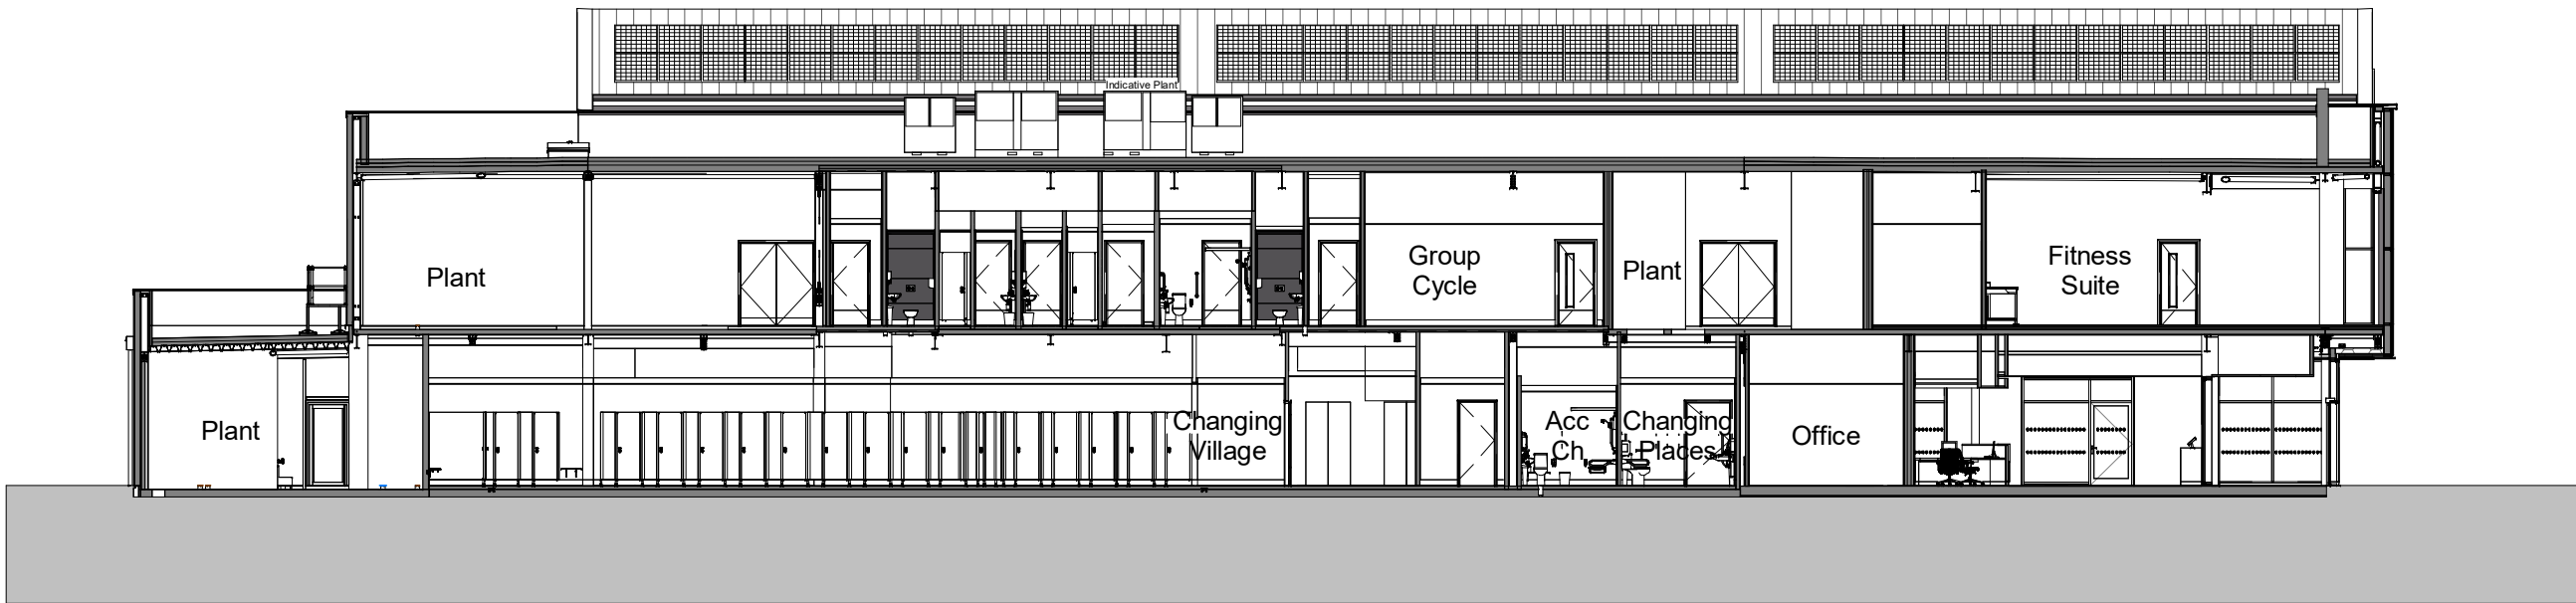


C-C Section 3
1 : 200

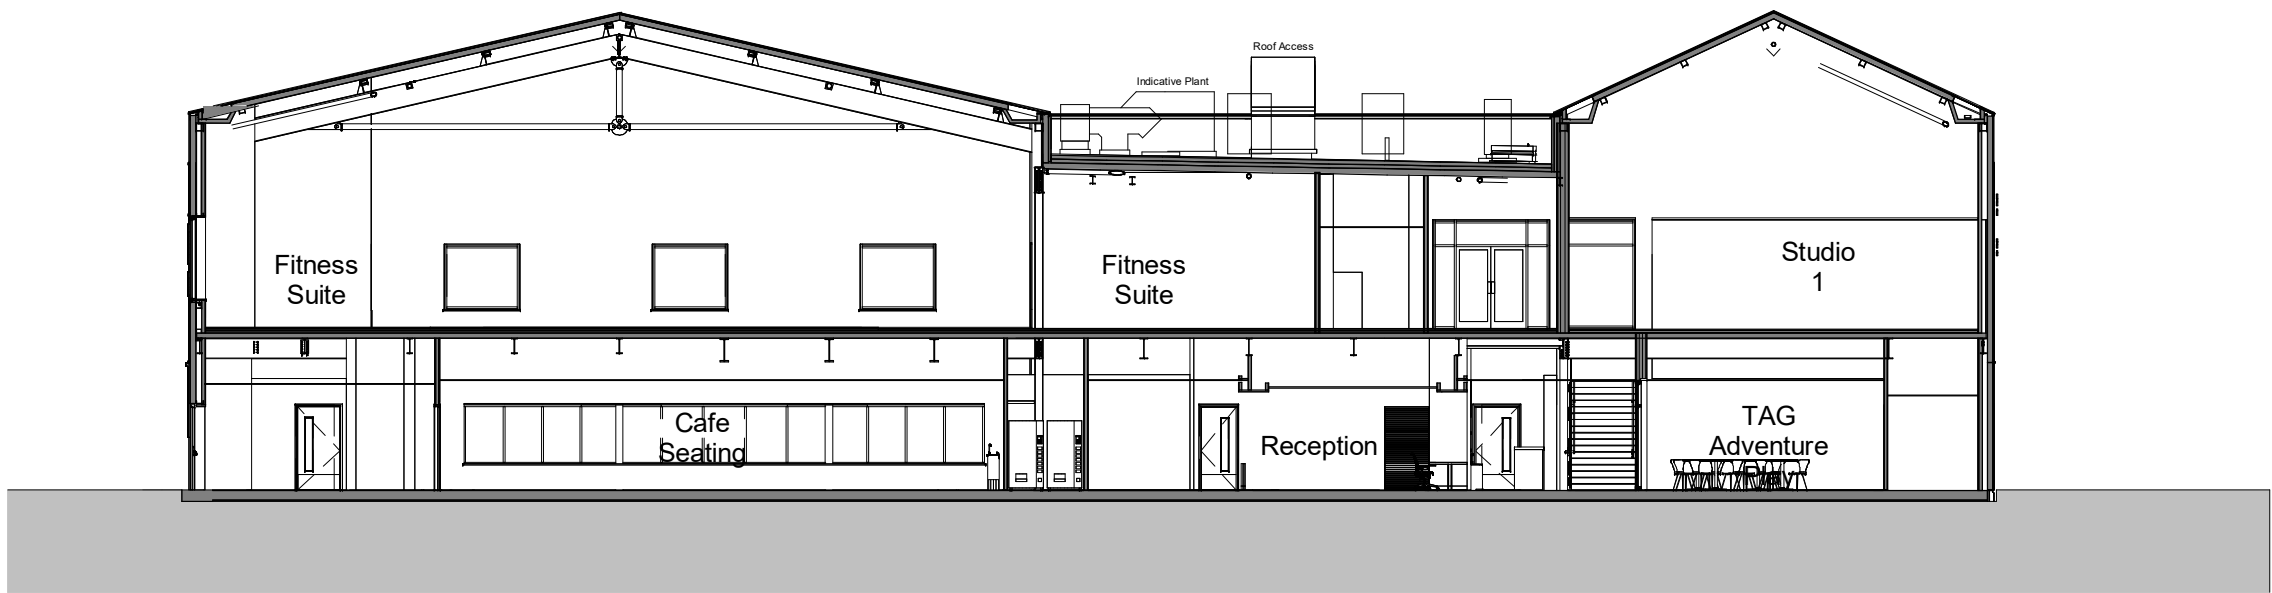



B-B Section 2
1 : 200

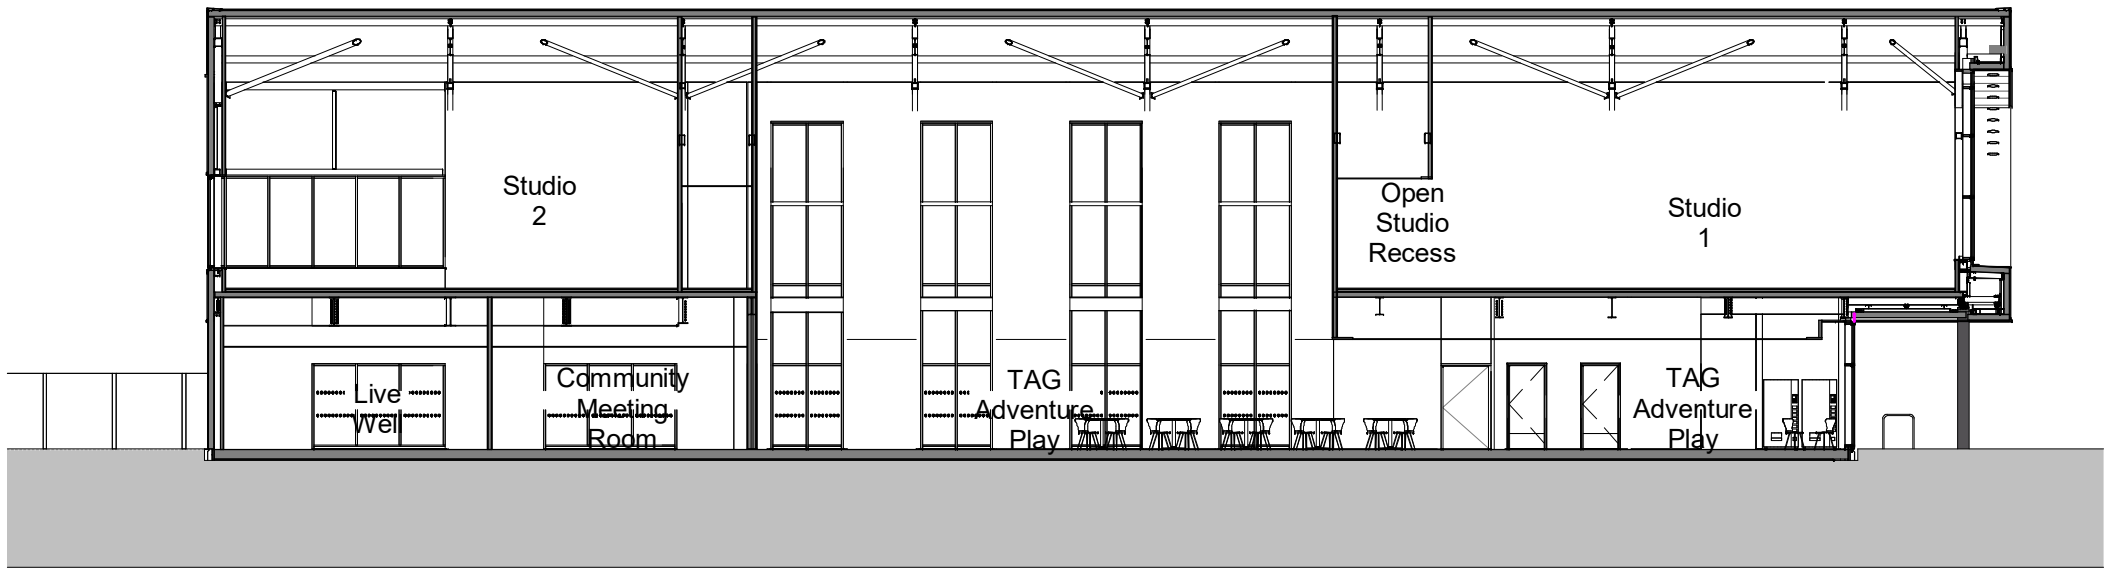

D-D Section 4
1 : 200

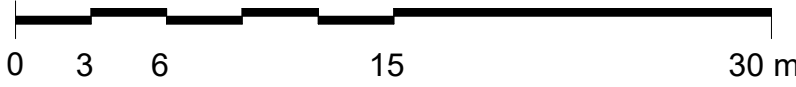

Key Plan:

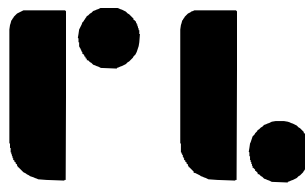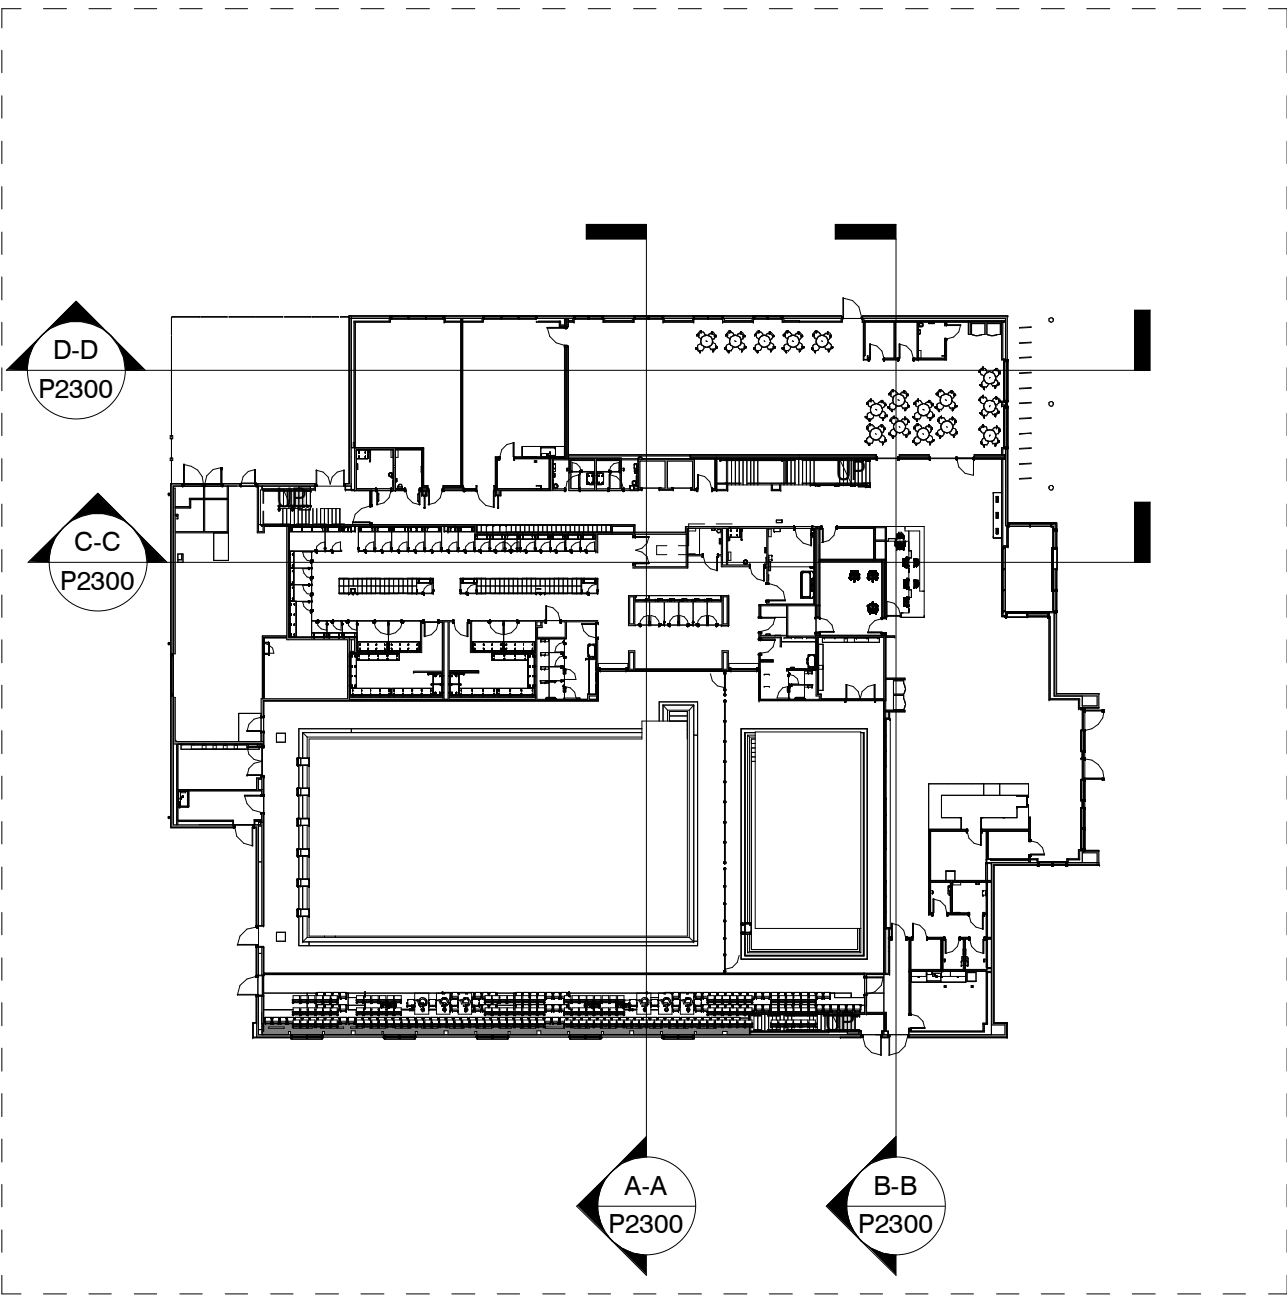

Roberts Limbrick

03333 405 500
mail@robertslimbrick.com
robertslimbrick.com

Registered Office England No. 06558029

Project Name

Trowbridge Leisure Centre

Client Name

Alliance Leisure

Drawing Title

Proposed Sections

Scale

1:200 • A1

Project No.

11120

Status

A3

Purpose Of Issue

Issued for Planning

Project	Org	Vol	Level	Form	Role
11120	RL	XX	ZZ	DR	A

Number

P2300

Revision

C03