


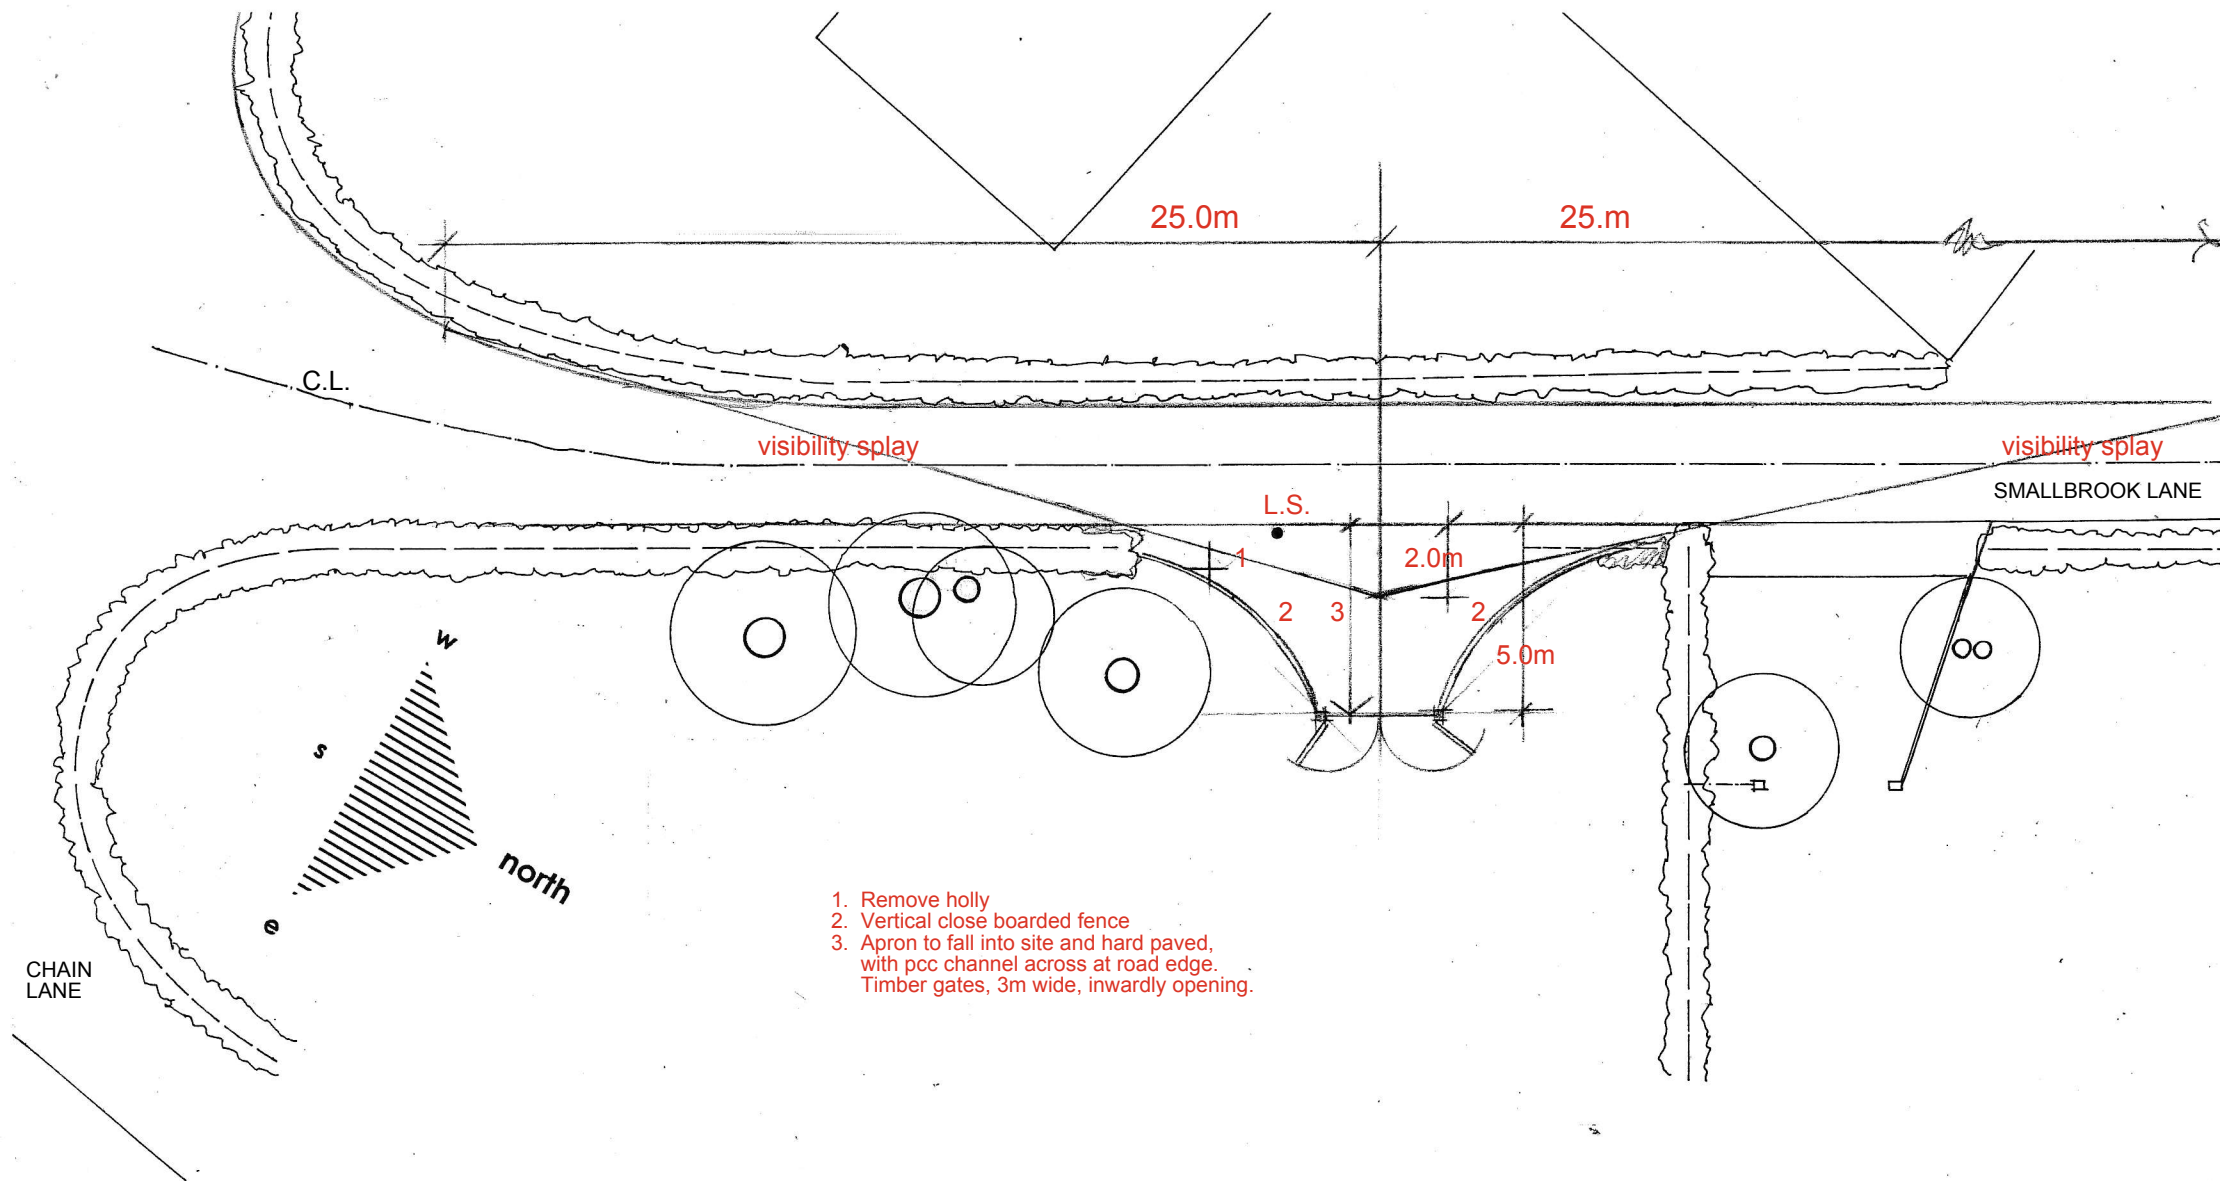

1. Remove holly
2. Vertical close boarded fence
3. Apron to fall into site and hard paved,  
with pcc channel across at road edge.  
Timber gates, 3m wide, inwardly opening.

0 2 4 6 8 10 m.  
+ + + + + +

**MR. + MRS . W. HARVEY**

1 . CHAIN LANE . WARMINSTER . BA12 9LT

Revised site layout plan . **proposed**



**vaughan lipscombe**

architectural + planning

boyers house . black horse lane . westbury leigh

westbury . wiltshire . BA13 3SJ

0794 1234 245 vaughanlipscombe@tiscali.co.uk

Rev. A. 12 Feb.2026

SCALE 1/200 . @ A4

DATE JANUARY 2026

DWG VL.2025 /10 / 05