



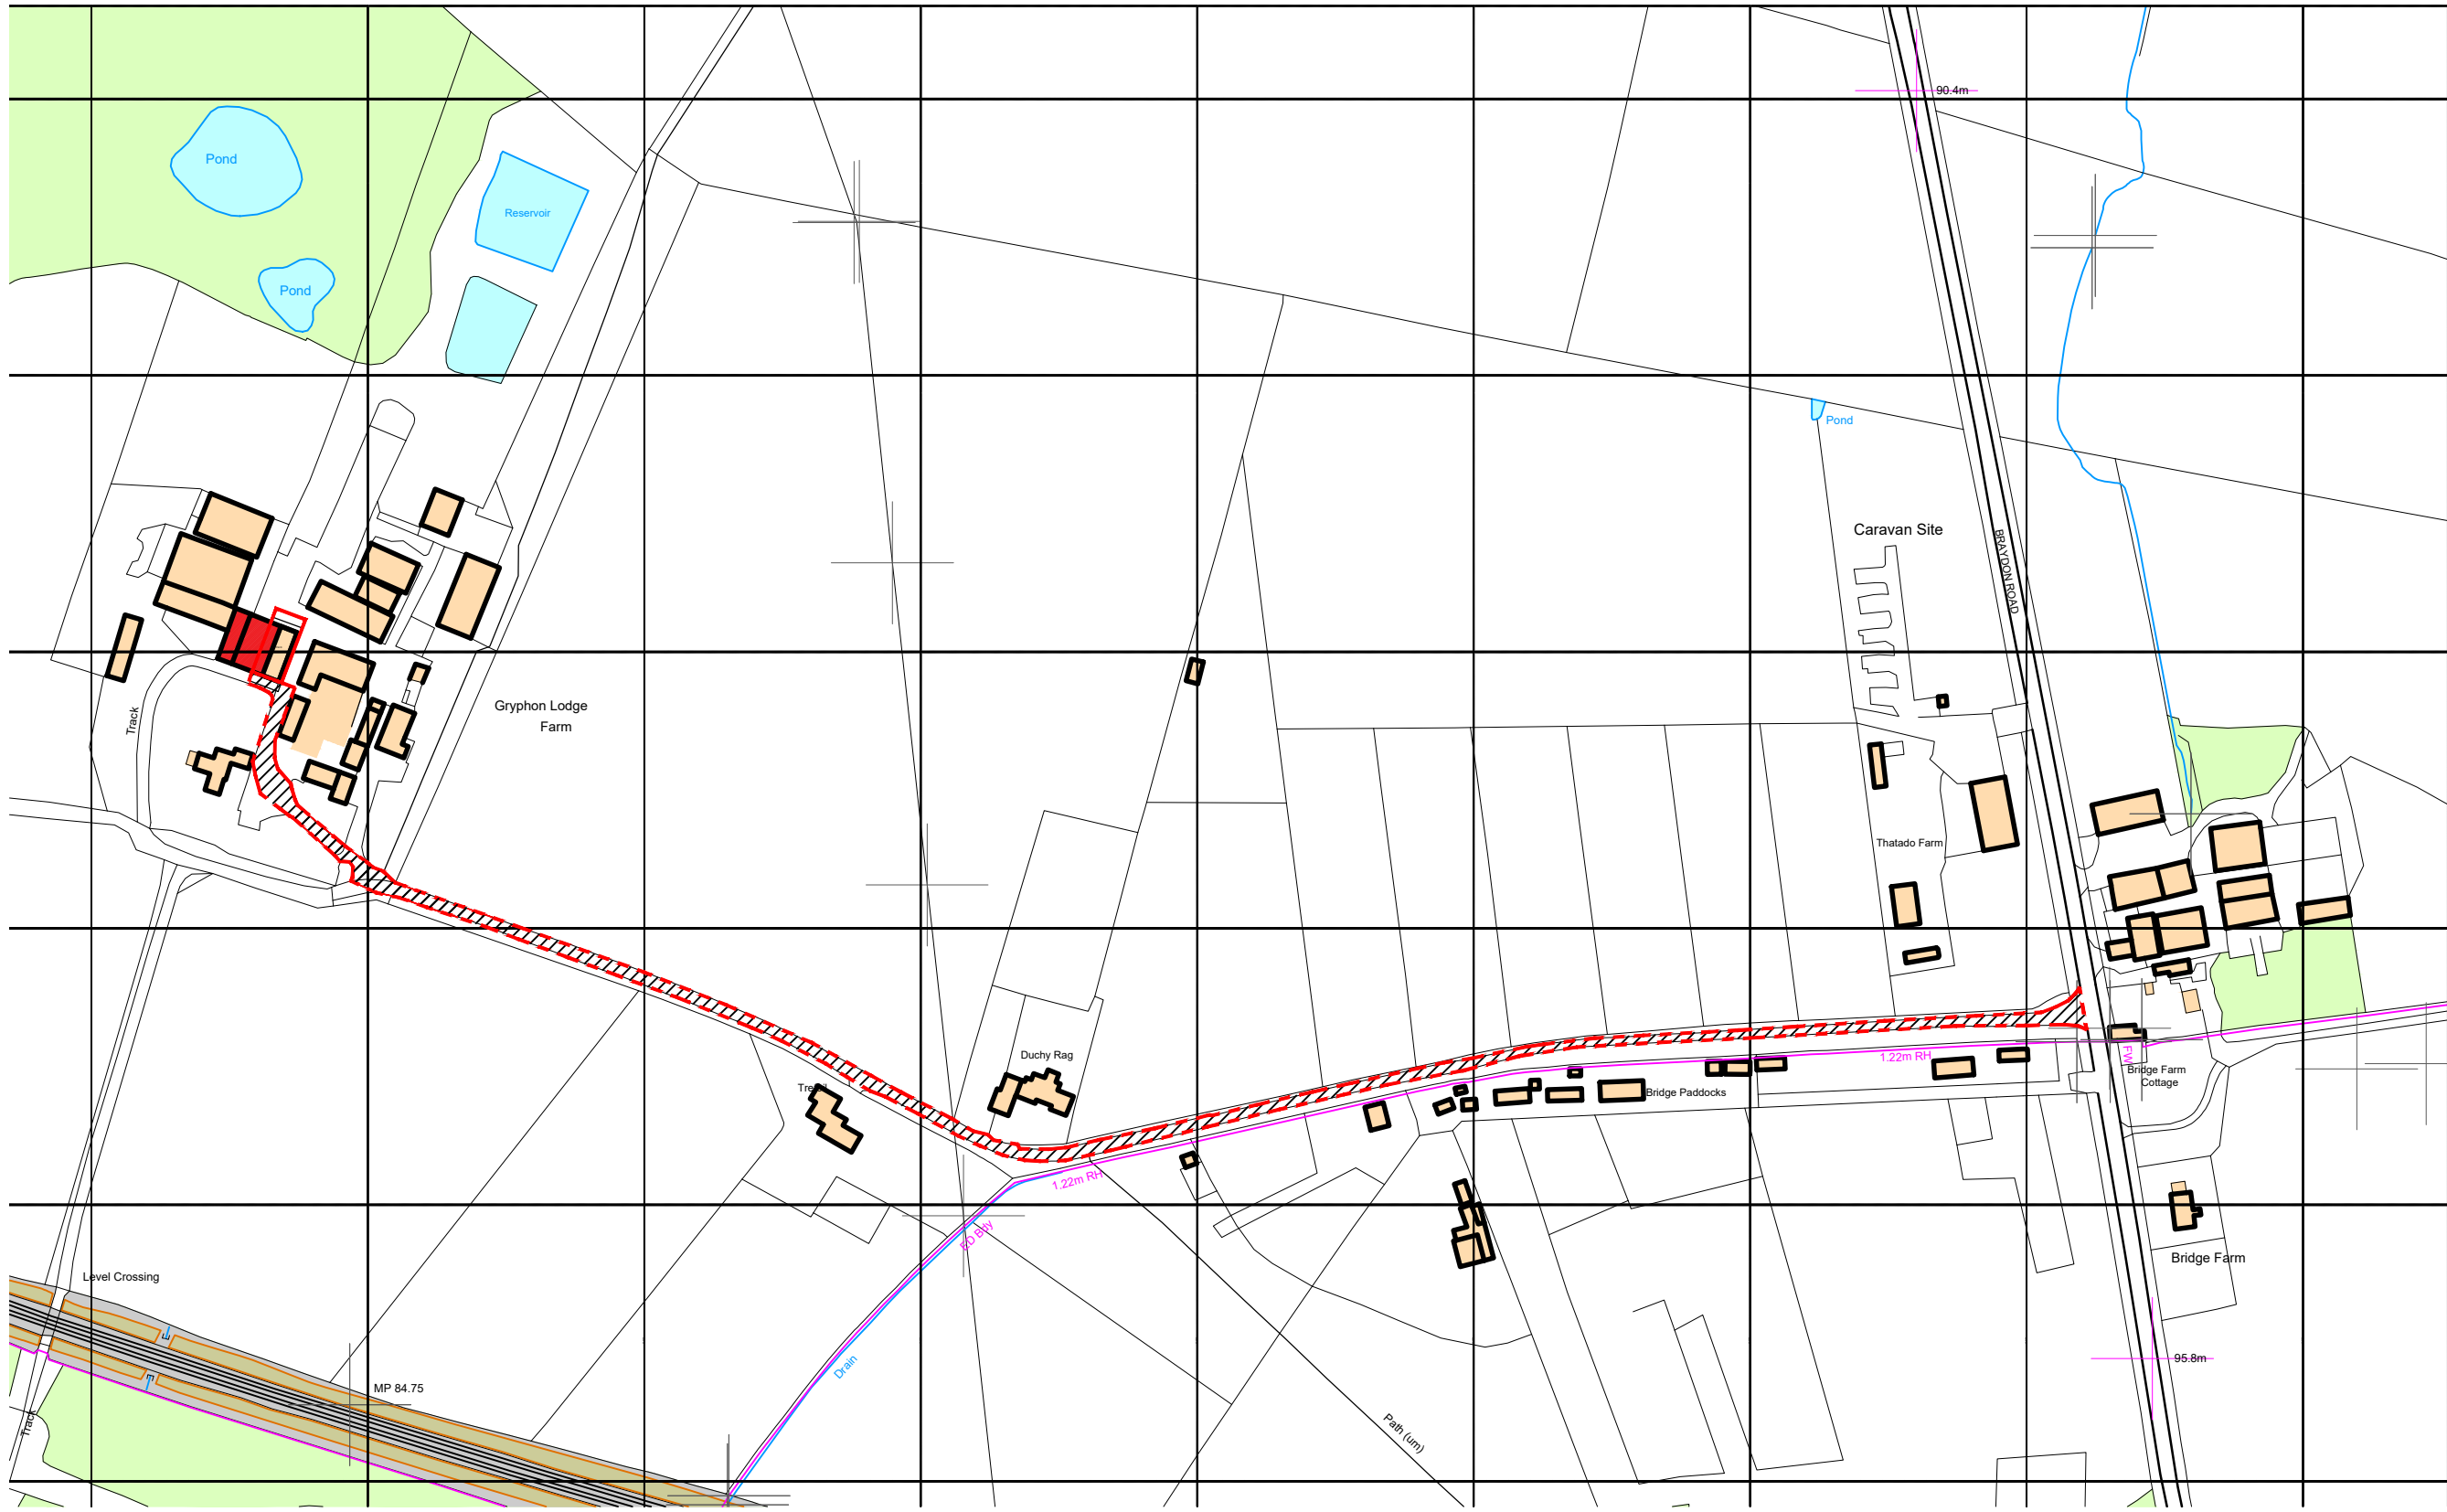


LOCATION PLAN
Scale 1:2500

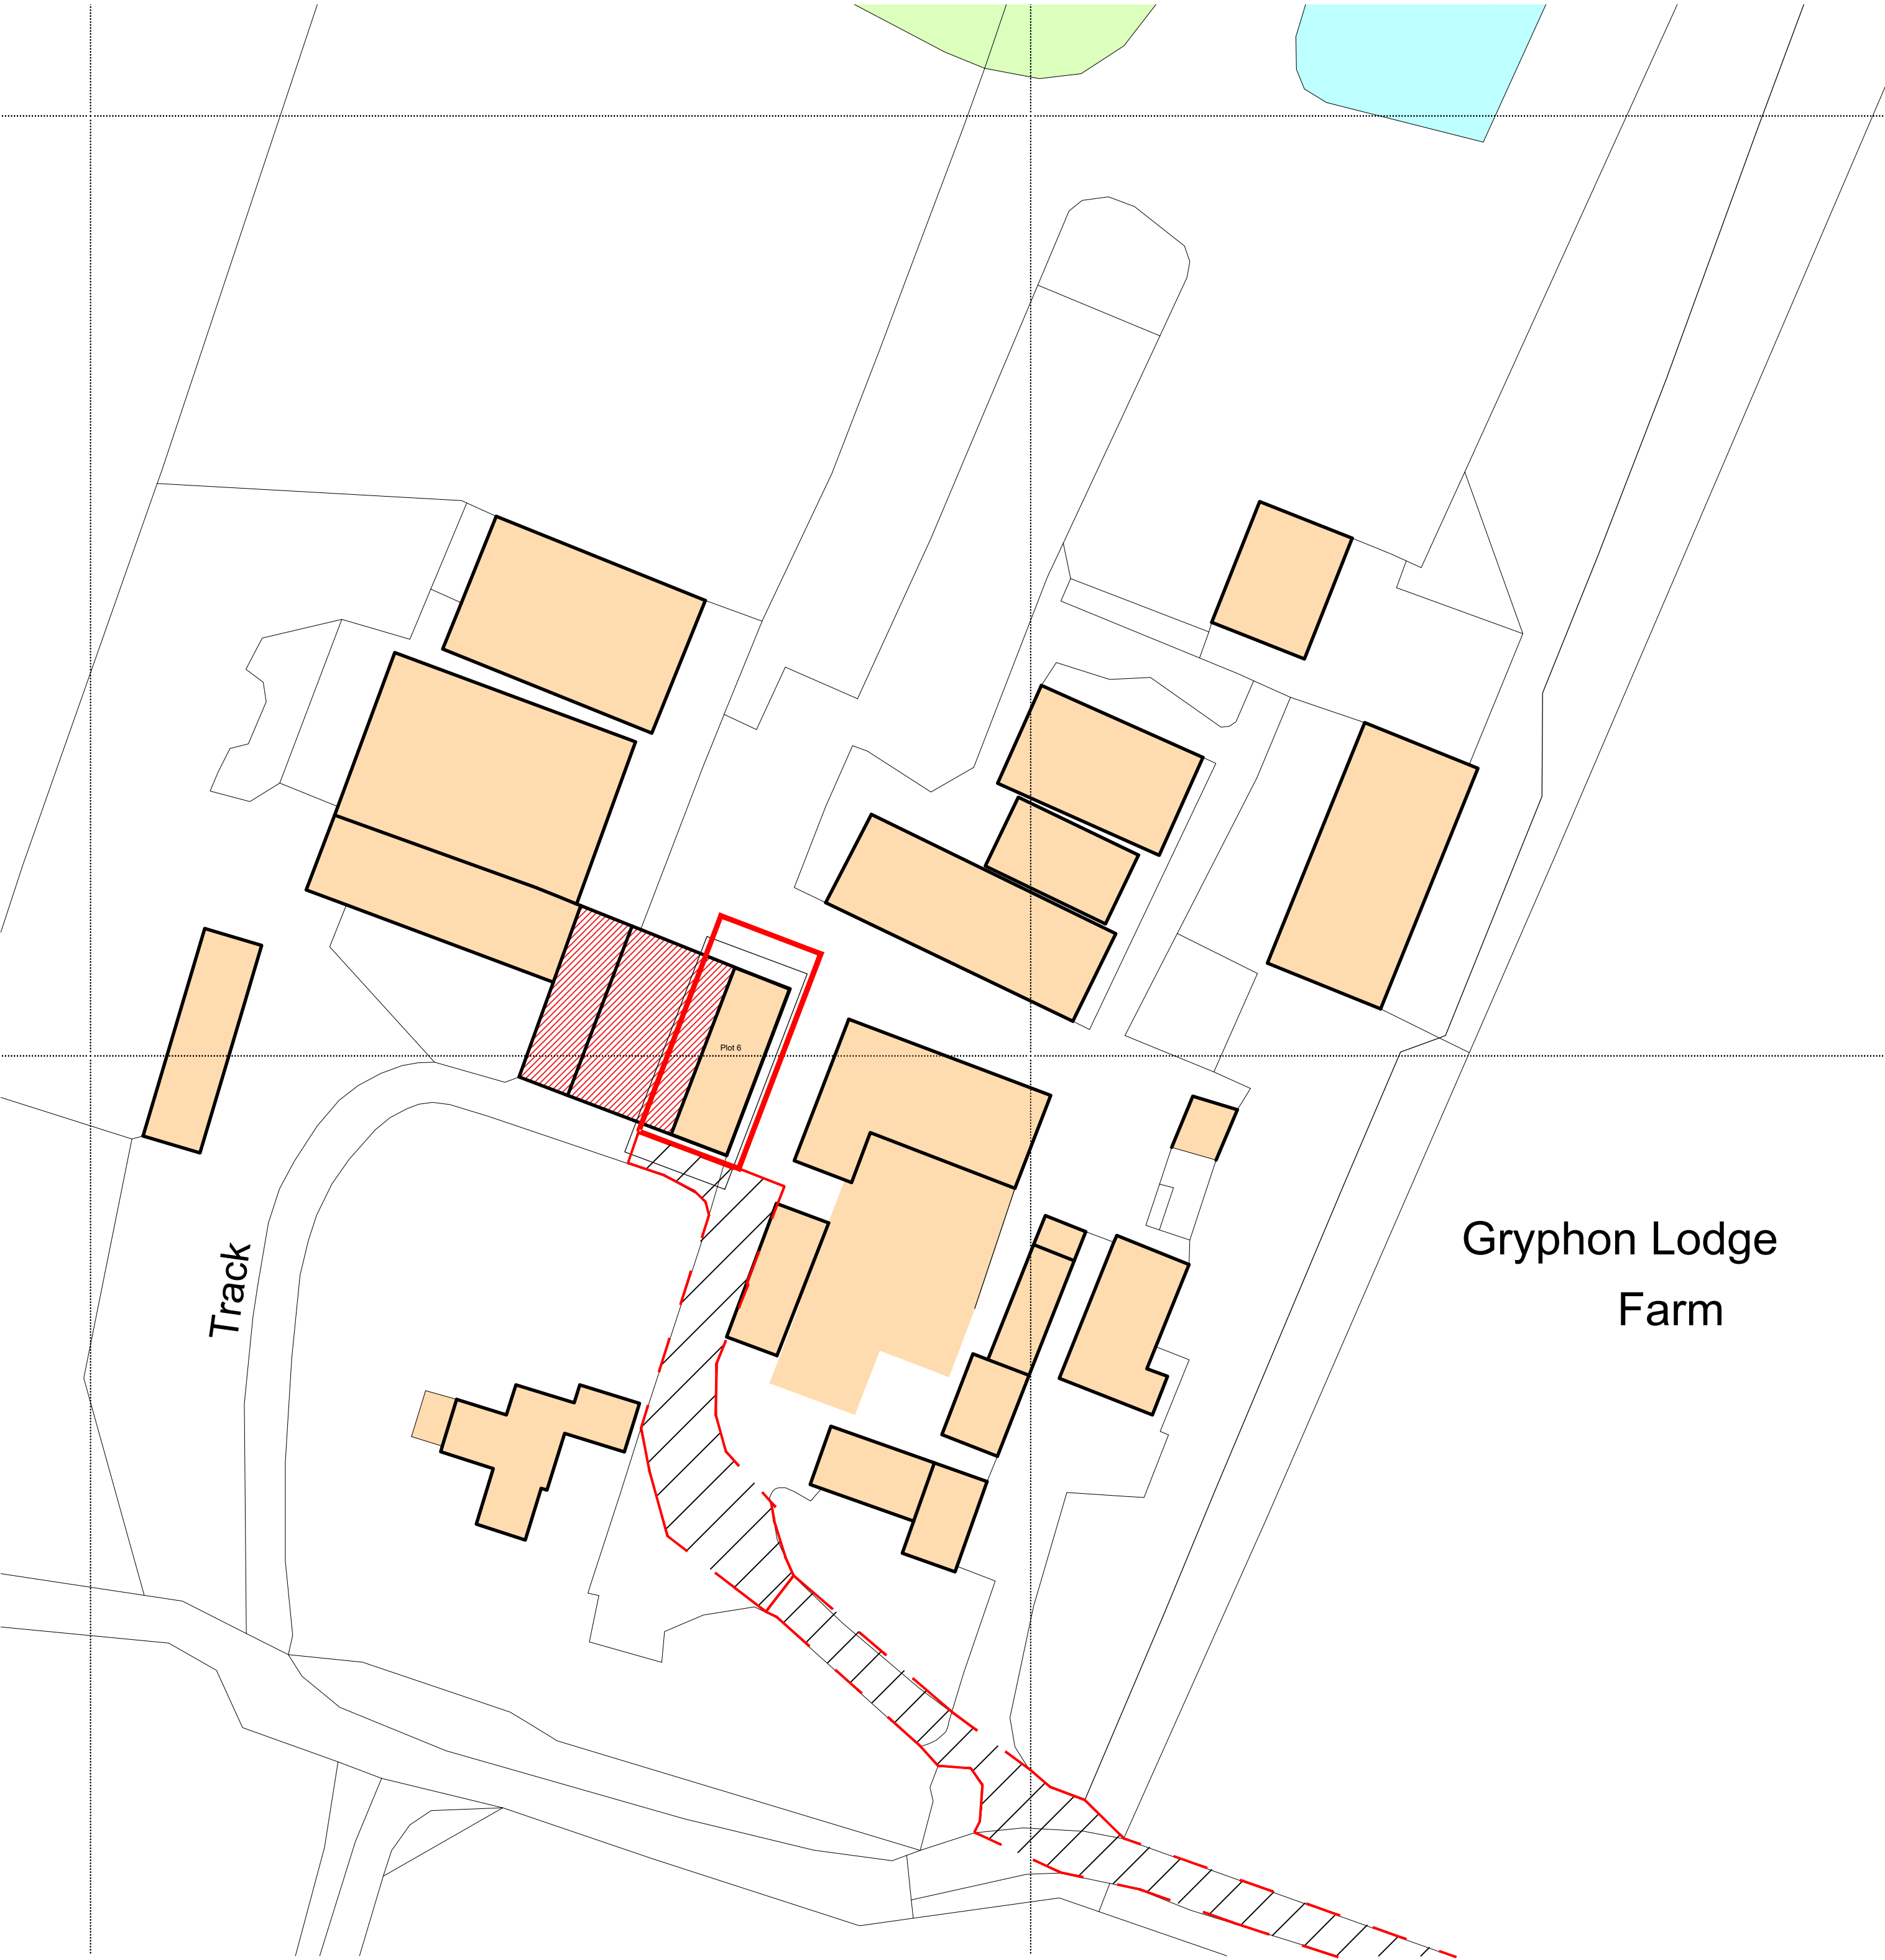

BLOCK PLAN
Scale 1:500

- NOTES:
1. This drawing is to the scale indicated when printed at A1. Use written dimensions only for construction, refer any discrepancies to ACORUS immediately. If in doubt ask.
 2. Where relevant, significant hazards have been identified on the drawing. Hazards which should be obvious to a competent contractor or unforeseeable have not been identified.
 3. This drawing is confidential and remains the exclusive property of ACORUS.

© ACORUS Rural Property Services Ltd.

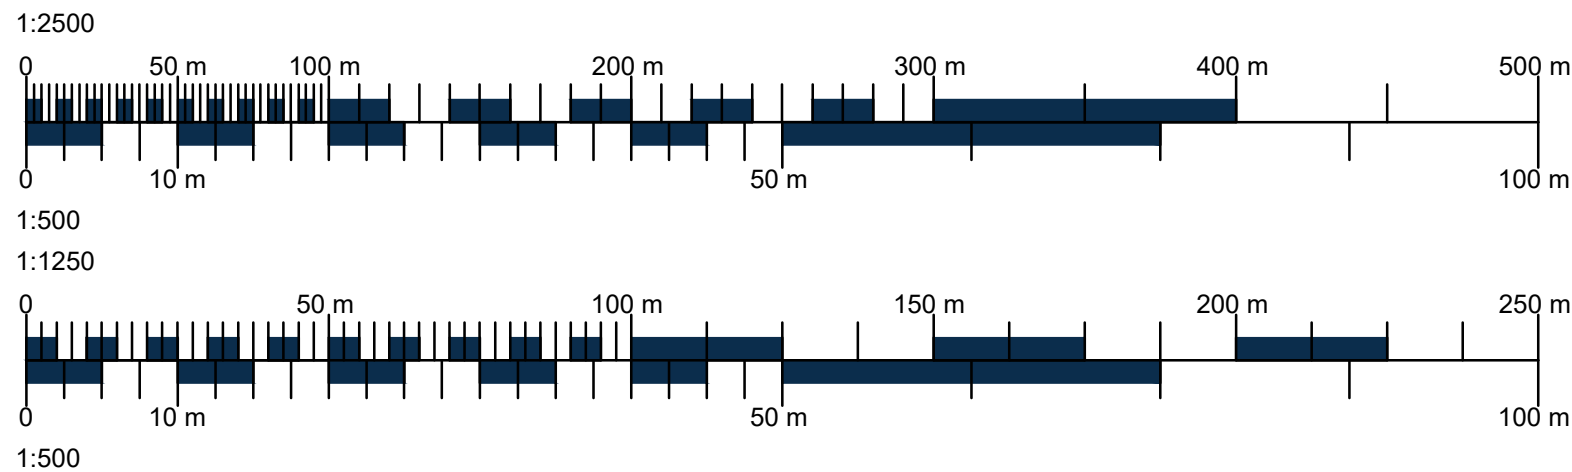

- Legend:
- To be removed
 - Site Boundary
 - Site Access

Rev	Date	Description	Dwn	Chk
Rev	Date	Amendment	Drawn	Checked
PROJECT				
Mr M Bryant				
Gryphon Lodge Farm, Minety,				
Swindon, SN6 6RQ				
TITLE				
Proposed Development				
Location and Block Plan				
SCALE				
AS SHOWN @A1		DATE	DRAWN BY	CHECKED BY
NOV 25		JT	MB	
JOB & DRAWING NO.				
MB/2367/1125		REVISION		
- 200_31		-		



acorus
planning & design



acorus
planning & design

PLANNING ISSUE