

PLANNING NOTES

DEMOLITION NOTES

CONSTRUCTION NOTES
-All dimensions must be checked on site and not scaled from this drawing

MAINTENANCE NOTES

Revisions

PRELIMINARY

VERITY & BEVERLEY
ARCHITECTS DESIGNERS

The Coach House | 4 The Chipping | Tetbury | Glos. | GL8 8ET
Telephone 01666 503516 | www.verity-beverley.co.uk

THE FIELDS
BROAD TOWN

ALTERATIONS

SITE LOCATION PLAN


Scale: 1:1250

Date: OCT/25

Drawn: IV

Size: A3


25.1607/00

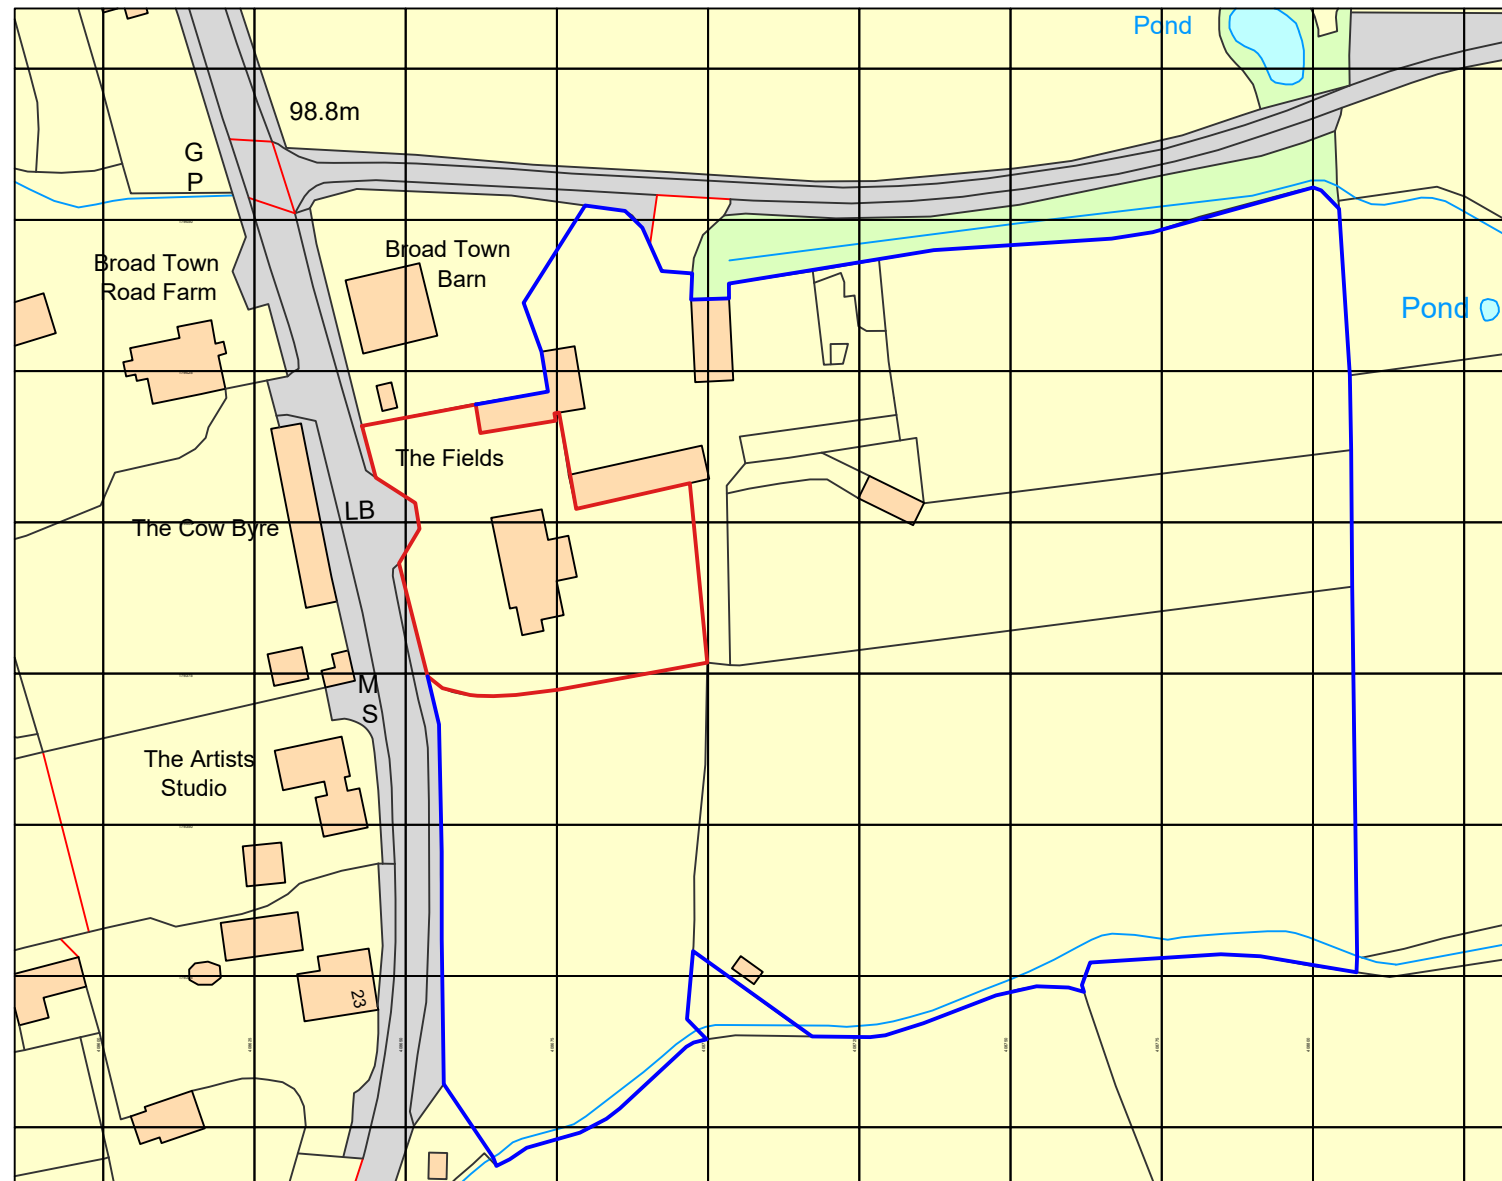

Ordnance Survey, (c) Crown Copyright 2025. All rights reserved. Licence number 100022432



SCALE MEASUREMENTS SHOWN IN METRES.
ACCURACY OF SCALE CAN ONLY BE ASSURED ON
PROPERLY CALIBRATED MACHINERY

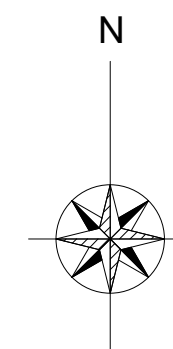

© Copyright