


LOCATION PLAN
Scale 1:2500

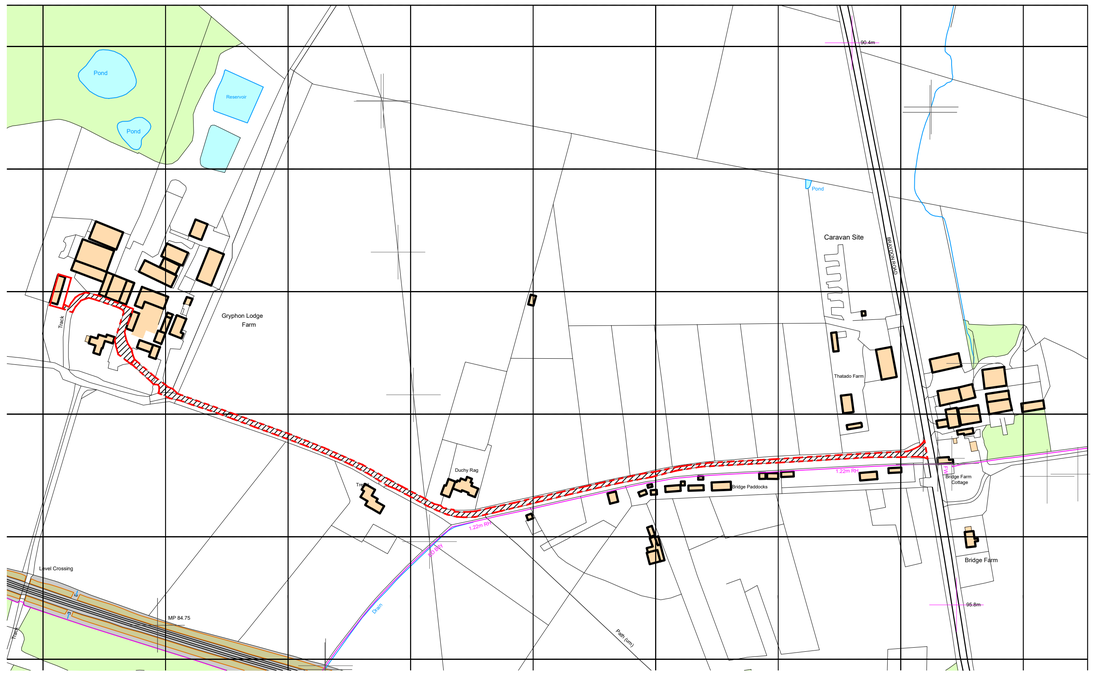

Gryphon Lodge Farm

BLOCK PLAN
Scale 1:500

1:2500
0 50 m 100 m 200 m 300 m 400 m 500 m
0 10 m 50 m 100 m
1:500
1:1250
0 50 m 100 m 150 m 200 m 250 m
0 10 m 50 m 100 m
1:500

To be removed
Site Boundary
Site Access

PLANNING ISSUE

NOTES:
1. This drawing is to the scale indicated when printed at A1. Use written dimensions only for construction, refer any discrepancies to ACORUS immediately. If in doubt ask.
2. Where relevant, significant hazards have been identified on the drawing. Hazards which should be obvious to a competent contractor or unforeseeable have not been identified.
3. This drawing is confidential and remains the exclusive property of ACORUS.

© ACORUS Rural Property Services Ltd.

RICS Regulated by RICS

Rev	Date	Description	Dwn	Chk
Rev	Date	Amendment	Drawn	Checked

PROJECT
Mr M Bryant
Gryphon Lodge Farm, Minety,
Swindon, SN6 6RQ

TITLE
Proposed Development
Location and Block Plan

SCALE	DATE	DRAWN BY	CHECKED BY
AS SHOWN @A1	NOV 25	JT	MB

JOB & DRAWING NO. MB/2638/1125 - 200_41
REVISION -

acorus planning & design